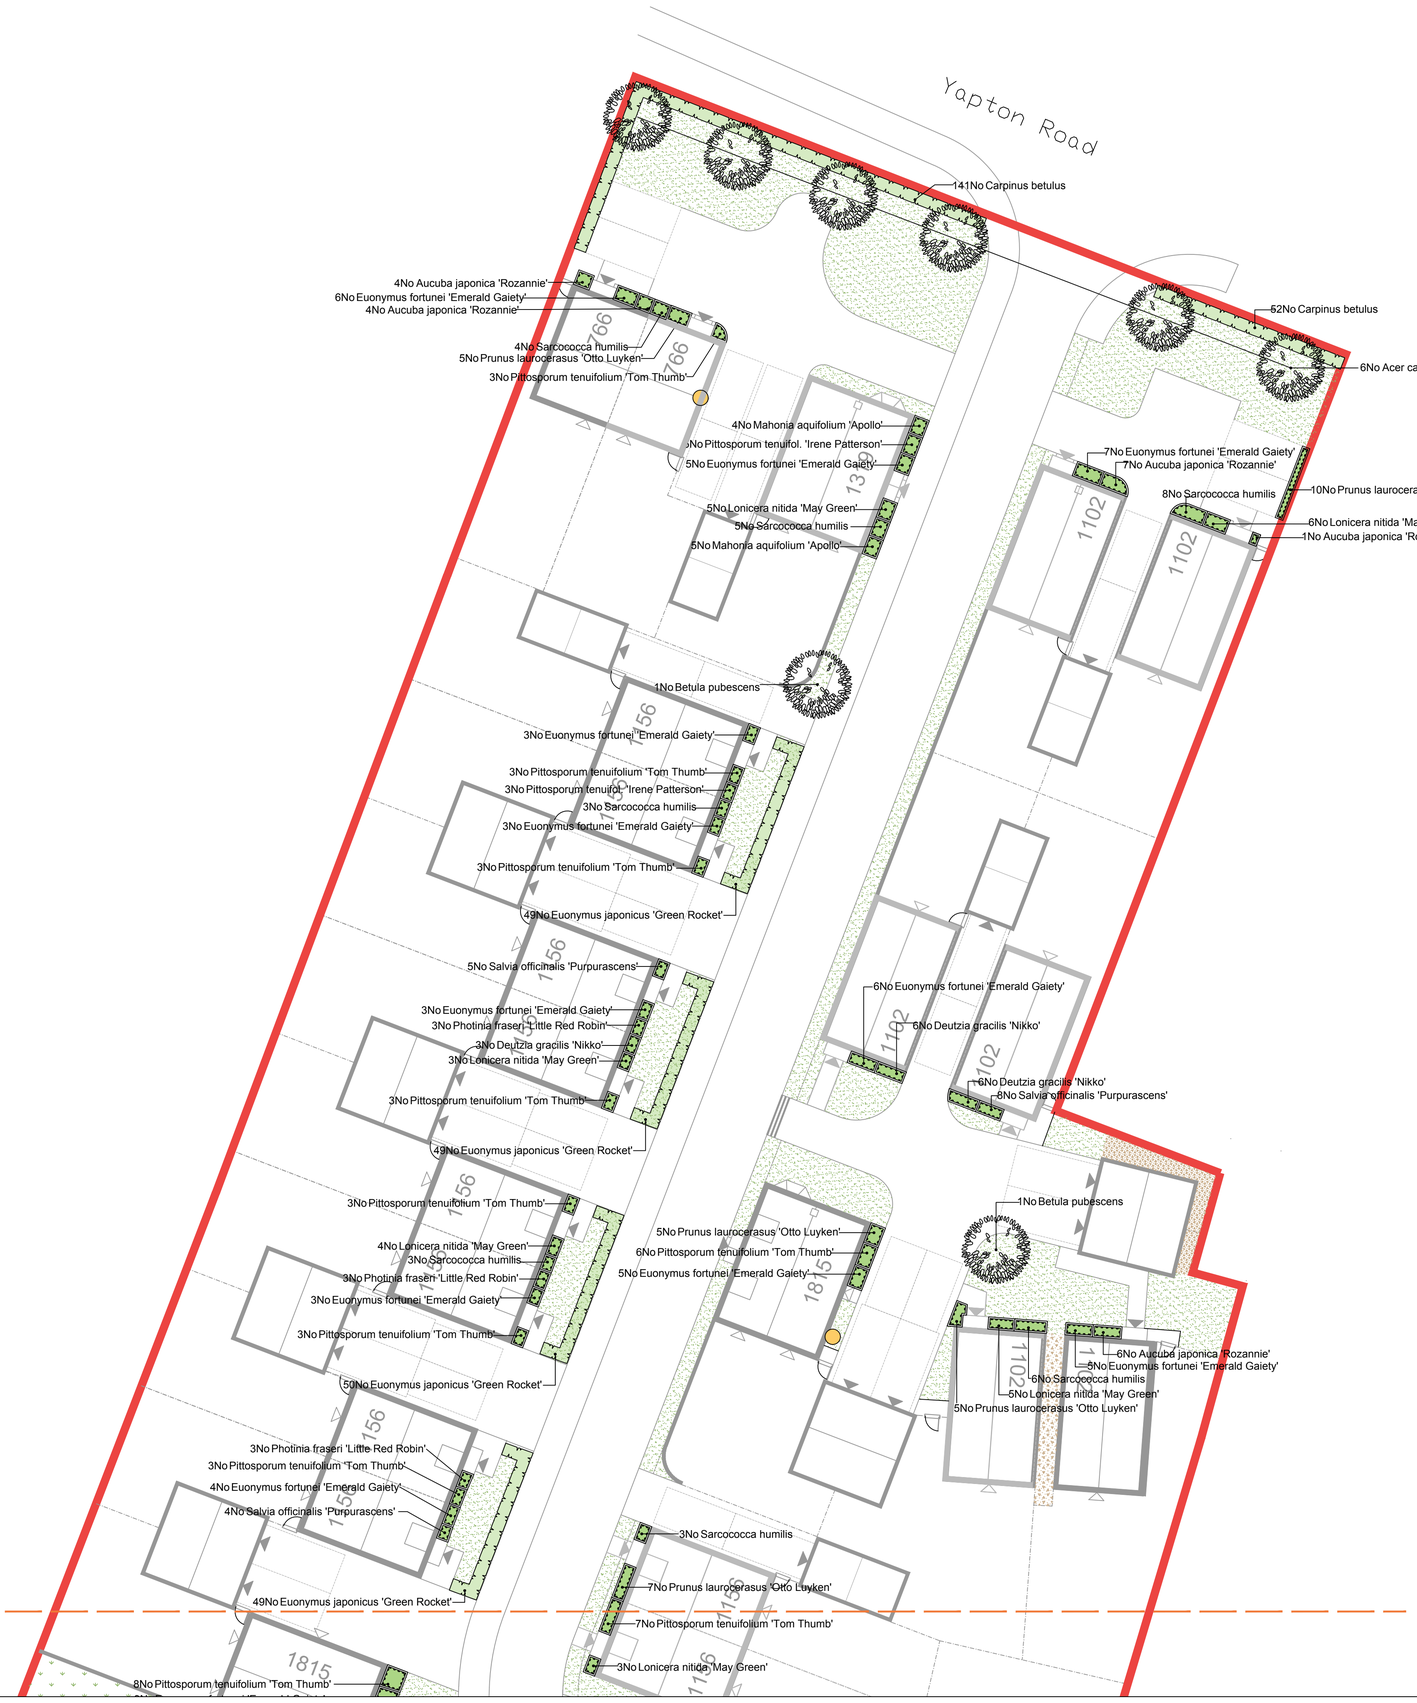

SPECIFICATION
All works generally, to comply with the written Soft Landscape Specification.

NOTE: DO NOT SCALE FROM DRAWING

Legend

- Existing trees to be retained and protected during construction
- Proposed tree planting within soft landscape. See detail on sheet 1
- Proposed *Carpinus* (hornbeam) hedge planting to be planted in a double staggered row 300mm apart and at 500mm centres in each row. To be maintained at 1m height
- Proposed mixed native hedge planting to be planted in a double staggered row 300mm apart and at 500mm centres in each row. To be maintained at 1.8m height.
- Proposed shrub planting to receive 75mm bark mulch after planting operations
- Proposed grass areas to receive good quality amenity grass turves laid in line with good horticultural practices
- Proposed grassland areas, to be seeded with EL1 (Flowering Lawn Mixture) from Emorsgate Seeds or similar and approved. Seeded at 4g/m^2
- Proposed grassland areas, to be seeded with EM8 wetland meadow mix as supplied by Germinal Seeds, or similar and approved
- Proposed areas of angular chippings laid on weedproof membrane
- Bat Box (See Ecological Mitigation Report)
- Bird box (See Ecological Mitigation Report)
- Cut lines

Tree Pit Detail: Soft Landscape

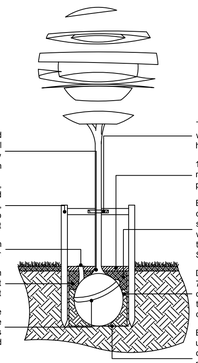

Components as supplied from GreenBlue Urban or similar

Planting Schedule

Trees

Species Name	Girth	Height	Density	Specification	No.
Crataegus monogyna		40-60cm	0.5Ctr Double Staggered at 0.5m offset	Transplant ;Bushy ;BR	40No
Carpinus betulus		60-80cm	0.5Ctr Double Staggered at 0.3m offset	Transplant ;Bushy ;BR	316No
Acer campestre 'Streetwise'	12-14cm	350-425cm	Counted	Heavy Standard ;Clear Stem 175-200 ;RB	9No
Sorbus aucuparia 'Cardinal Royal'	12-14cm	350-425cm	Counted	Heavy Standard ;Clear Stem 175-200 ;RB	3No
Quercus robur	12-14cm	350-425cm	Counted	Heavy Standard ;Clear Stem 100 ;RB	1No
Acer campestre	12-14cm	350-425cm	Counted	Heavy Standard ;Clear Stem 175-200 ;RB	11No
Betula nigra	12-14cm	350-425cm	Counted	Heavy Standard ;Multi-Stemmed	2No
Betula pubescens	12-14cm	350-425cm	Counted	Heavy Standard ;Clear Stem 175-200 ;RB	3No

Shrubs

Species Name	Height	Pot Size	Specification	Density	No.
Amelanchier arborea 'Robin Hill'	200-250cm		Standard ;Clear Stem 150 ;RB	Counted	2No
Aucuba japonica 'Rozannie'	30-40cm	3L	Bushy	4/m^2	48No
Berberis thunbergii 'Atropurpurea Nana'	30-40cm	3L	Bushy	4/m^2	26No
Deutzia gracilis 'Nikko'	40-60cm	3L	Bushy	4/m^2	45No
Euonymus fortunei 'Emerald Gaiety'	30-40cm	3L	Bushy	4/m^2	96No
Euonymus japonicus 'Green Rocket'		5L	C	0.5Ctr Double Staggered at 0.3m offset	386No
Lonicera nitida 'May Green'	30-40cm	3L	Bushy	4/m^2	44No
Mahonia aquifolium 'Apollo'	30-40cm	3L	Bushy	4/m^2	9No
Photinia fraseri 'Little Red Robin'	30-40cm	3L	Bushy	4/m^2	62No
Pittosporum tenuifol. 'Irene Patterson'	30-40cm	3L	Branched	4/m^2	41No
Pittosporum tenuifolium 'Tom Thumb'	30-40cm	3L	Branched	4/m^2	71No
Prunus laurocerasus 'Otto Luyken'	40-60cm	3L	Bushy	4/m^2	67No
Salix purpurea	80-100cm		C	Counted	2No
Salvia officinalis 'Purpurascens'	30-40cm	2L	Bushy	6/m^2	76No
Sarcococca humilis	30-40cm	3L	Branched	4/m^2	71No
Symphoricarpos chenaultii 'Hancock'	40-60cm	3L	Bushy	4/m^2	13No
Weigela florida 'Foliis Purpureis'	40-60cm	3L	Bushy	4/m^2	4No

Rev	Date	Details	Drawn
J	20.06.18	Layout change	LS
I	15.06.18	Layout change	LS
H	23.02.18	Hedges added 29-35	LS
G	22.02.18	Section added	LS
F	16.02.18	Layout change	LS
E	12.12.17	Play space added	LS
D	07.12.17	Hedge added to apartment block	JM
C	06.12.17	Layout change	JM

ACD ENVIRONMENTAL
HEAD OFFICE
Rodbourne Rail Business Centre, Grange Lane, Malmesbury, SN16 0ES
Tel: 01666 825646
Courtyard House, Mill Lane, Godalming, GU7 1EY
Tel: 01483 425714
Suite 6, Crescent House, Yonge Close, Eastleigh, SO50 9SX
Tel: 02382 026300
9 Brownlow Road, Cambridge, CB4 3NG
Tel: 07825 868654
email: mail@acdenv.co.uk
www.acdenvironmental.co.uk

Matthew Homes

scheme: The Lillies, Yapton Rd Barnham
client: Matthew Homes
drawing: Landscape Proposals
date: April 2017
scale: 1:200@A1
drawing no: MAT21212 11J sheet 1
drawn: AE checked: DKM

Copyright of ACD Environmental Ltd. All rights described in Chapter IV of the Copyright, Designs and Patents Act 1988 have been generally asserted: 2011. Copyright of this plan remains with ACD until all fees have been paid in full.