A3

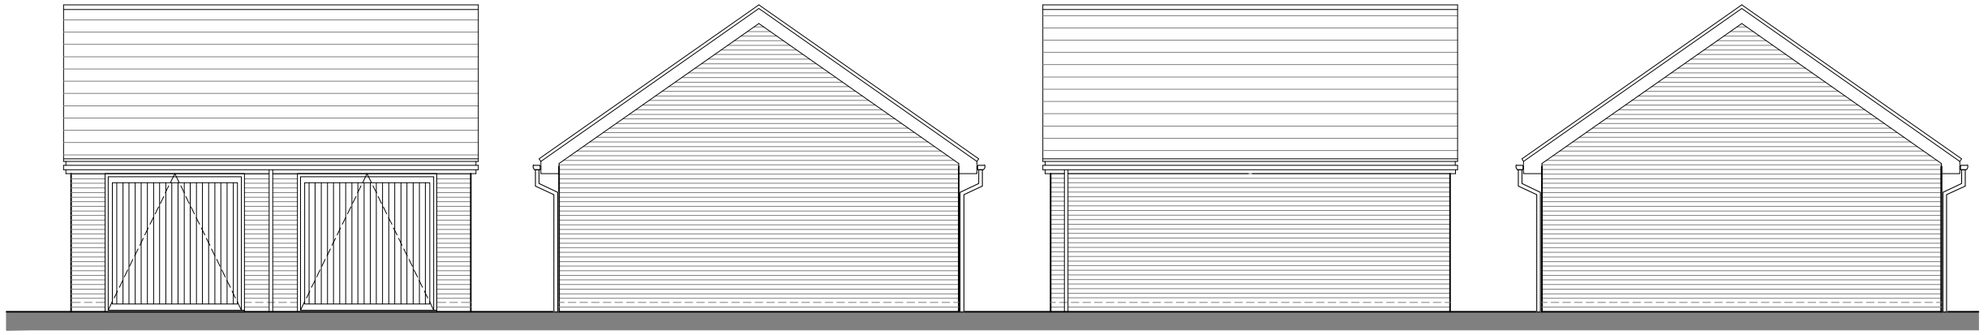

Front Elevation

Side Elevation

Rear Elevation

Side Elevation

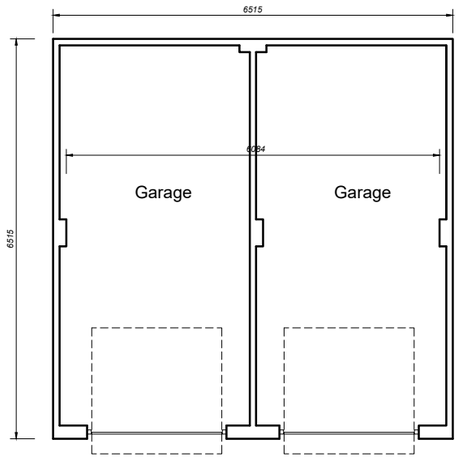

Floor Plan

scale 1:100

0 2m 4m 6m

PLOT No.
As Drawn - 4-5, 6-7, 9-10, 27-28, 29-30, 31-32, 33-34.
Handed -

NOTES

This drawing is the copyright of Thrive Ltd ©. All rights reserved.
Ordnance Survey Data © Crown Copyright. All rights reserved.
Licence No. 100007359. DO NOT scale from this drawing.
Contractors, Sub Contractors and Suppliers are to check all relevant dimensions and levels of the site and building before commencing any shop drawings or building work. Any discrepancies should be recorded to the Architect.
Where applicable this drawing is to be read in conjunction with the Consultants' drawings.

REV	DESCRIPTION	DATE	AUTH	CHK'D
A	Status changed to planning.	12/02/18	FK	
B	Plot numbers revised	20.06.18	MD	

PLANNING

thrive.
architects
Romsey Office
Building 300, The Grange, Romsey Road, Michelmersh, SO51 0AE
t: 01794 367703 f: 01794 367276 www.thrivearchitects.co.uk

PROJECT
Lillies, Yapton Road
Barnham
For: Matthew Homes

DRAWING
Garages
Double Garage - Twin
Floor Plans & Elevations

SCALE	DATE	AUTHOR	CHK'D
1:100 @ A3	Feb 18	FK	

JOB NO.	DRAWING NO.	REV
MATT151202	GAR.02	B

CLIENT REF.