The Cottage Piggeries, Church Lane, Barnham, PO22 0DB.

fiftypointeight

Site Layout Plan to indicate Flood Zones

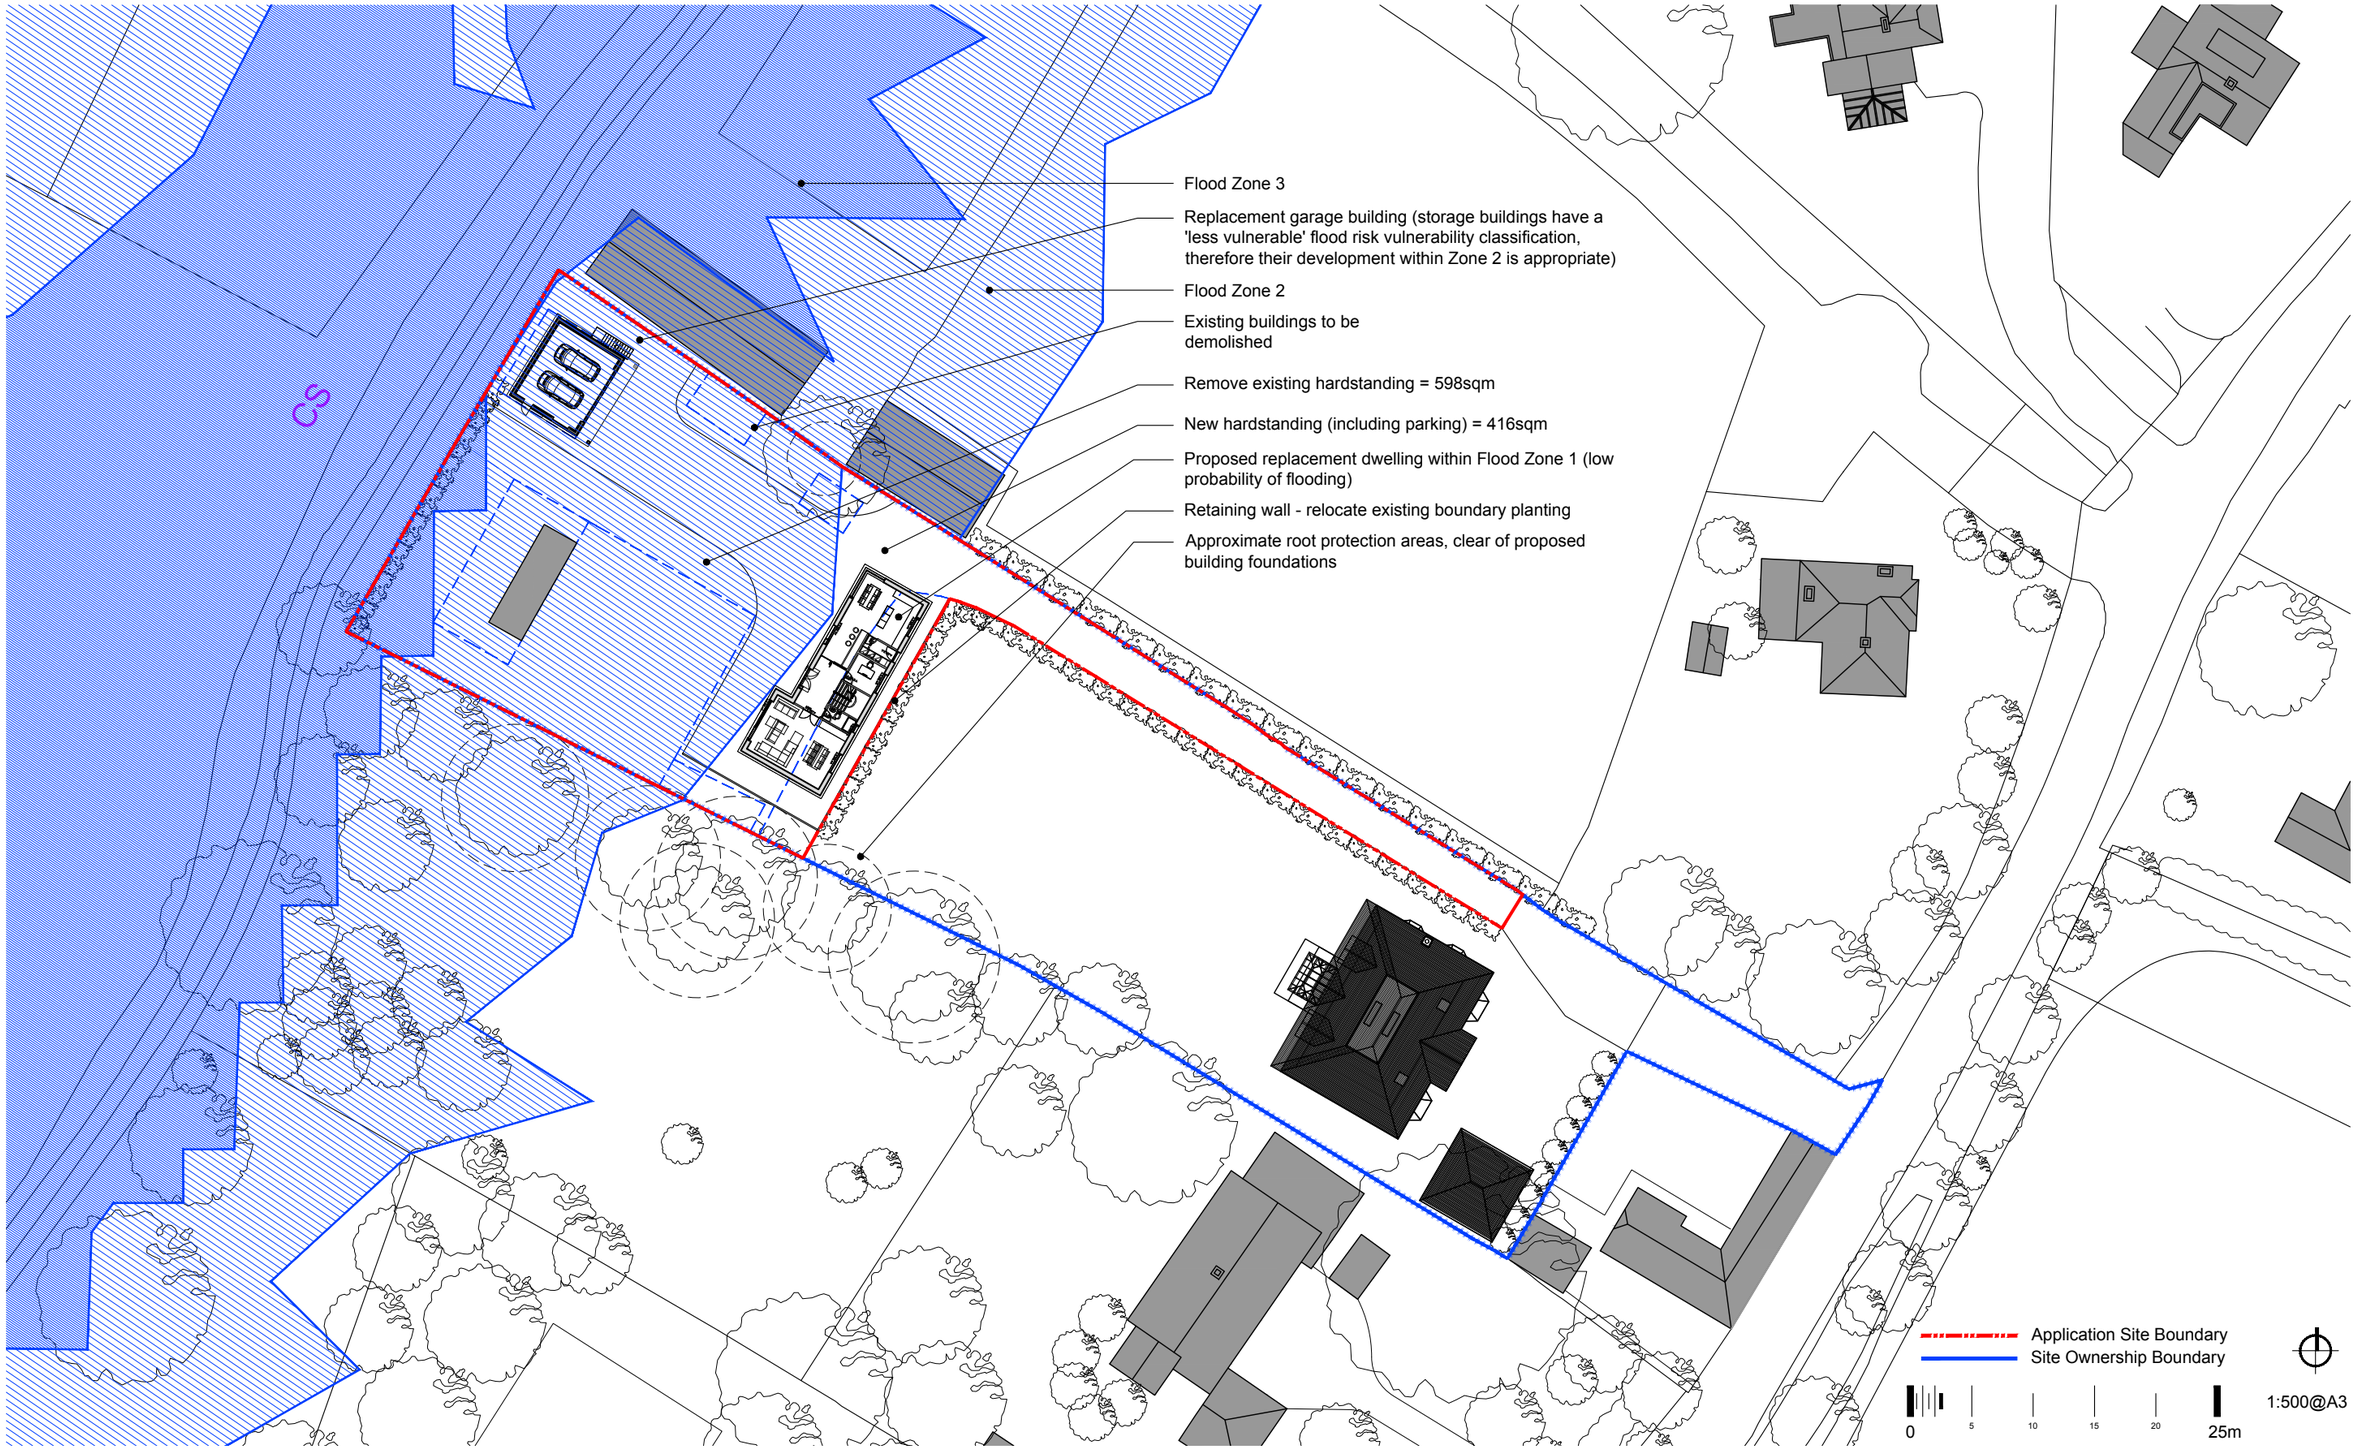

C0117-P010B

info@fiftypointeight.co.uk 01243323009

ARUN DISTRICT COUNCIL BN/6/20/PL