



from
**Southern
Water**

Planning and Development Services
Arun District Council
Arun Civic Centre
Maltravers Road
Littlehampton
West Sussex
BN17 5LF

Your ref
BN/6/20/PL

Our ref
PLAN-031793

Date
04/03/2020



Dear Sir/Madam,

Proposal: Partial demolition of existing structures, 1 No.new dwelling (1.5 storey) with separate 1.5-storey double garage, existing mobile home to be replaced with new, smaller mobile home (resubmission following BN/47/19/PL). This application is a Departure from the Development Plan.
Site: BN/6/20/PL: - The Cottage Piggeries, Church Lane, Barnham, PO22 0DB.

Thank you for your letter dated 30/01/2020.

Please see the attached extract from Southern Water records showing the approximate position of our existing foul rising main within the site. The exact position of the public rising main must be determined on site by the applicant in consultation with Southern Water, before the layout of the proposed development is finalised.

- The foul rising main requires a clearance of 3 metres on either side of the rising main to protect it from construction works and to allow for future access for maintenance.
- No development or tree planting should be carried out within 3 metres of the external edge of the public rising main without consent from Southern Water.
- No new soakaways should be located within 5 metres of a public or adoptable gravity sewer, rising main or water main.
- All existing infrastructure should be protected during the course of construction works.

We have restrictions on the proposed tree planting adjacent to Southern Water sewers, rising mains or water mains and any such proposed assets in the vicinity of existing planting. Reference should be made to Southern Water's publication "A Guide to Tree Planting near water Mains and Sewers" and Sewers for Adoption with regards to any landscaping proposals and our restrictions and maintenance of tree planting adjacent to sewers and rising mains and water mains.

Southern Water, Southern House, Yeoman Road, Worthing, West Sussex, BN13 3NX
southernwater.co.uk

Southern Water Services Ltd, Registered Office: Southern House, Yeoman Road, Worthing, West Sussex, BN13 3NX Registered in England No. 2366670

It is possible that a sewer now deemed to be public could be crossing the development site. Therefore, should any sewer be found during construction works, an investigation of the sewer will be required to ascertain its ownership before any further works commence on site.

Southern Water requires a formal application for a connection to the foul and surface water sewer to be made by the applicant or developer. We request that should this application receive planning approval, the following informative is attached to the consent:

A formal application for connection to the public sewerage system is required in order to service this development. Please read our New Connections Services Charging Arrangements documents which has now been published and is available to read on our website via the following link southernwater.co.uk/infrastructure-charges

The Council's Building Control officers or technical staff should be asked to comment on the adequacy of soakaways to dispose of surface water from the proposed development.

Due to surface water inundation issues in the Lidsey Catchment the applicant is advised to adopt, where appropriate, the measures in the table "Practical measures to reduce the potential impacts of development". Developer should look to protect the public sewerage system from inundation and infiltration, which contribute to flooding in unfavorable conditions.

For further advice, please contact Southern Water, Southern House, Yeoman Road, Worthing, West Sussex, BN13 3NX [REDACTED]


[REDACTED]

Yours faithfully,

[REDACTED]

Joff Edevane
Growth Planning Lead
Business Channels

SOUTHERN WATER

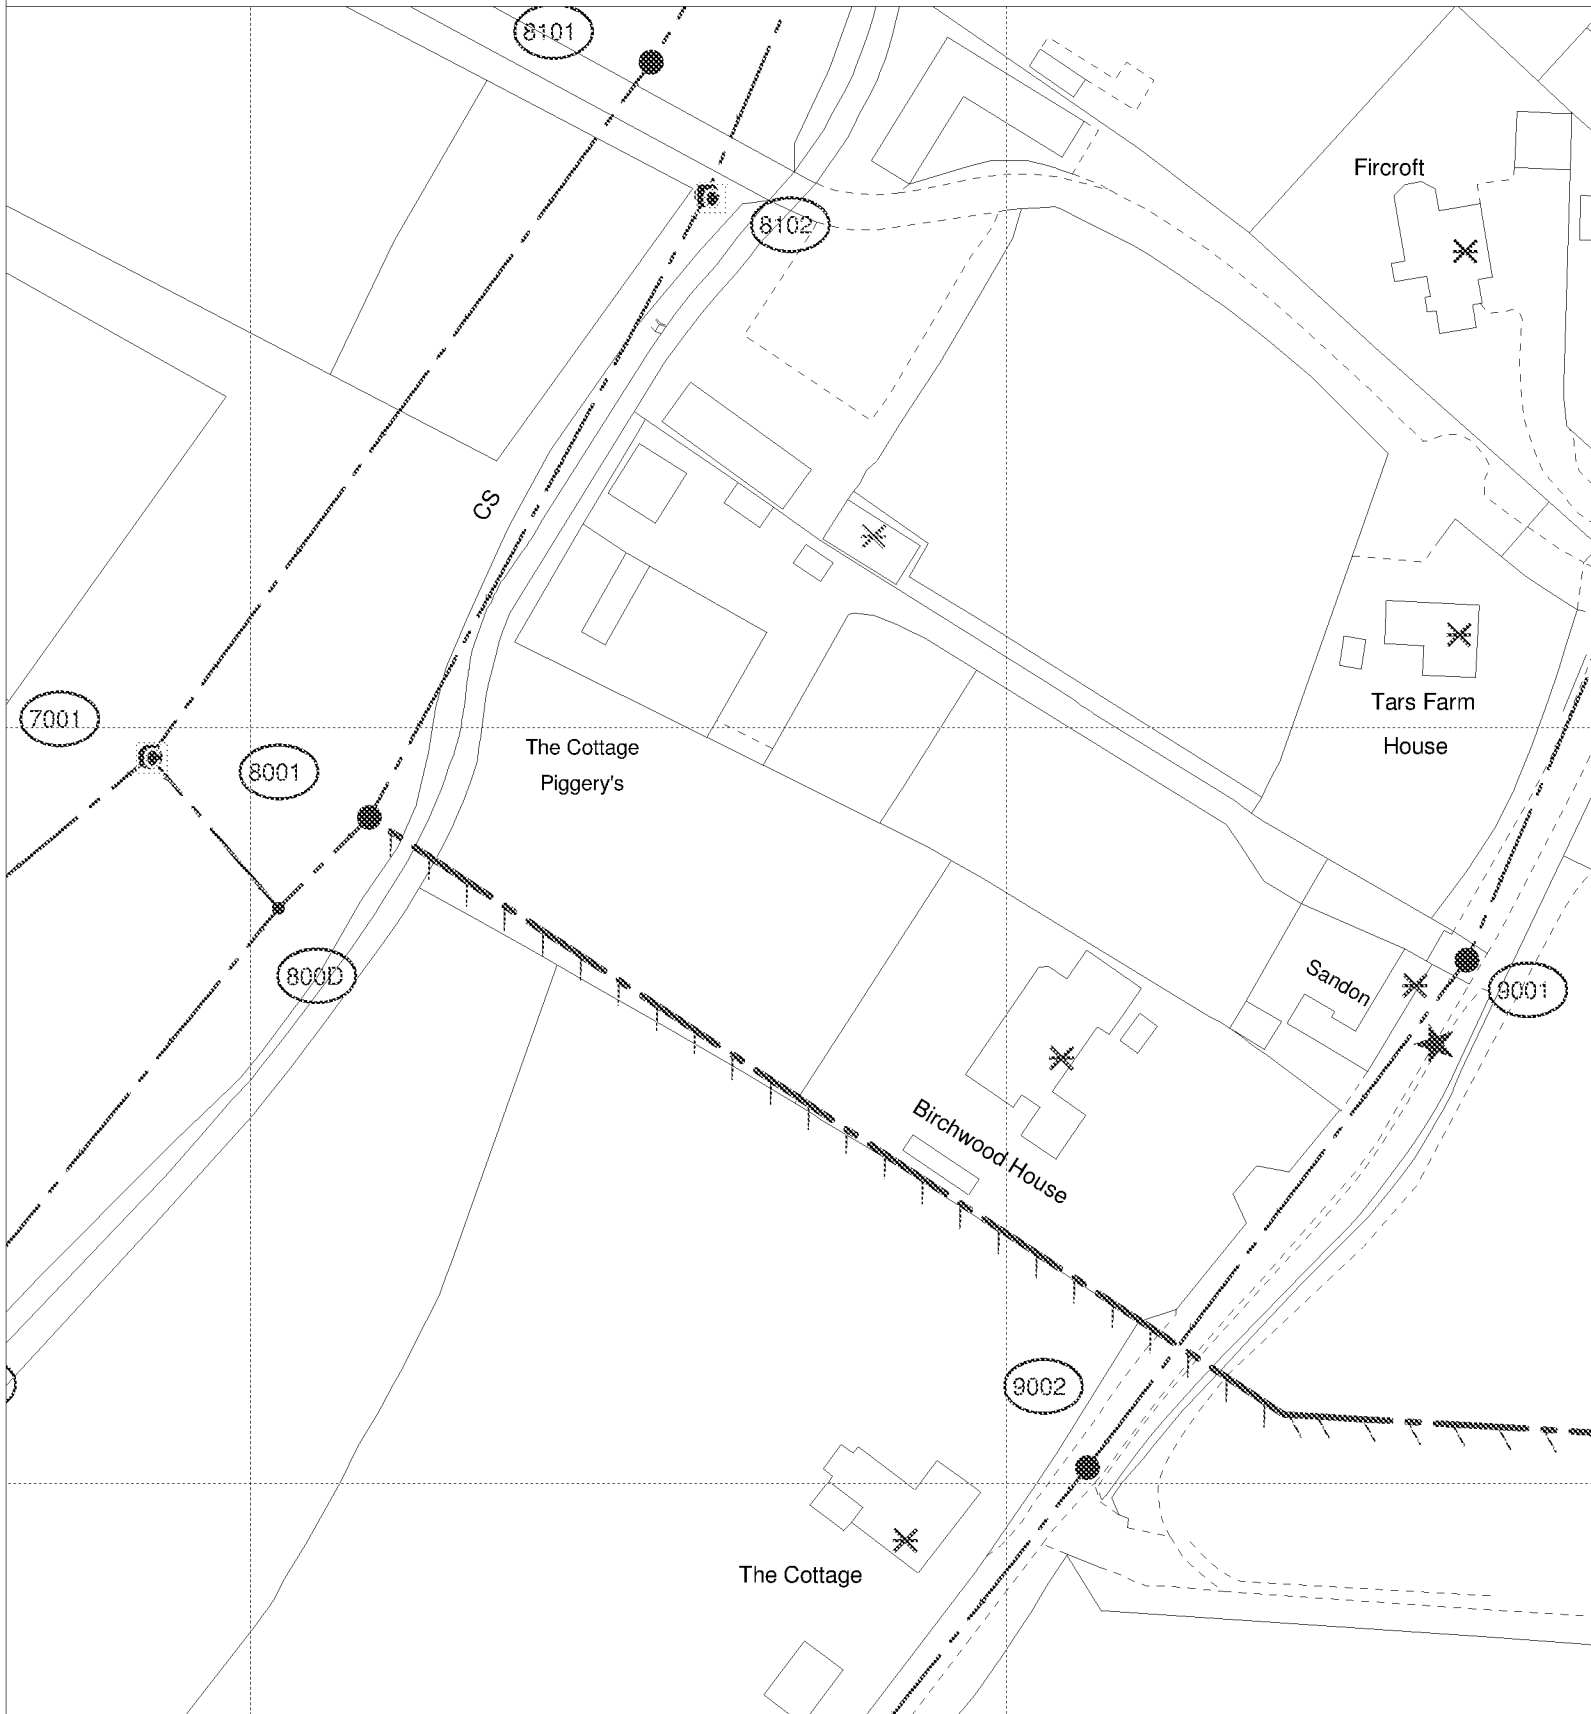

The positions of pipes shown on this plan are believed to be correct, but Southern Water Services Ltd accept no responsibility in the event of inaccuracy. The actual positions should be determined on site.

Based upon Ordnance Survey Digital Data with the permission of the controller of H.M.S.O. Crown Copyright Reserved Licence No. WU 298530

O.S. REF: SU9504SE

Scale: 1:1000

Screen Print

ARUN DISTRICT COUNCIL BN620PL

WARNING: BAC pipes are constructed of Banded Asbestos Cement

WARNING: Unknown (HOK) materials may include Banded Asbestos Cement



N

Printed By: banuh

Date: 6-9-2019

Southern Water MapGuide Browser

Requested By: