



REAR - WEST




SIDE - NORTH



SIDE - SOUTH

1:100 @ A1 paper size

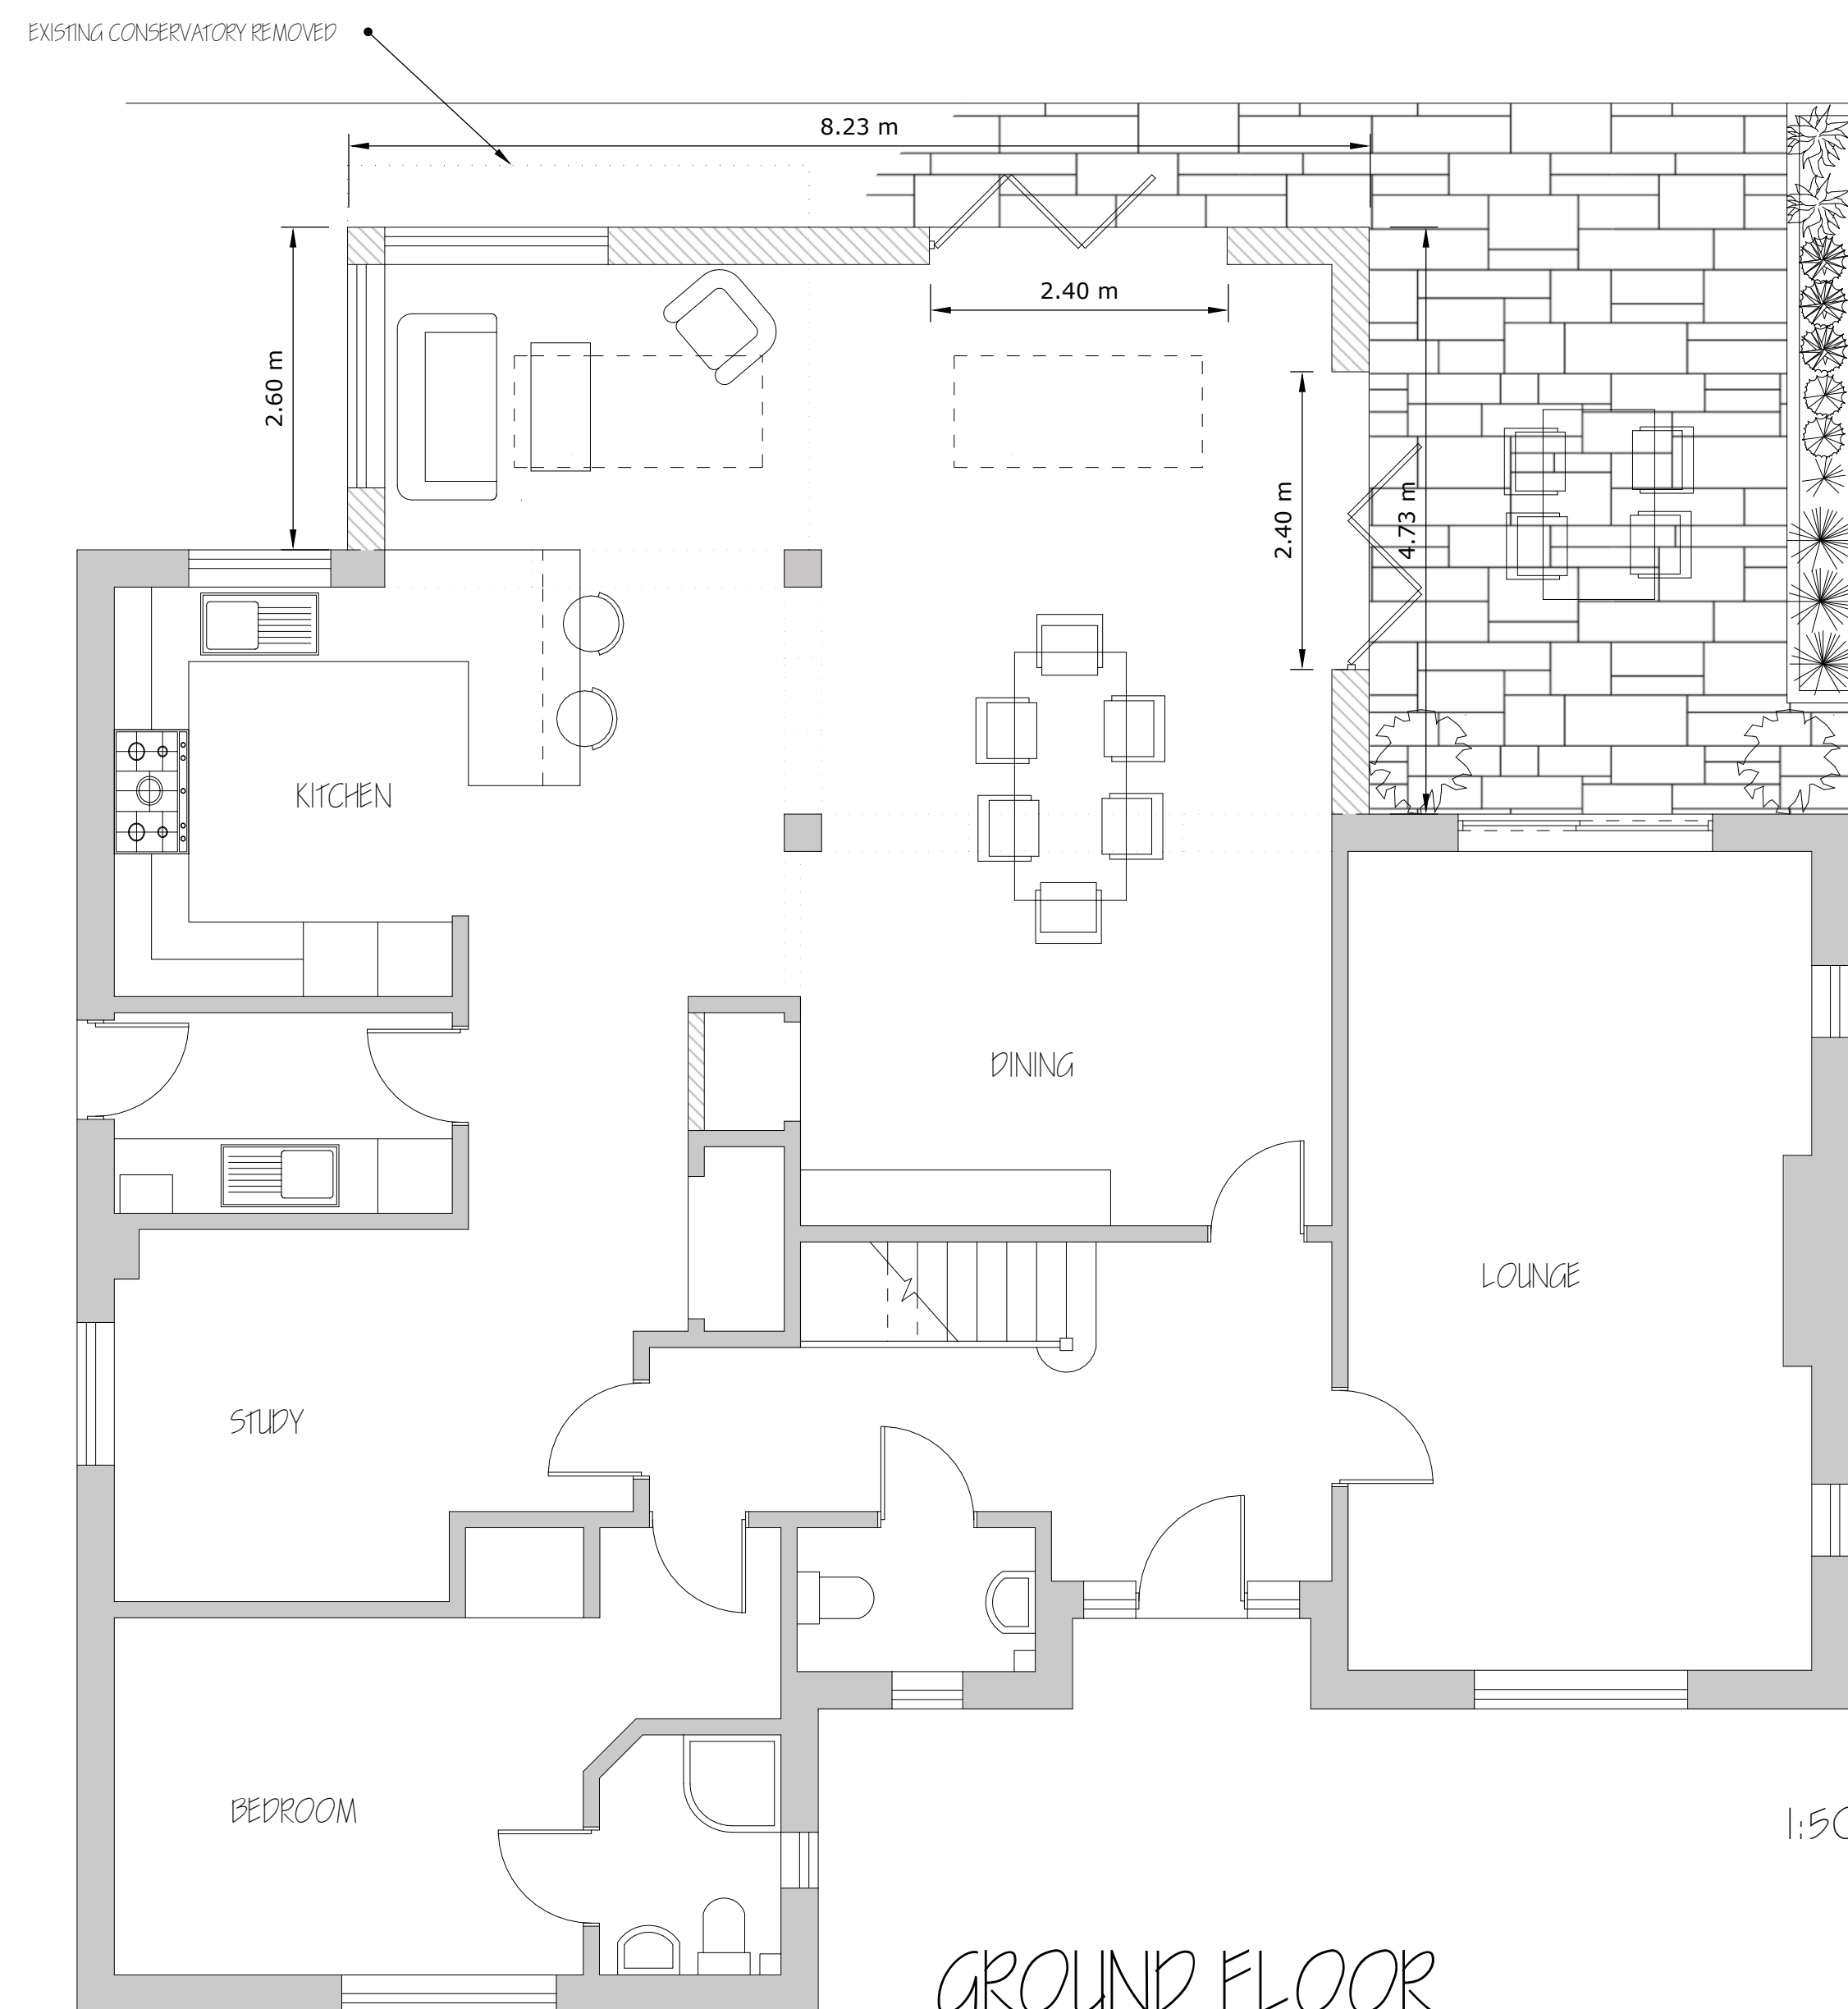

GROUND FLOOR

1:50 @ A1 paper size



FIRST FLOOR

no change at first floor

