



UK MAP CENTRE
.com




North

0m 1cm = 12.5m 62.5m

Scale 1:1250 @ A4 paper size



Map data

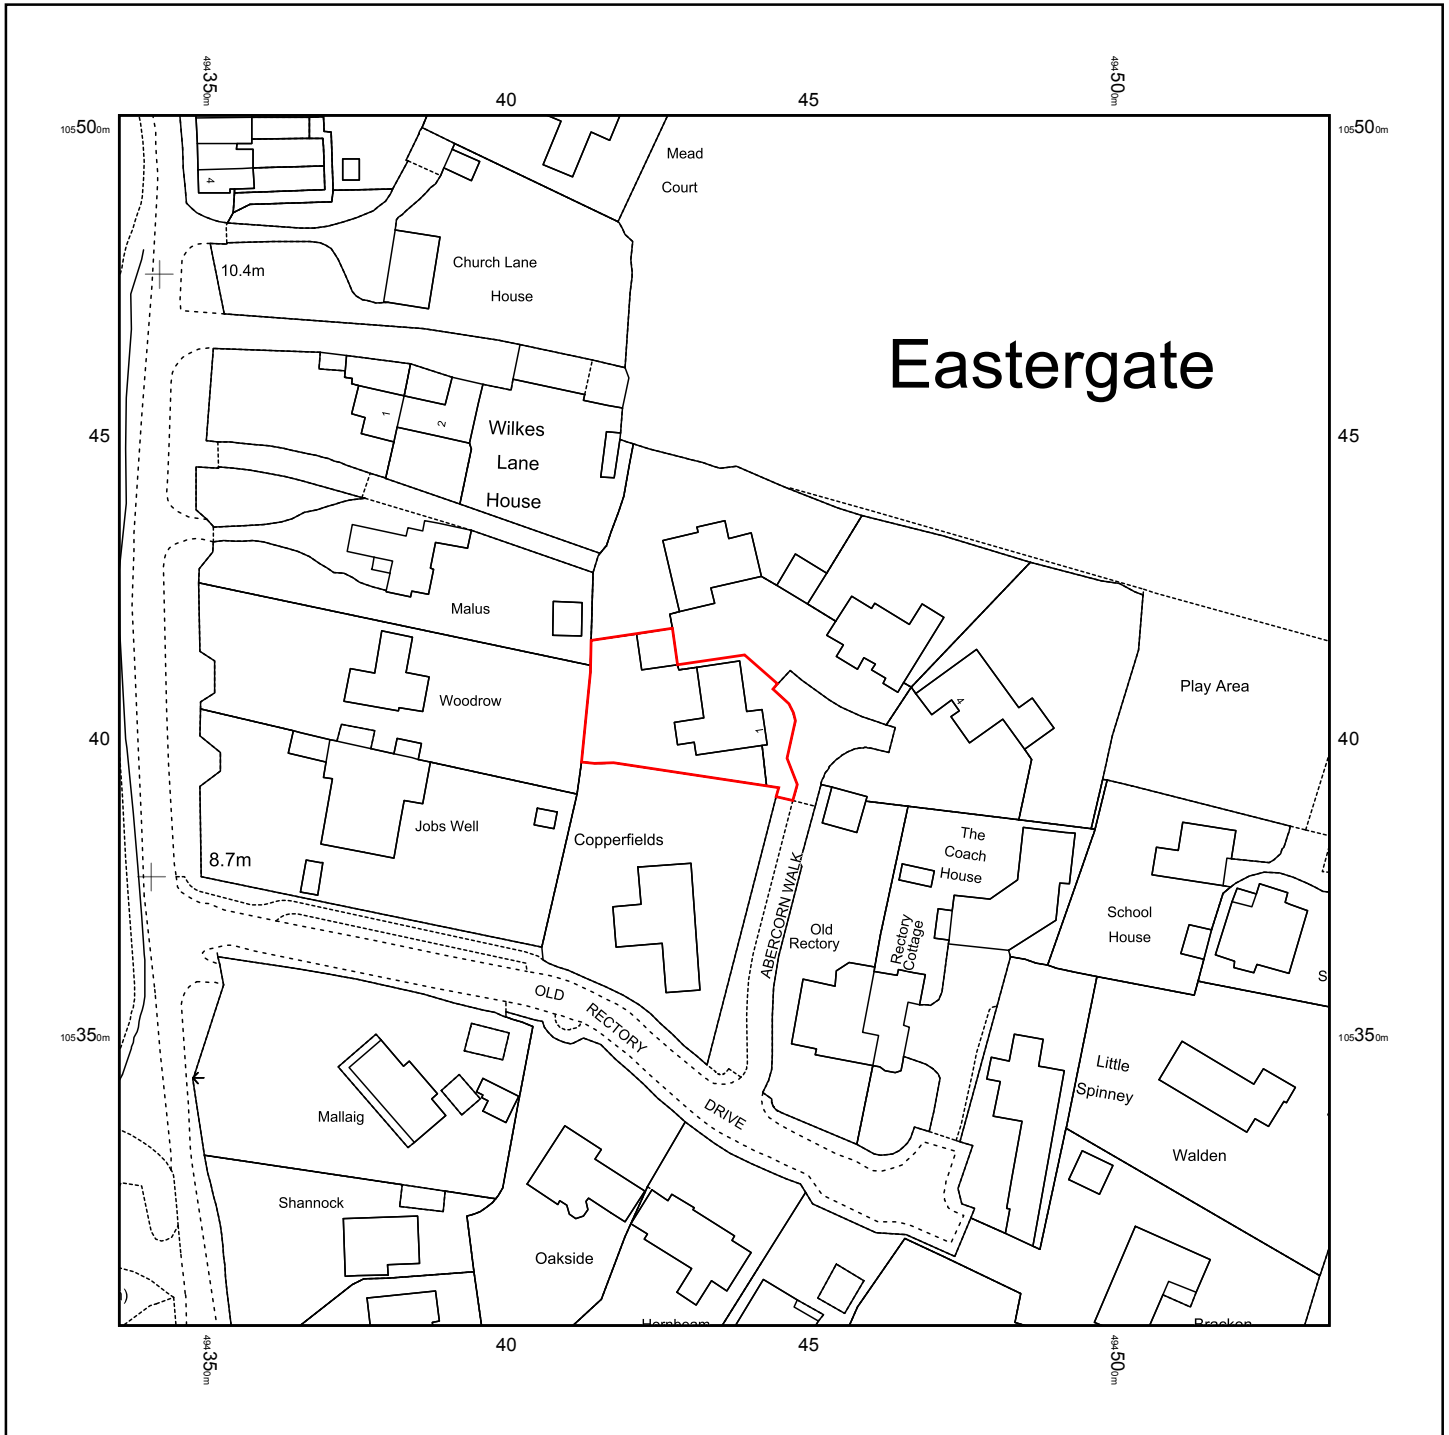

© Crown copyright and database rights 2021 Ordnance Survey 100048957. The representation of road, track or path is no evidence of a boundary or right of way. The representation of features as lines is no evidence of a property boundary.

Supplied by: www.ukmapcentre.com
Serial No: 214951
Centre Coordinates: 494436, 105403
Production Date: 01/06/2021 12:25:22

LOCATION PLAN

1 Abercorn Walk
Eastergate
Chichester
PO20 3XE

25/05/2021

DRWG No. DS/HARRIMAN/03

harriman