


X:\CURRENT PROJECTS\BARRATT SOUTHAMPTON\TARS FARM BARNHAM SITE\LOCATION PLAN

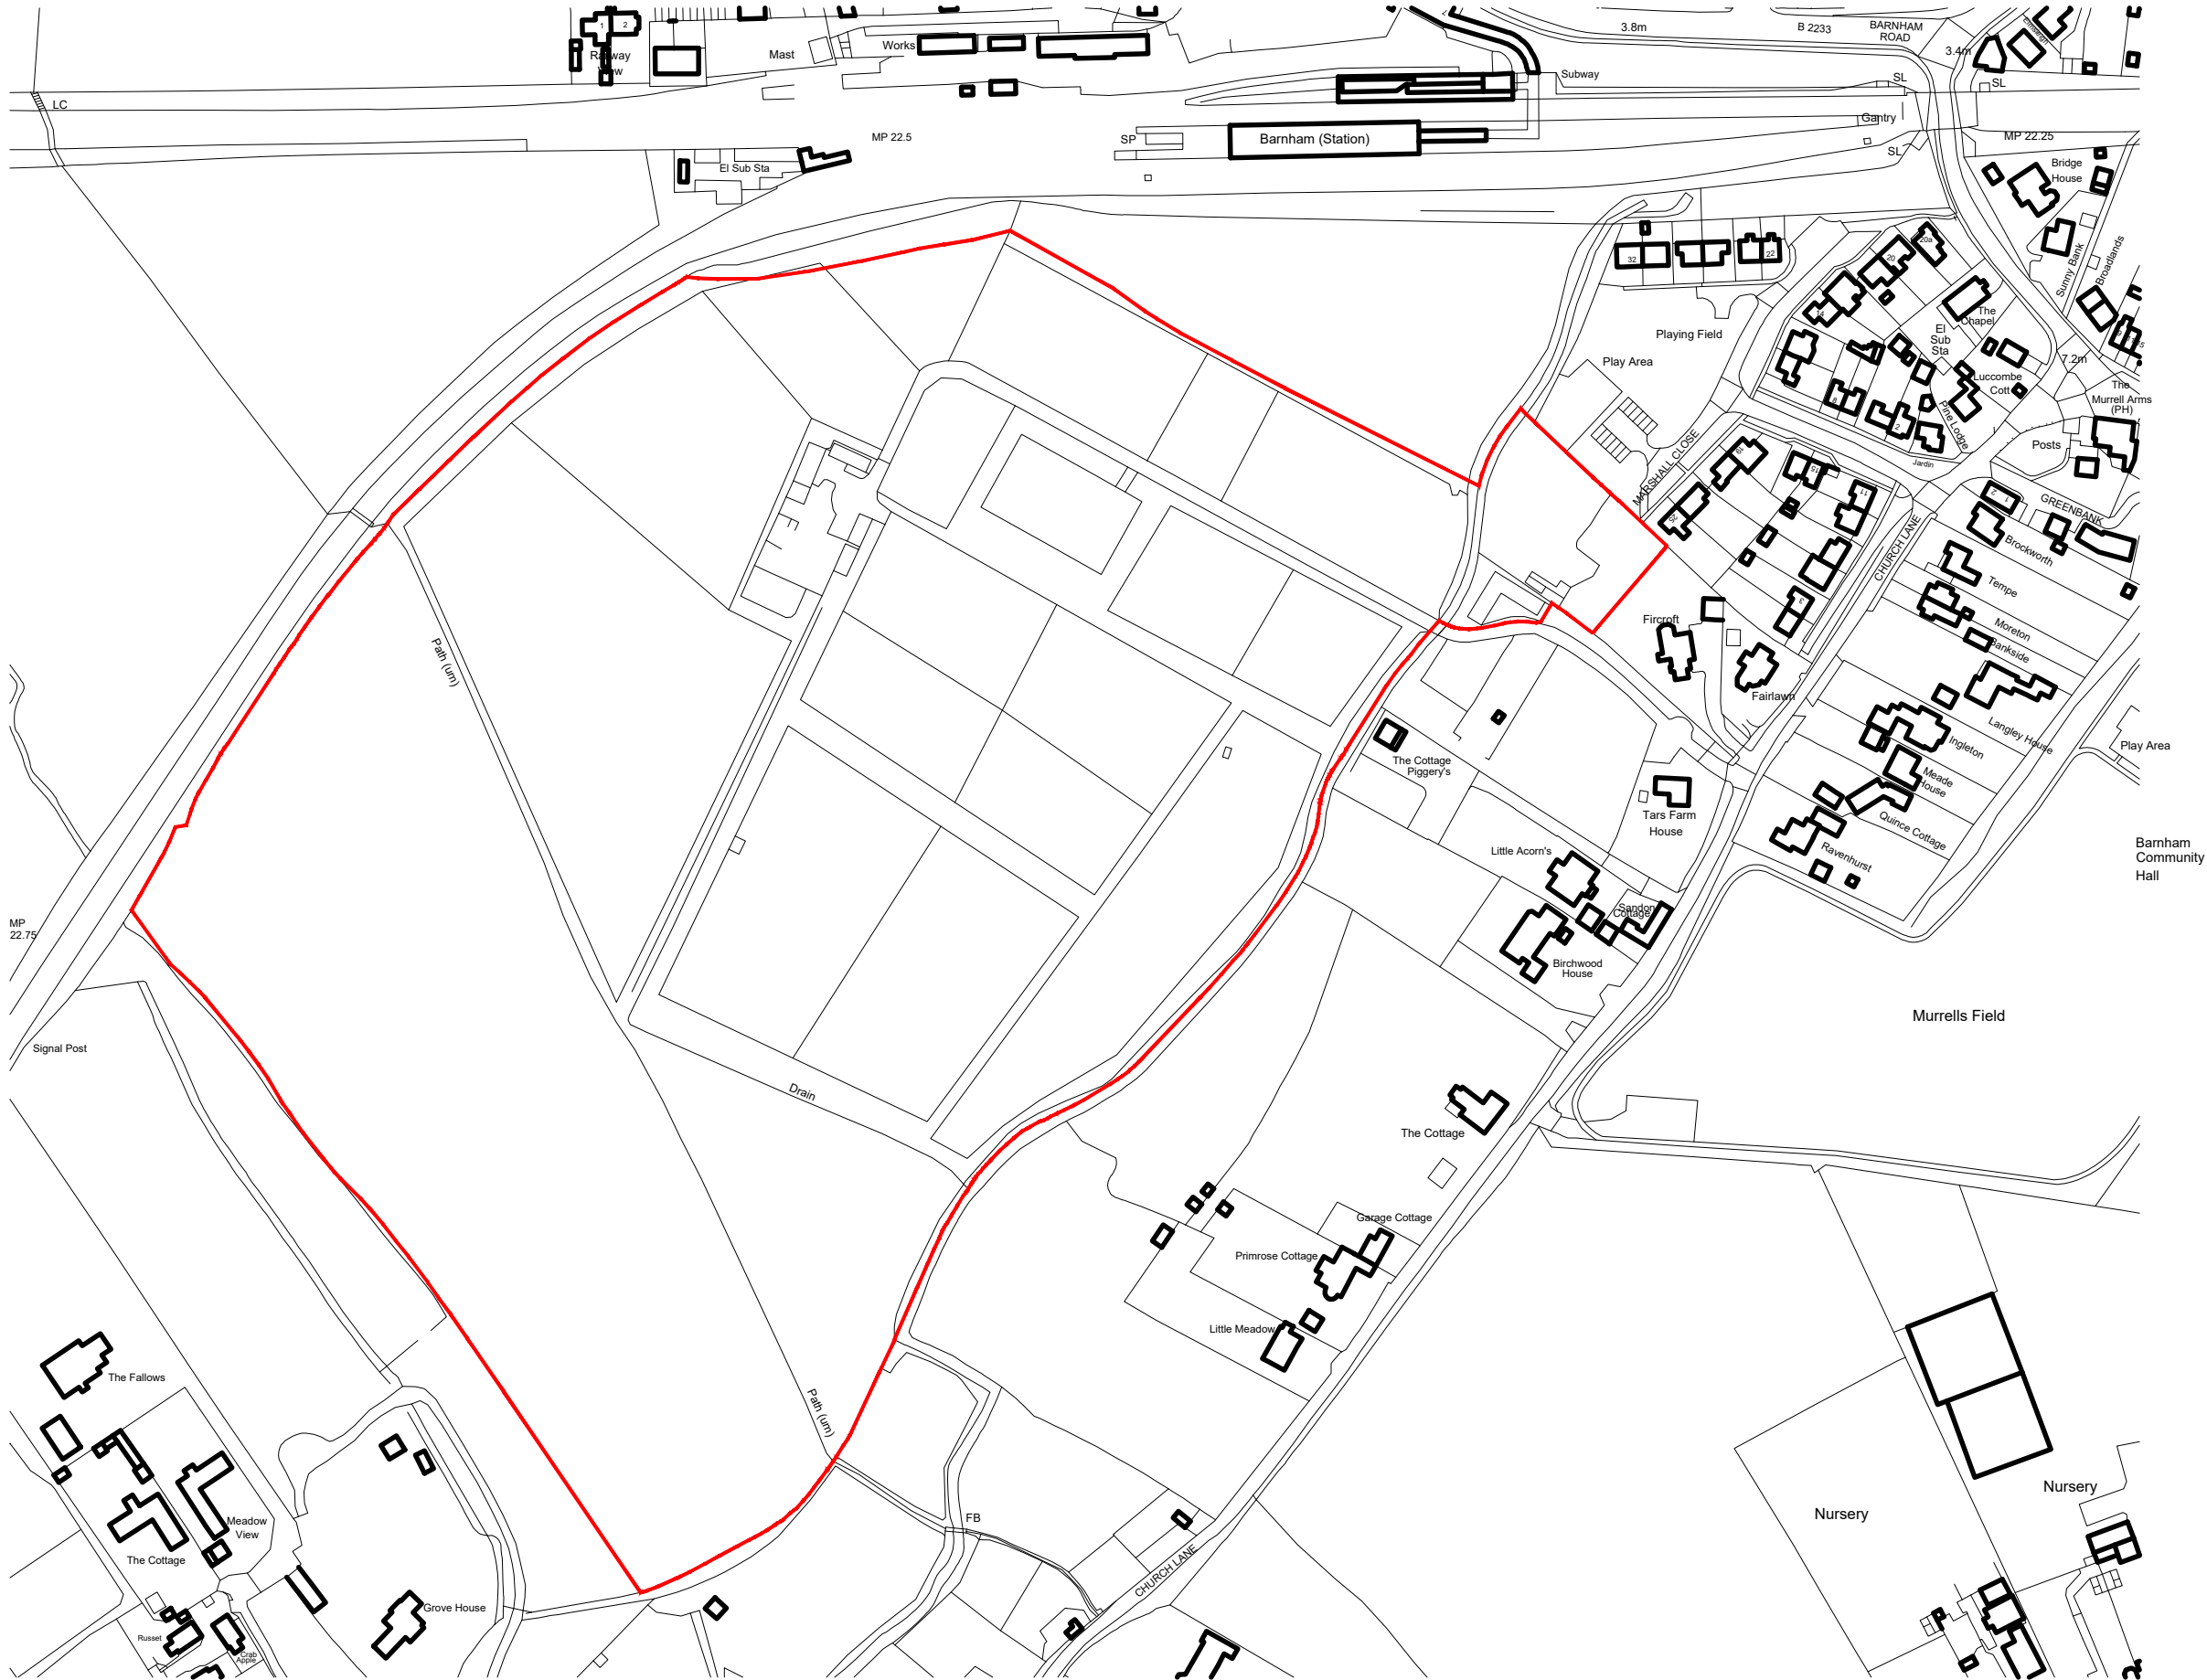

Ordnance Survey, (c) Crown Copyright 2022. All rights reserved. Licence number 100022432

© This drawing and the works depicted contains information that is the copyright of Carlton Design Partnership Ltd. This drawing may also contain copyrighted information of third parties. This drawing or part thereof may not be reproduced, re-used or altered except with the written permission of the originators. No liability will be accepted for amendments made by third parties. Scaled measurements must not be taken from this drawing, other than for planning purposes. Any discrepancy or disparity must be notified to the originator in writing. This drawing may contain Ordnance Survey Data that is subject to Crown Copyright. All Rights reserved.

Rev	Date	Drawn	Checked
-	05/10/22	PH	
FIRST ISSUE			
A	14/10/22	PH	
ISSUED FOR PLANNING			

Project:
TARS FARM
LAND SOUTH OF BARNHAM STATION

Drawing Title:
LOCATION PLAN

**BARRATT
HOMES**

carlton
design partnership
Selwyn House, 32a Castle Way, Southampton, SO14 2AW
023 8011 8866 www.carltondesignpartnership.com

1:2500
@A3

02075100125

Drg No: 220615/LP

Rev: A