


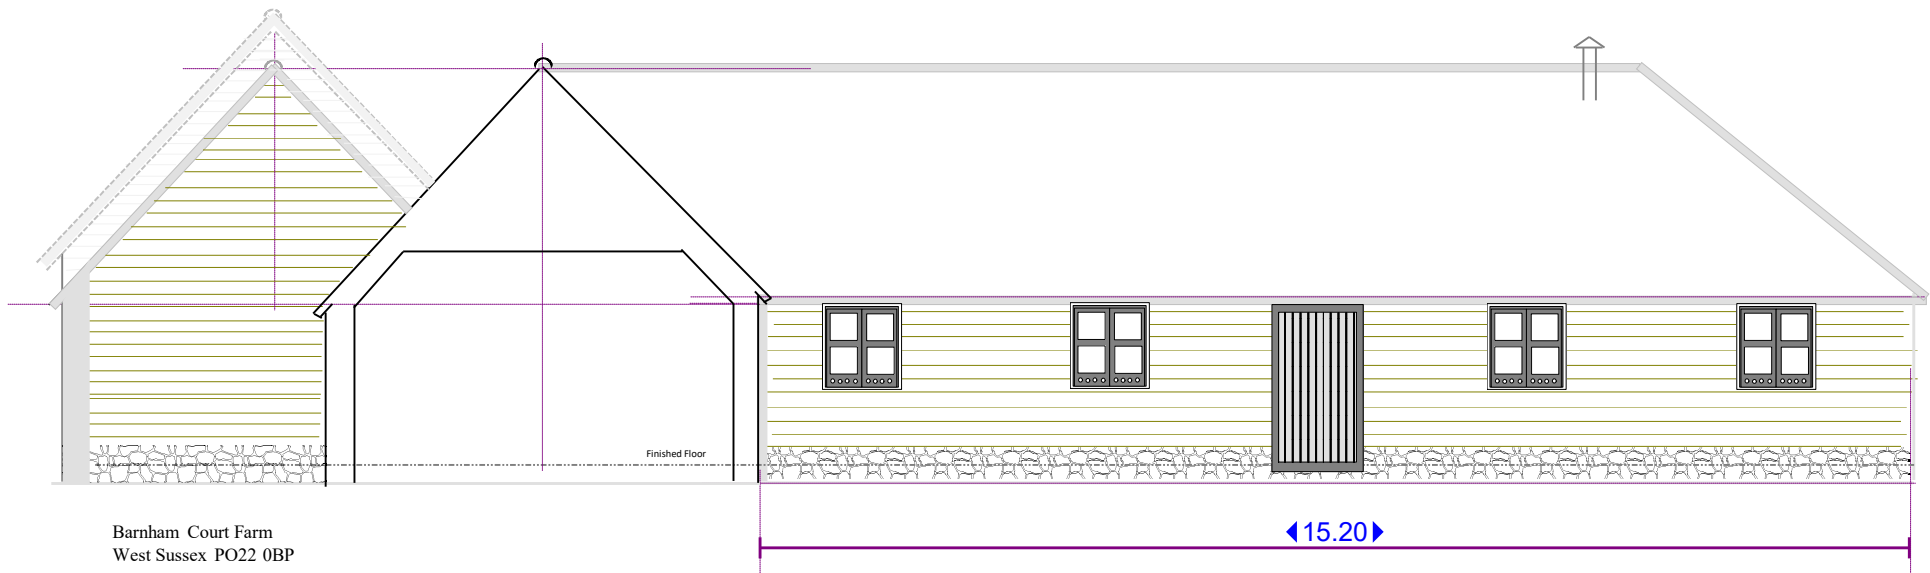

Barnham Court Farm
West Sussex PO22 0BP

Little Yard Elevation West

Scale 1:100 Dimensions shown as metres
Date 8/8/19 Drawn By WF from DMA
Drawing No. 1132/2/01