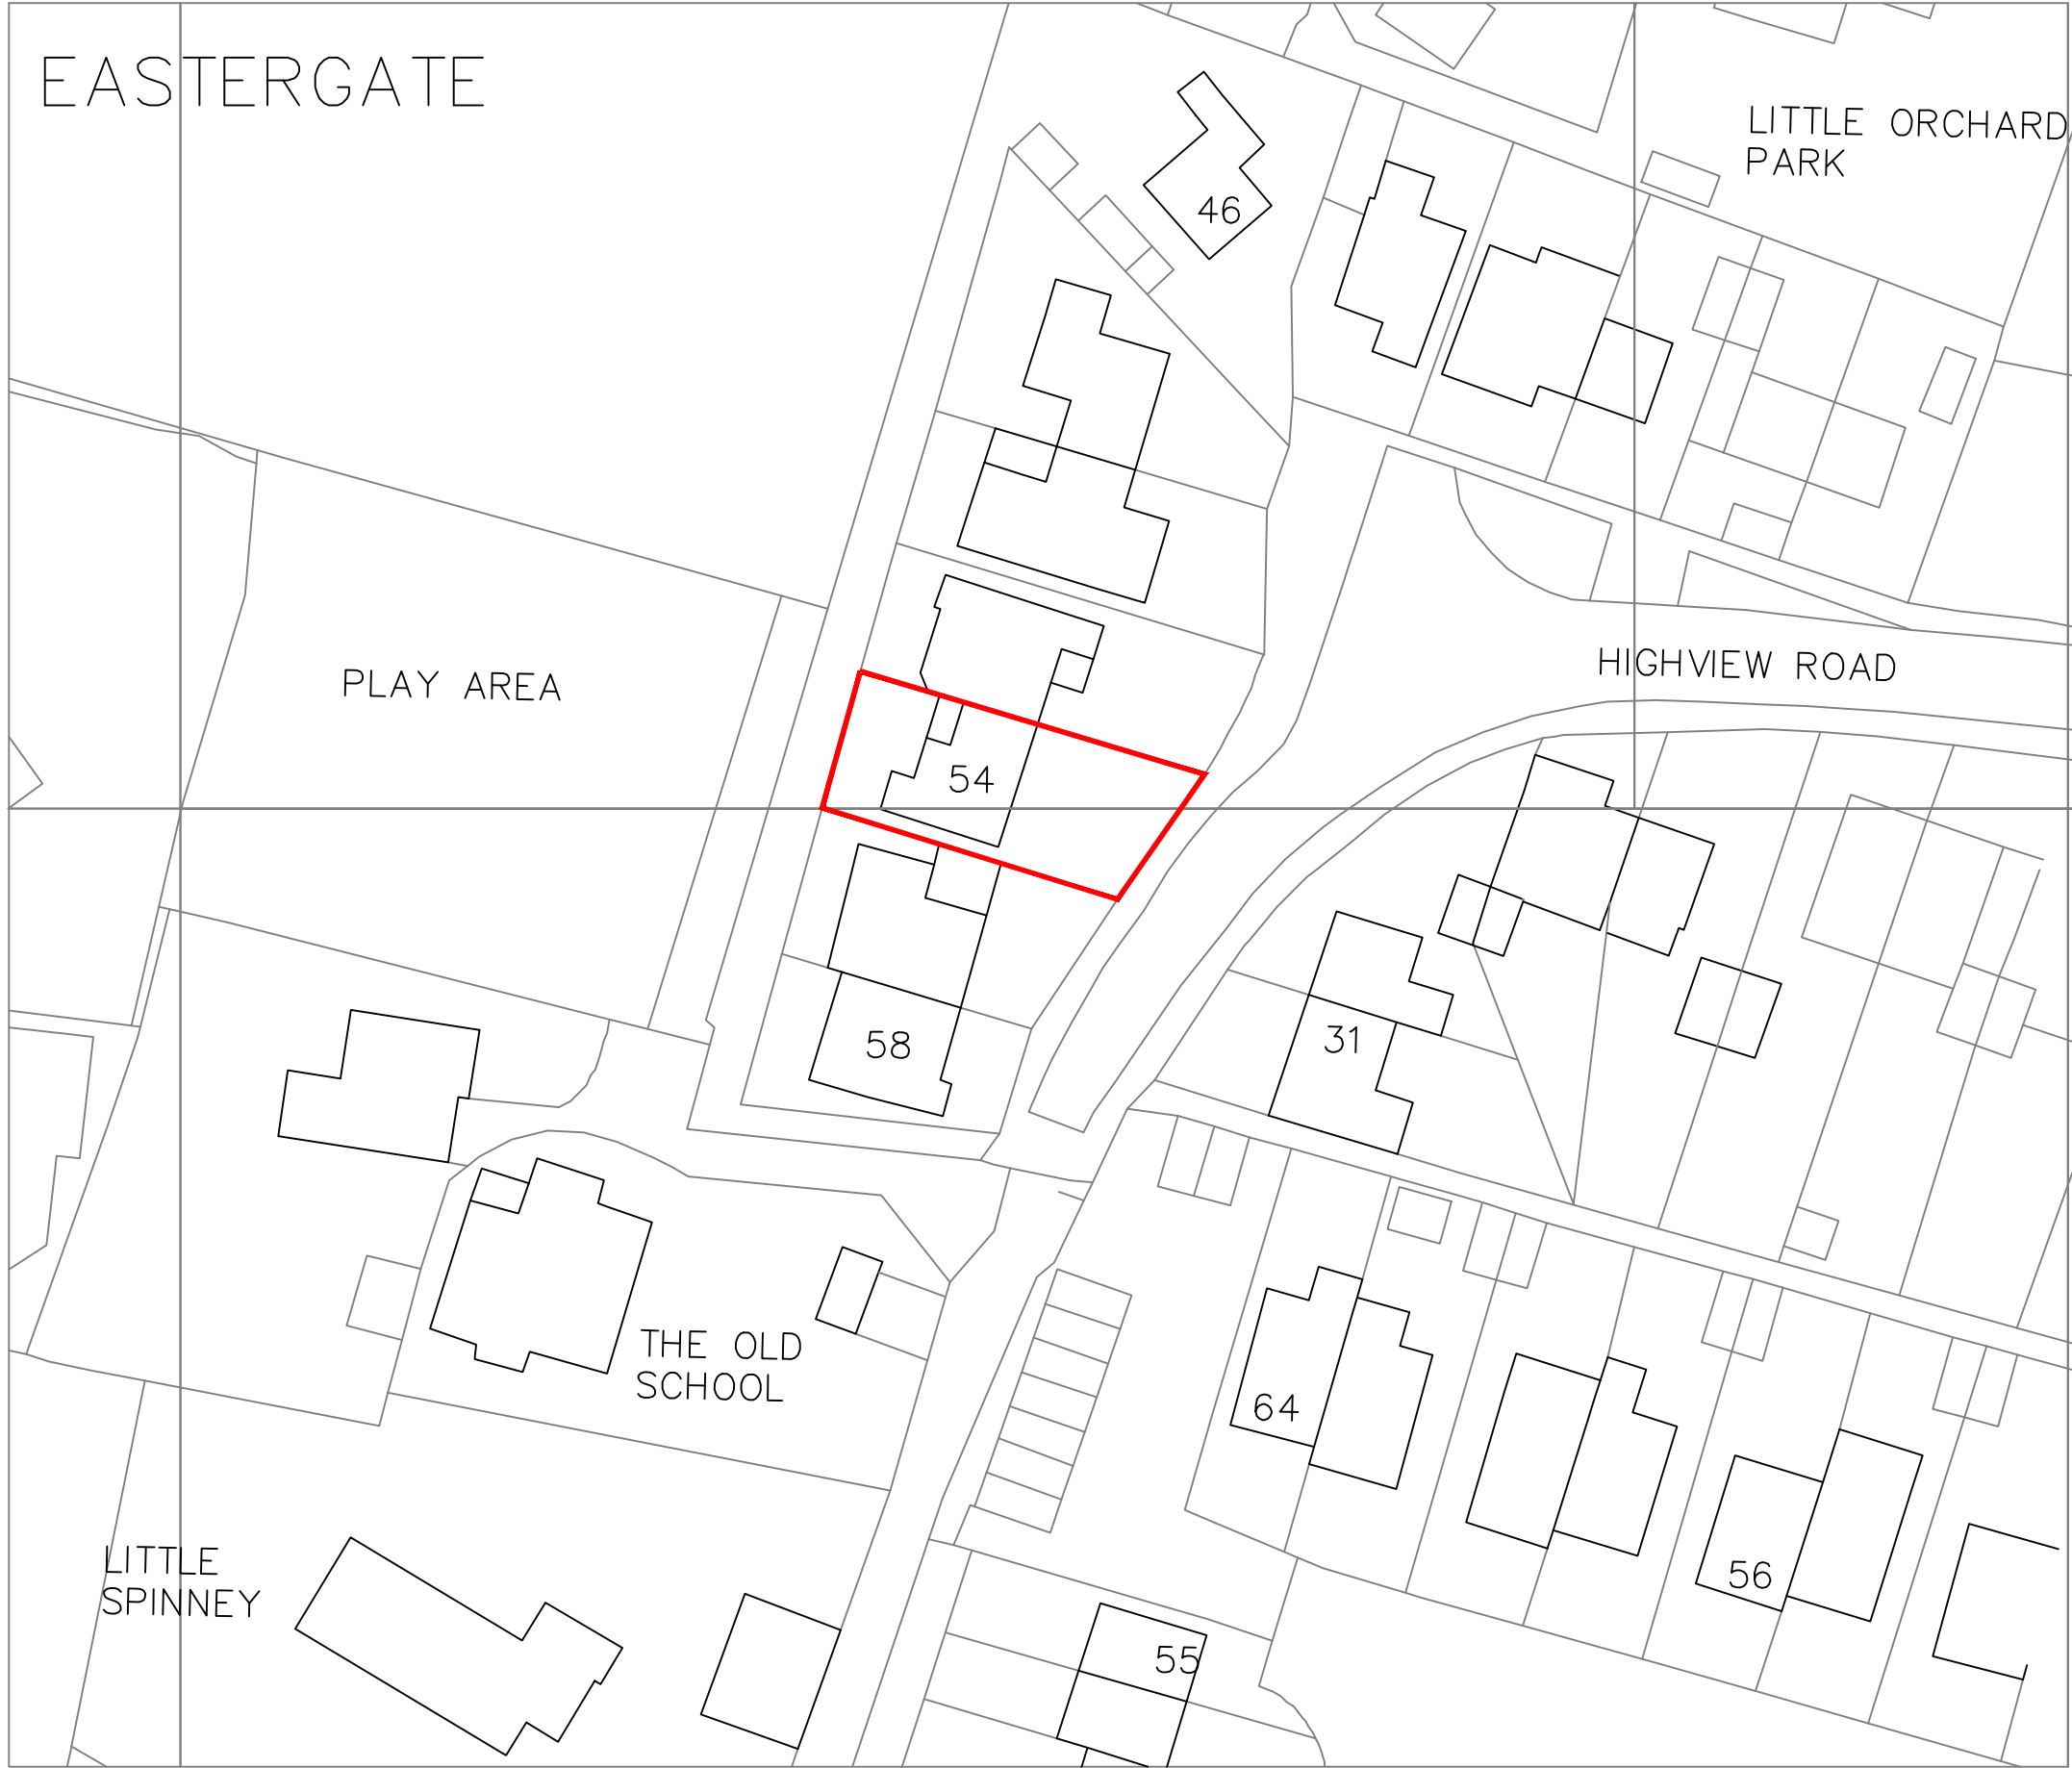


FOR MR & MRS BOOKER		
SITE 54 HIGHVIEW ROAD, EASTERGATE, WEST SUSSEX. PO20 3XB		
TITLE PROPOSED GARAGE CONVERSION BLOCK PLAN		
SCALE 1:500 © A3	DRAWN AH 06/21	DRAWING NO. 01B REV.