


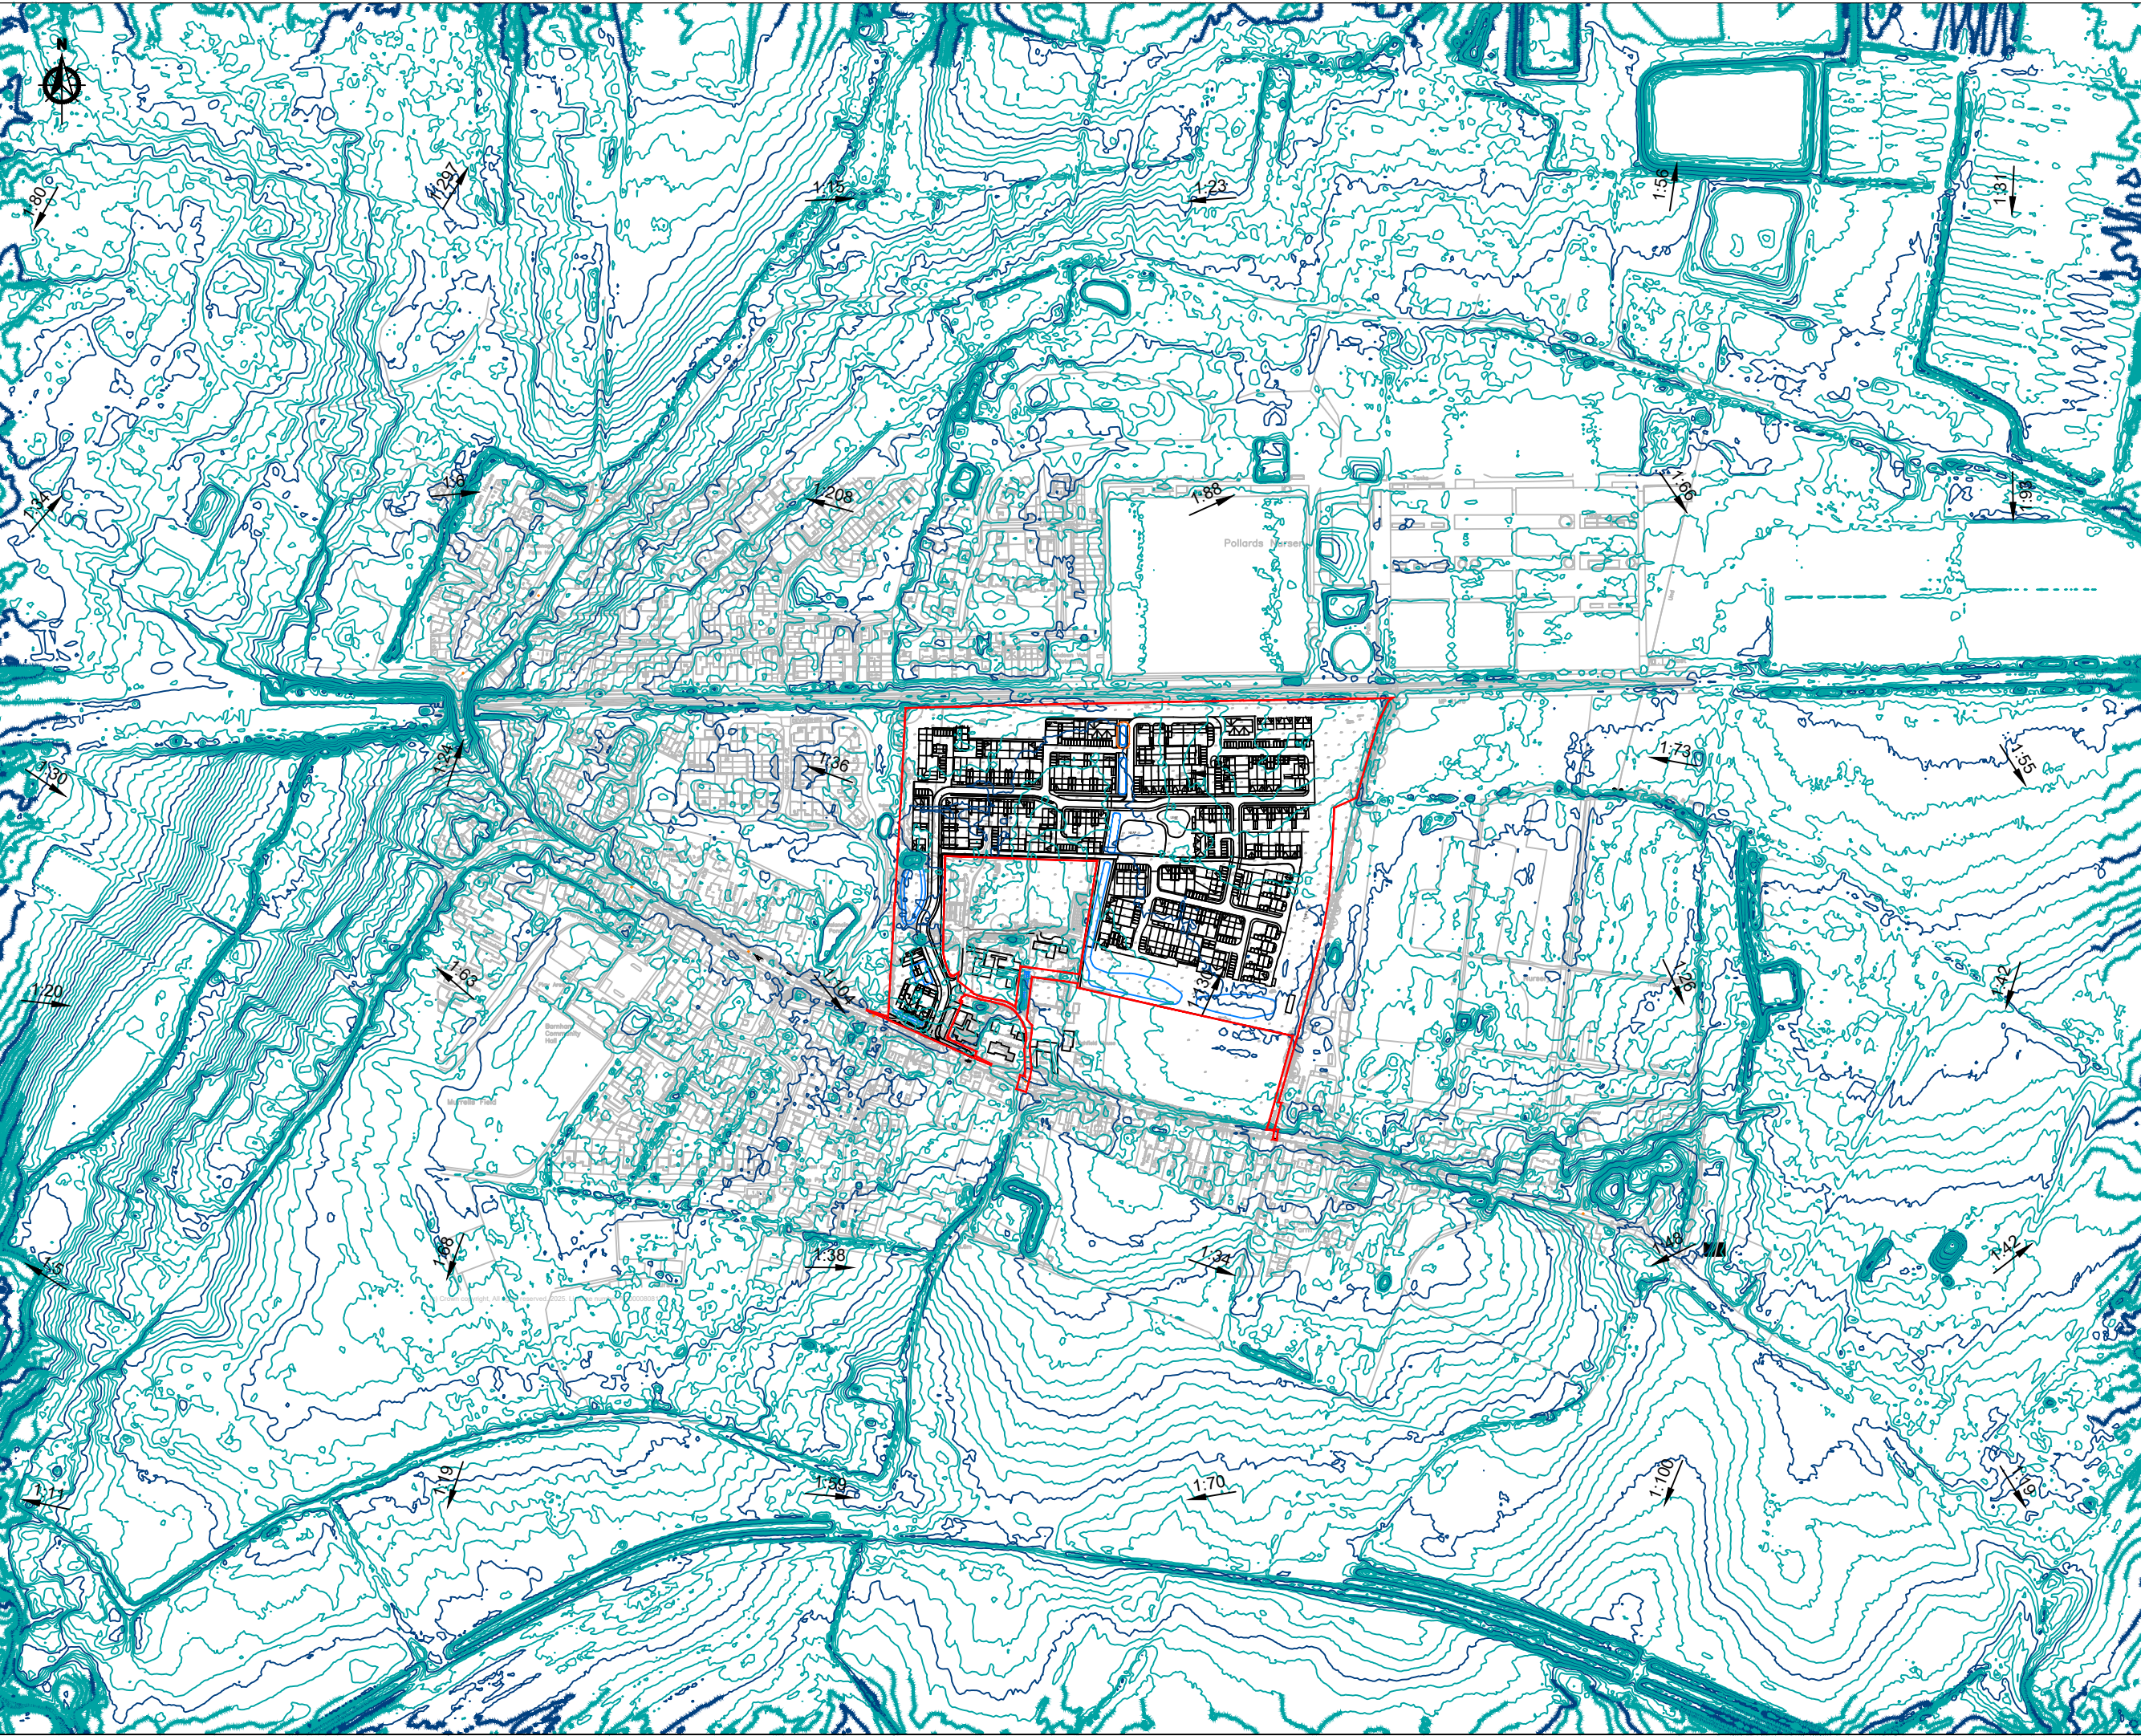

NOTES

A3

1. This drawing is to be read in conjunction with all other BP Civils drawings, and with all relevant Architect's and Engineer's drawings and specification. Any discrepancies found are to be reported immediately to the Engineer.

2. BP Civils accepts no responsibility for inaccuracies in data provided by third parties such as topographic surveys or Ordnance Survey mapping.

3. Do not scale, work to figured dimensions only. All dimensions are in millimeters unless noted otherwise and all levels are in metres from the topographic survey datum.

4. Any information given regarding existing underground services is given in good faith after consultation with the relevant authority, however accuracy is not certain. The main contractor is responsible for checking all information on site prior to work commencing and taking due care whilst undertaking the works.

5. All dimensions to be checked on site. All details and dimensions relating to sub-contractors work must be checked and agreed between the sub-contractor or supplier and the general contractor.

6. The electronic information from this drawing can not be guaranteed as dimensionally drawn exact. Figured dimensions must be used for setting out and detailing. BP Civils logos and company information must be removed from copies if information is re-used.

7. Where used, this map is based on or reproduced from Ordnance Survey material with the permission of Ordnance Survey on behalf of the controller of His Majesty's Stationary Office (c) Crown Copyright. Licence number: 100022432. BP Civils accept no liability for any inaccuracies with the data.

P01

20/05/26

Red application boundary updated

-

13/10/25

Original Issue

Rev.

Date

Amendments

BP CIVILS

CONSULTING

INCORPORATING BRIGHT PLAN CIVILS

2 West Barn, Old Dairy Lane, Aldingbourne, West Sussex PO20 3AF

Tel: 01243 210418

www.bpcivils.co.uk enquiries@bpcivils.co.uk

Drawing Status

FOR INFORMATION

NOT FOR CONSTRUCTION

Client

Luken Beck

Project

Sunnyside, Yapton Road, Barnham

Drawing Title

LiDAR Contours

Scale at A3

Date

Drawn By

Checked By

Project No.

AS SHOWN

Sep. '25

SPB

MJA

D2298

Drawing No.

SK31

Rev.

P01