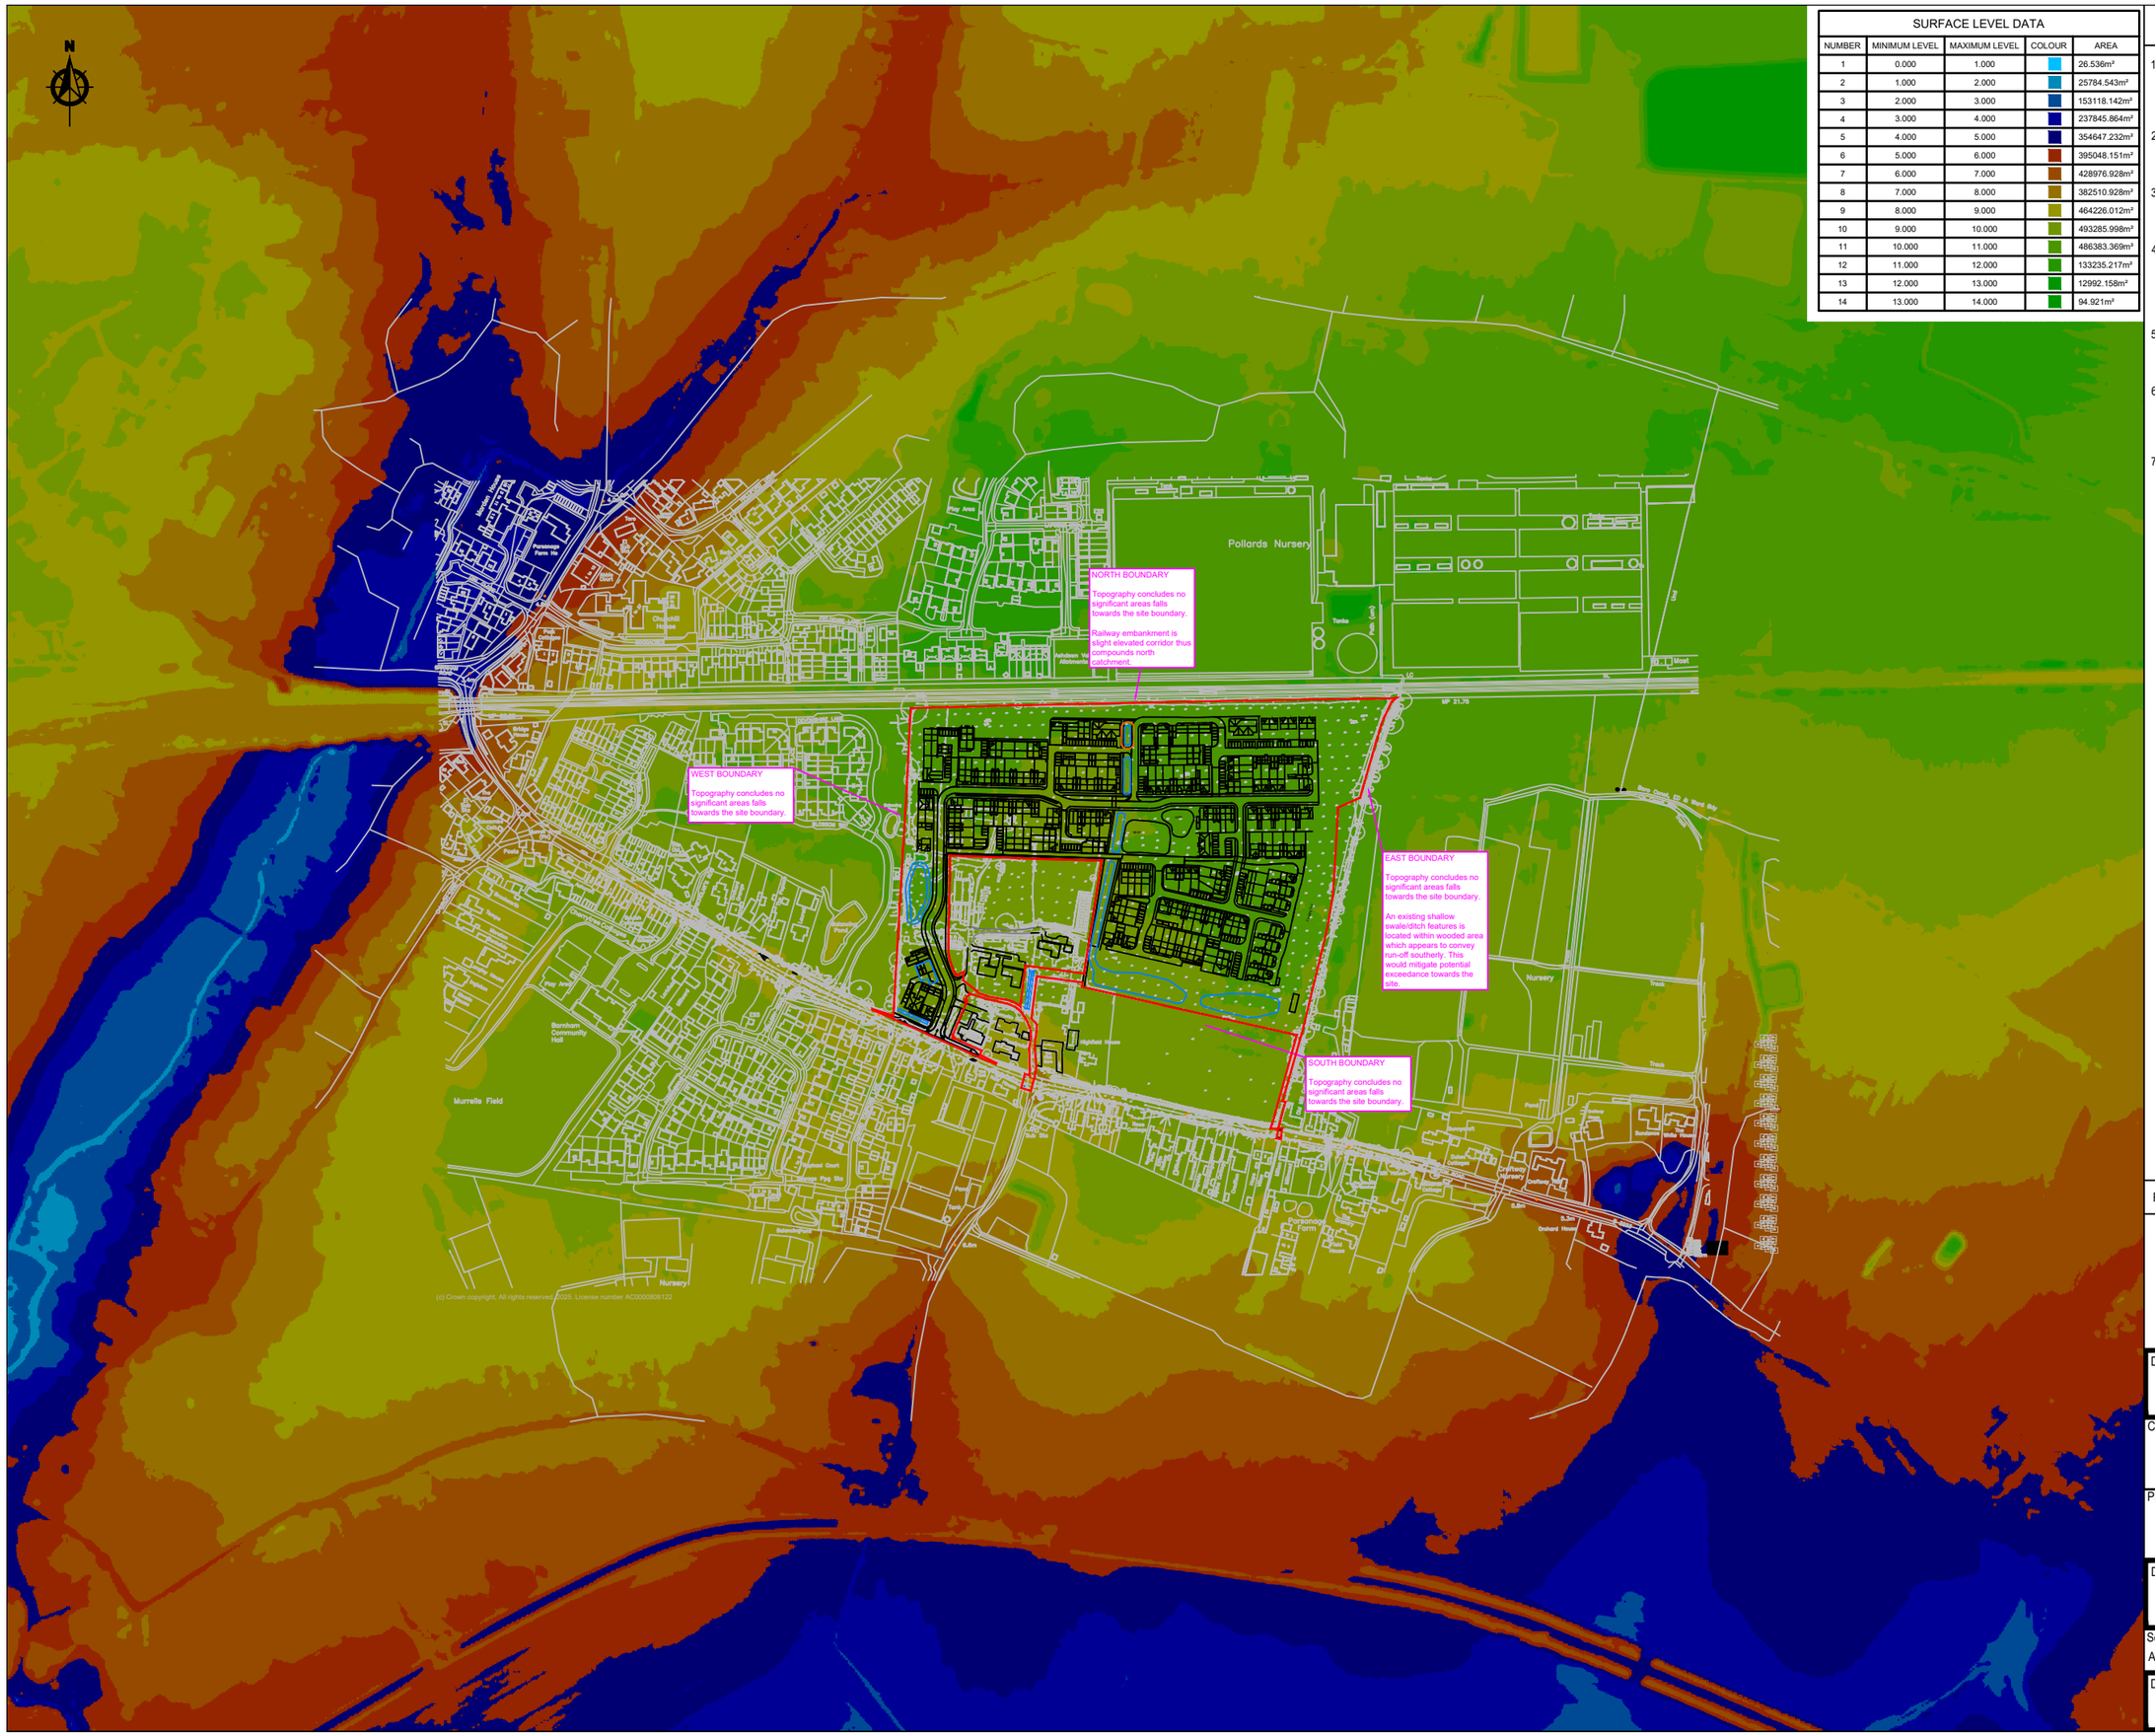


SURFACE LEVEL DATA				
NUMBER	MINIMUM LEVEL	MAXIMUM LEVEL	COLOUR	AREA
1	0.000	1.000		26.536m²
2	1.000	2.000		25784.543m²
3	2.000	3.000		153118.142m²
4	3.000	4.000		237845.864m²
5	4.000	5.000		354647.232m²
6	5.000	6.000		395048.151m²
7	6.000	7.000		428976.928m²
8	7.000	8.000		382510.928m²
9	8.000	9.000		464226.012m²
10	9.000	10.000		493285.998m²
11	10.000	11.000		486383.369m²
12	11.000	12.000		133235.217m²
13	12.000	13.000		12992.158m²
14	13.000	14.000		94.921m²

A3

NOTES

1. This drawing is to be read in conjunction with all other BP Civils drawings, and with all relevant Architect's and Engineer's drawings and specification. Any discrepancies found are to be reported immediately to the Engineer.
2. BP Civils accepts no responsibility for inaccuracies in data provided by third parties such as topographic surveys or Ordnance Survey mapping.
3. Do not scale, work to figured dimensions only. All dimensions are in millimeters unless noted otherwise and all levels are in metres from the topographic survey datum.
4. Any information given regarding existing underground services is given in good faith after consultation with the relevant authority, however accuracy is not certain. The main contractor is responsible for checking all information on site prior to work commencing and taking due care whilst undertaking the works.
5. All dimensions to be checked on site. All details and dimensions relating to sub-contractors work must be checked and agreed between the sub-contractor or supplier and the general contractor.
6. The electronic information from this drawing can not be guaranteed as dimensionally drawn exact. Figured dimensions must be used for setting out and detailing. BP Civils logos and company information must be removed from copies if information is re-used.
7. Where used, this map is based on or reproduced from Ordnance Survey material with the permission of Ordnance Survey on behalf of the controller of His Majesty's Stationary Office (c) Crown Copyright. Licence number: 100022432. BP Civils accept no liability for any inaccuracies with the data.

Rev.	Date	Amendments
P01	20/05/26	Red application boundary updated
-	13/10/25	Original Issue

BP CIVILS CONSULTING
INCORPORATING BRIGHT PLAN CIVILS
2 West Barn, Old Dairy Lane, Aldingbourne, West Sussex PO20 3AF
Tel: 01243 210418
www.bpcivils.co.uk enquiries@bpcivils.co.uk

Drawing Status
FOR INFORMATION
NOT FOR CONSTRUCTION

Client
Luken Beck

Project
Sunnyside, Yapton Road, Barnham

Drawing Title
LiDAR Banding

Scale at A3	Date	Drawn By	Checked By	Project No.
AS SHOWN	Sep. '25	SPB	MJA	D2298

Drawing No. SK32 Rev. P01