


1:50 elevation plan

Front elevation

Fence 3 Woodside

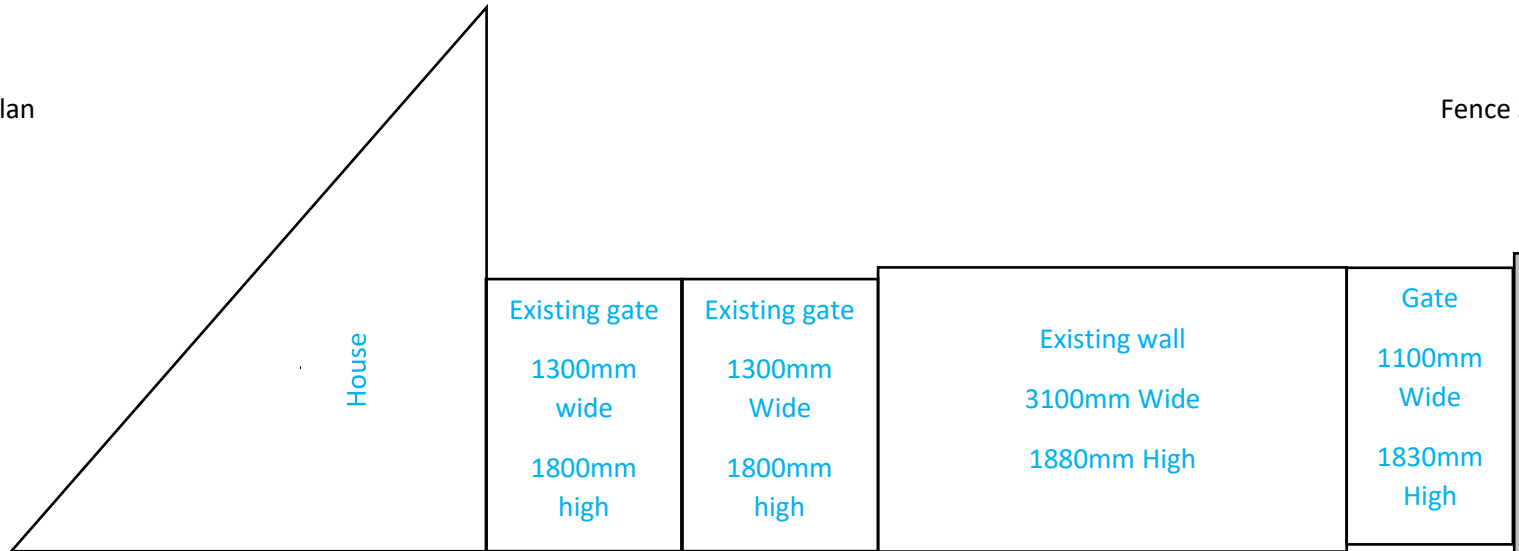

Side elevation



100mm wide concrete posts

Overall width 11,500mm (6 panels & 7 posts)