
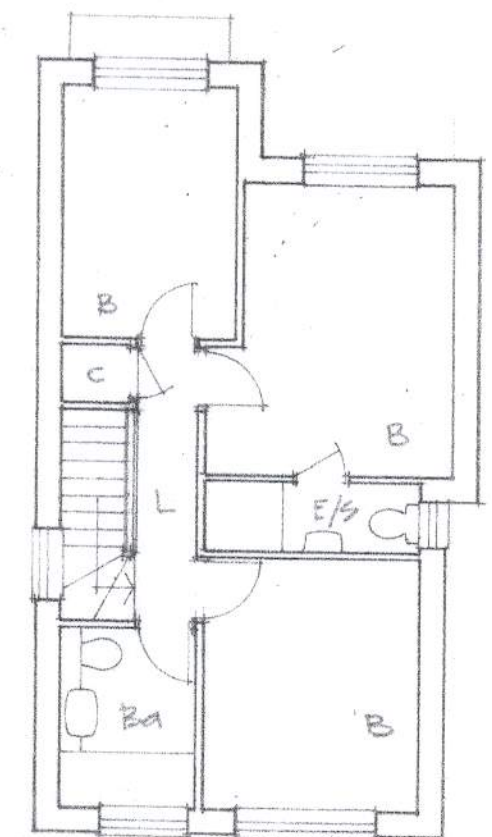
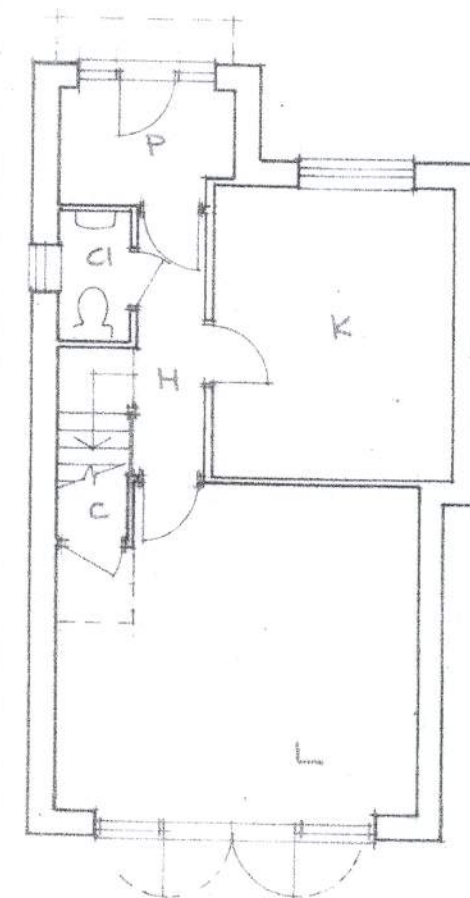
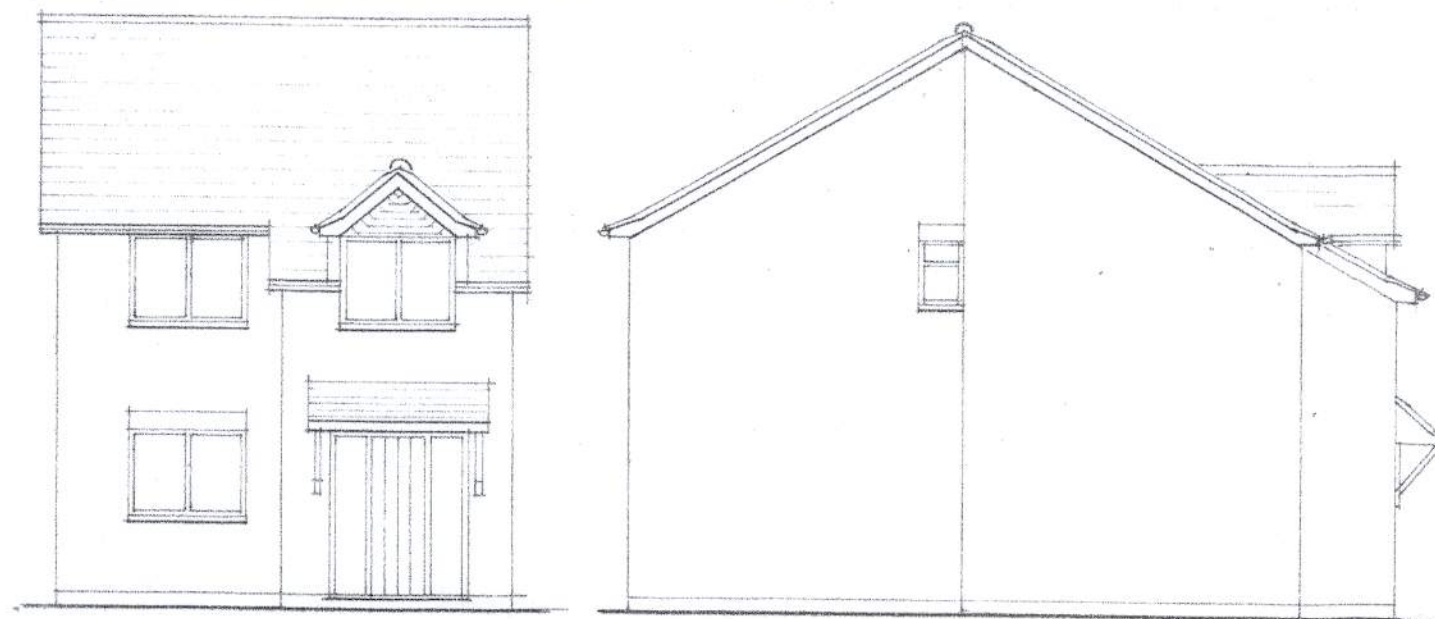


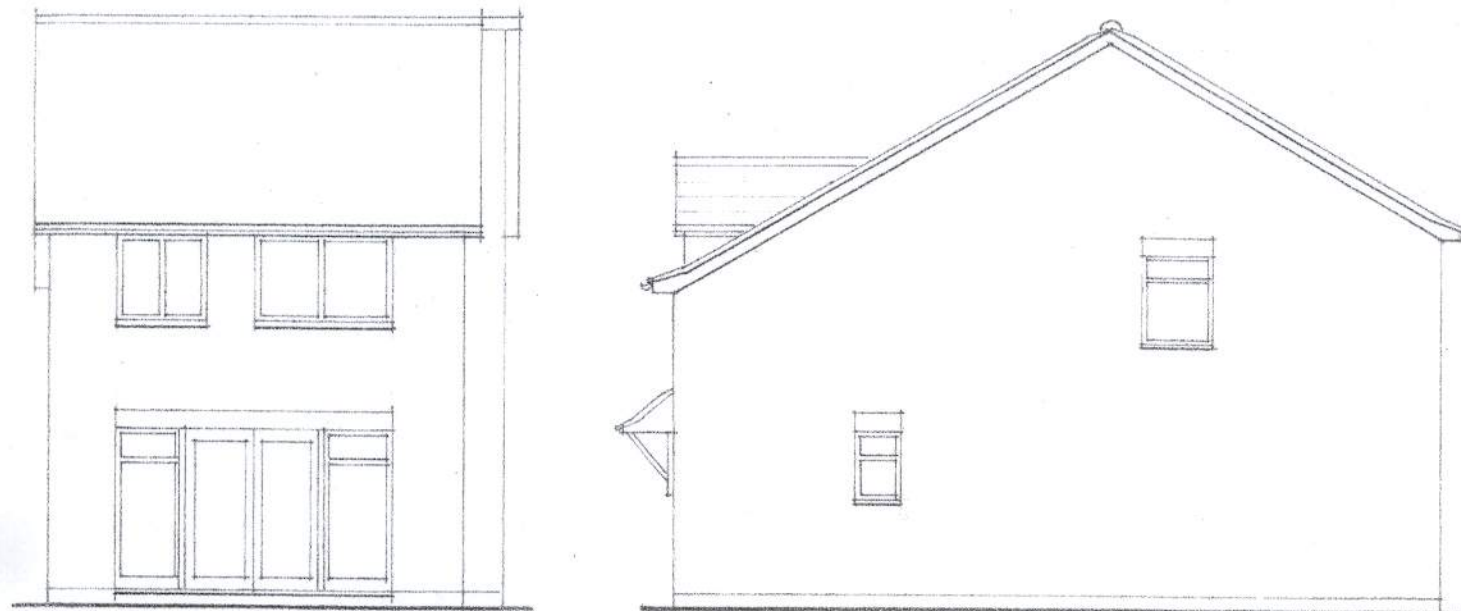

PROPOSED HOUSE
ADJACENT TO
CHERRY TREES
LAKE LANE
BARNHAM.

PLANS
ELEVATIONS
STREET SCENE
JULY 2019
DRAWING 2.
SCALES AS SHOWN (A3)