


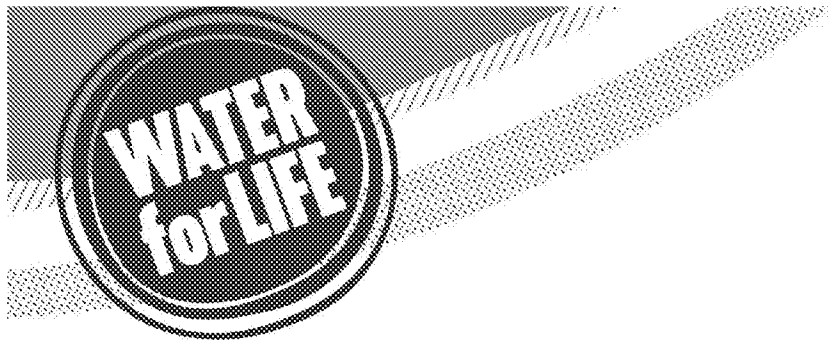

from
**Southern
Water** 

Planning and Development Services
Arun District Council
Arun Civic Centre
Maltravers Road
Littlehampton
West Sussex
BN17 5LF

Your ref
BN/75/19/PL

Our ref
PLAN-029636

Date
10/10/2019



Dear Sirs,

Proposal: 1 No. dwelling & associated works.

Site: BN/75/19/PL: - Land adjacent to Cherry Trees, Lake Lane, Barnham, PO22 0AD.

Thank you for your letter dated 05/09/2019.


Southern Water requires a formal application for a connection to the foul and surface water sewer to be made by the applicant or developer. We request that should this application receive planning approval, the following informative is attached to the consent:

A formal application for connection to the public sewerage system is required in order to service this development. Please read our New Connections Services Charging Arrangements documents which has now been published and is available to read on our website via the following link <https://bela.southernwater.co.uk/infrastructure-charges>

The disposal of surface water from this development should be in compliance with the following hierarchy of Part H3 of Building Regulations:

- a) An adequate soakaway or some other adequate infiltration system.
- b) A water course.
- c) Where neither of the above is practicable: a sewer.

It is possible that a sewer now deemed to be public could be crossing the development site. Therefore, should any sewer be found during construction works, an investigation of the sewer will be required to ascertain its ownership before any further works commence on site.

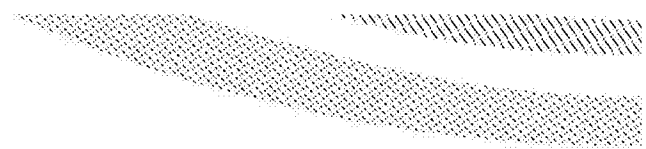


Due to surface water inundation issues in the Lidsey Catchment the applicant is advised to adopt, where appropriate, the measures in the table "Practical measures to reduce the potential impacts of development". Developer should look to protect the public sewerage system from inundation and infiltration, which contribute to flooding in unfavourable conditions.

For further advice, please contact Southern Water, Sparrowgrove House, Sparrowgrove, Otterbourne, Hampshire SO21 2SW [REDACTED], www.southernwater.co.uk or by email at [REDACTED]

Yours sincerely,

[REDACTED]
Luis Silva
Developer Services

SOUTHERN WATER

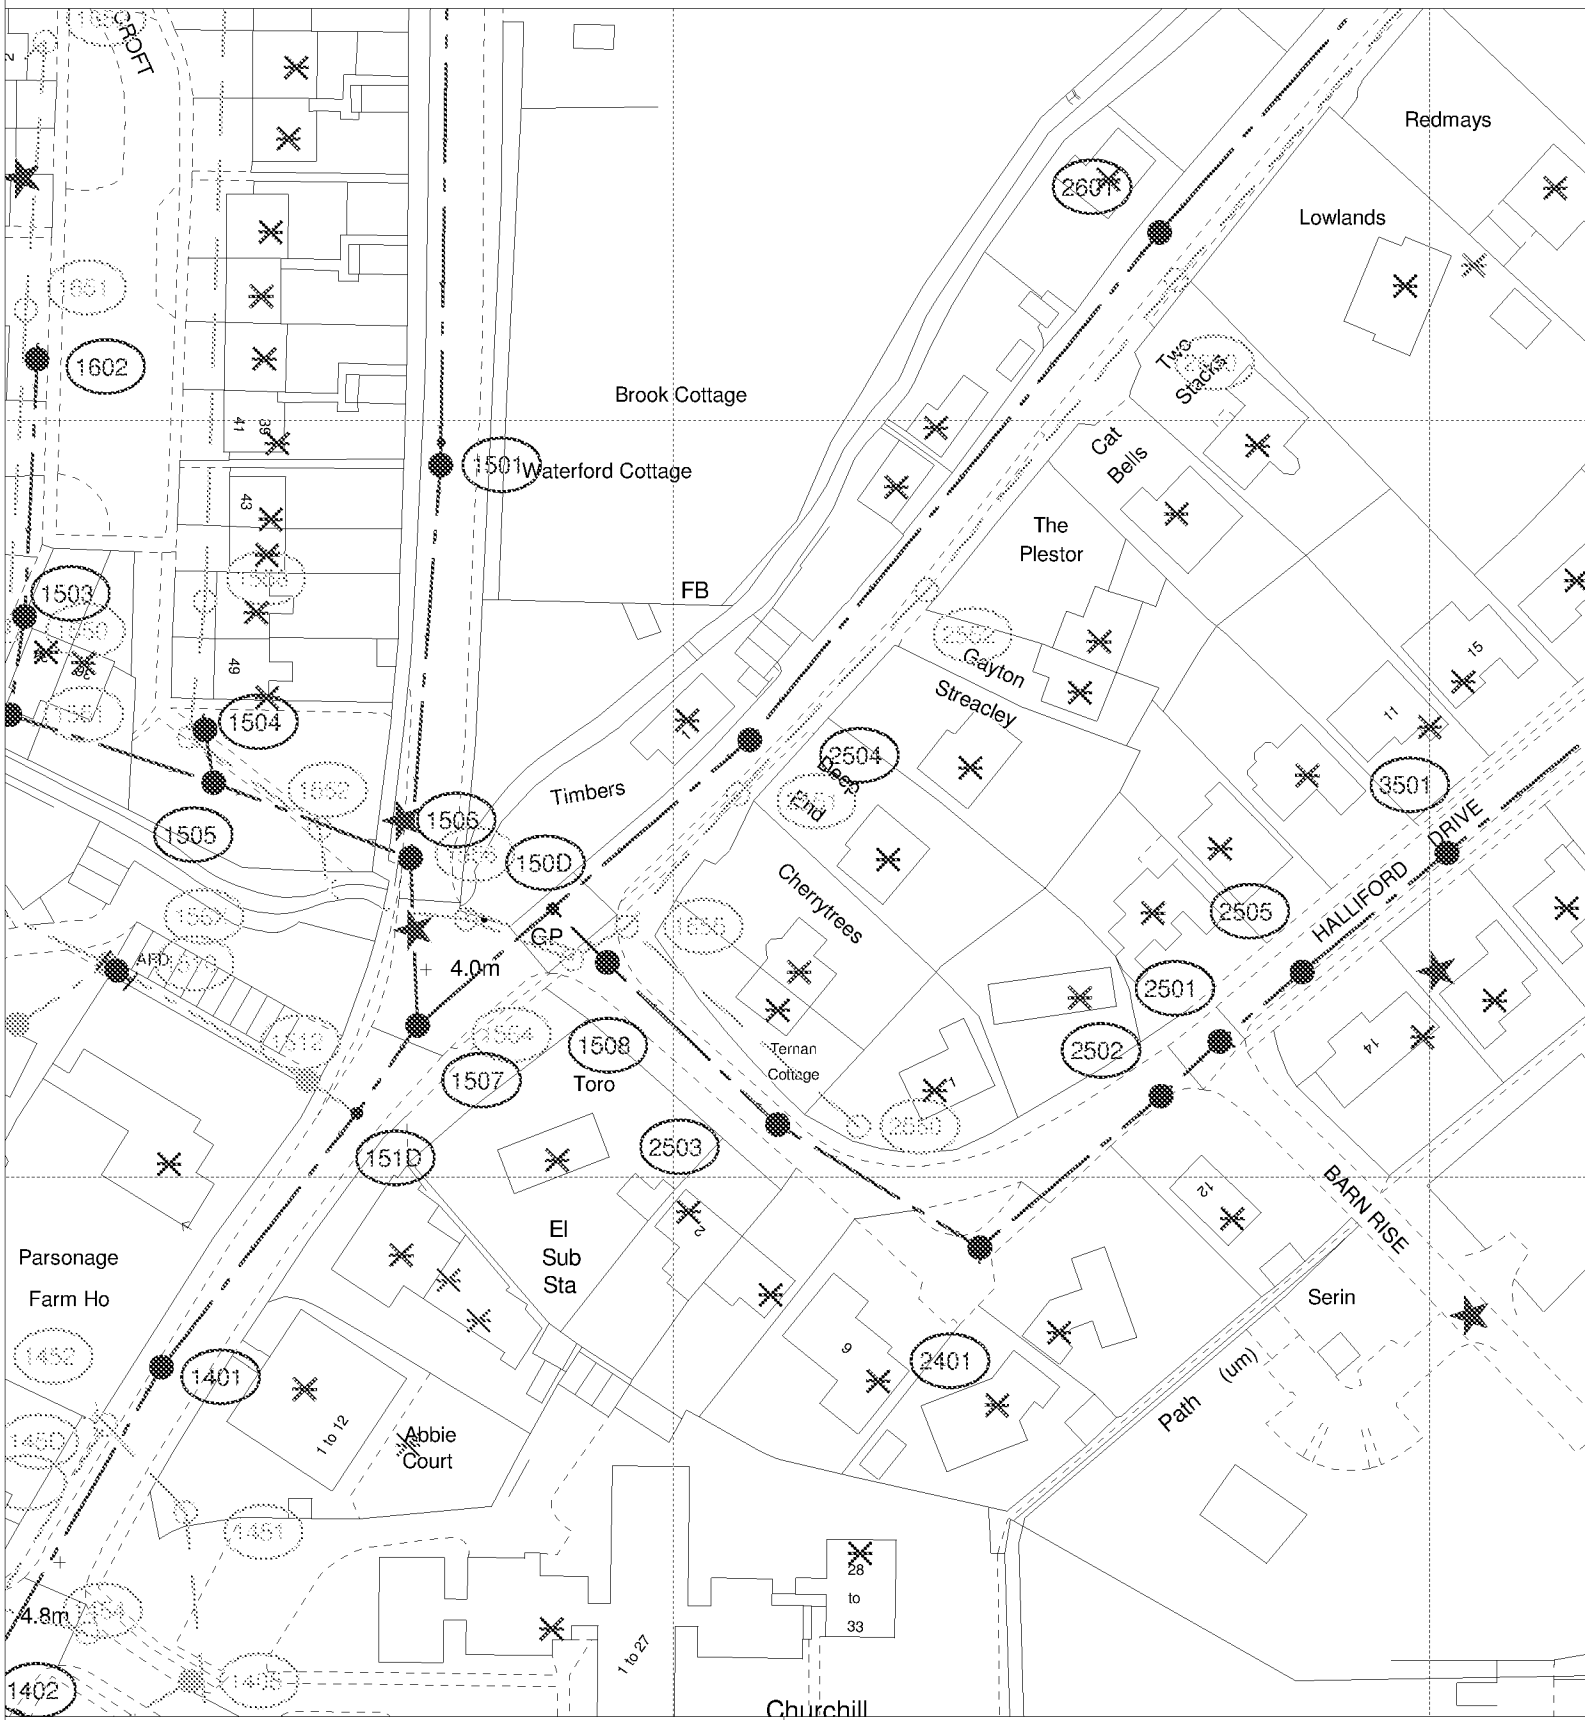

The positions of pipes shown on this plan are believed to be correct, but Southern Water Services Ltd accept no responsibility in the event of inaccuracy. The actual positions should be determined on site.

Based upon Ordnance Survey Digital Data with the permission of the controller of
H.M.S.O. Crown Copyright Reserved Licence No. WU 298530

O.S. REF: SU9604NW

Scale: 1:1000

Screen Print

ARUN DISTRICT COUNCIL BN/75/19/PL

WARNING: BAC pipes are constructed of Bonded Asbestos Cement

WARNING: Unknown GHSK materials may include Spandex Acetate Cement



Printed By: chandne

Date: 3-10-2019

Southern Water MapGuide Browser

Requested By:

