

TAYLORHARE ARCHITECTS IS A LIMITED COMPANY
REGISTERED IN ENGLAND AND WALES: NO. 10695684.




PROJECT:
2506 BCSF
Barnham Court
Barnham, West Sussex

SCALE: 1:10
PAPER SIZE: A1

DRAWN BY: 06
CHECKED BY: 03

DRAWING NUMBER: **A7.02** ISSUE: **4A**

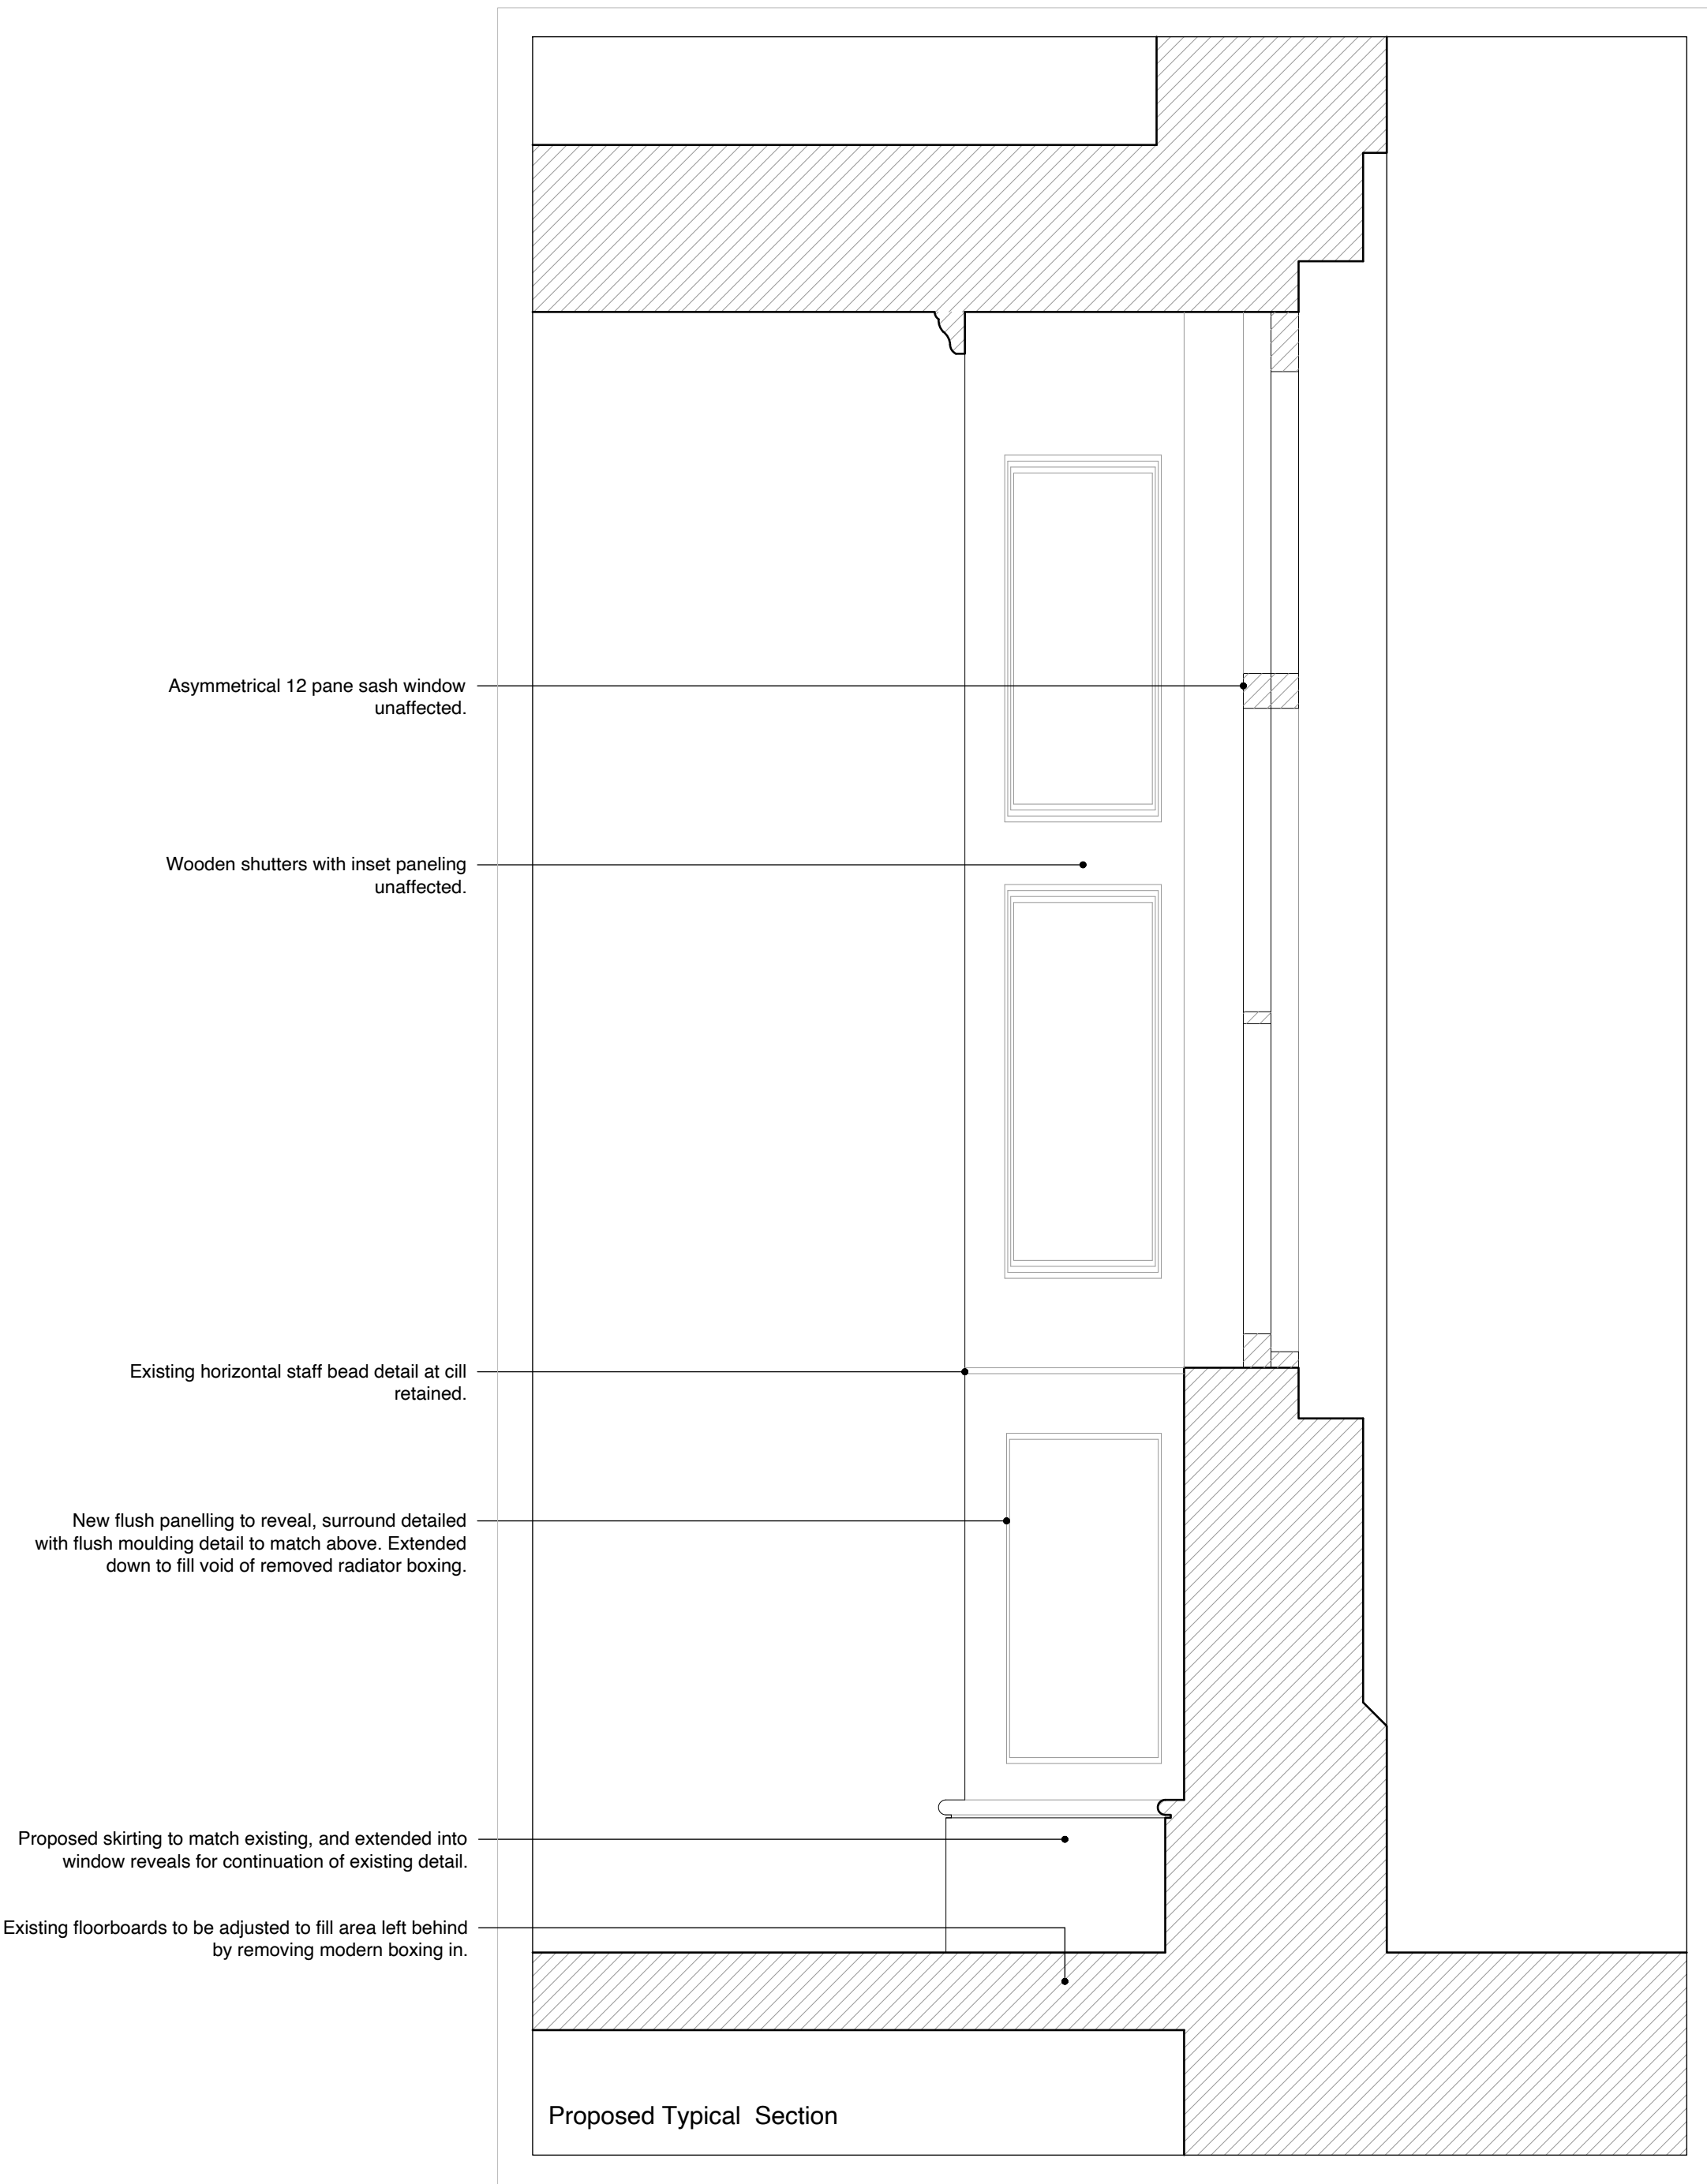

Adjusted and repaired floorboards shall be prepared and finished to match the existing adjacent flooring as closely as practicable.

Any variation from this method statement shall be agreed in writing prior to implementation

Final decoration shall blend repaired areas sympathetically with surrounding historic finishes.