


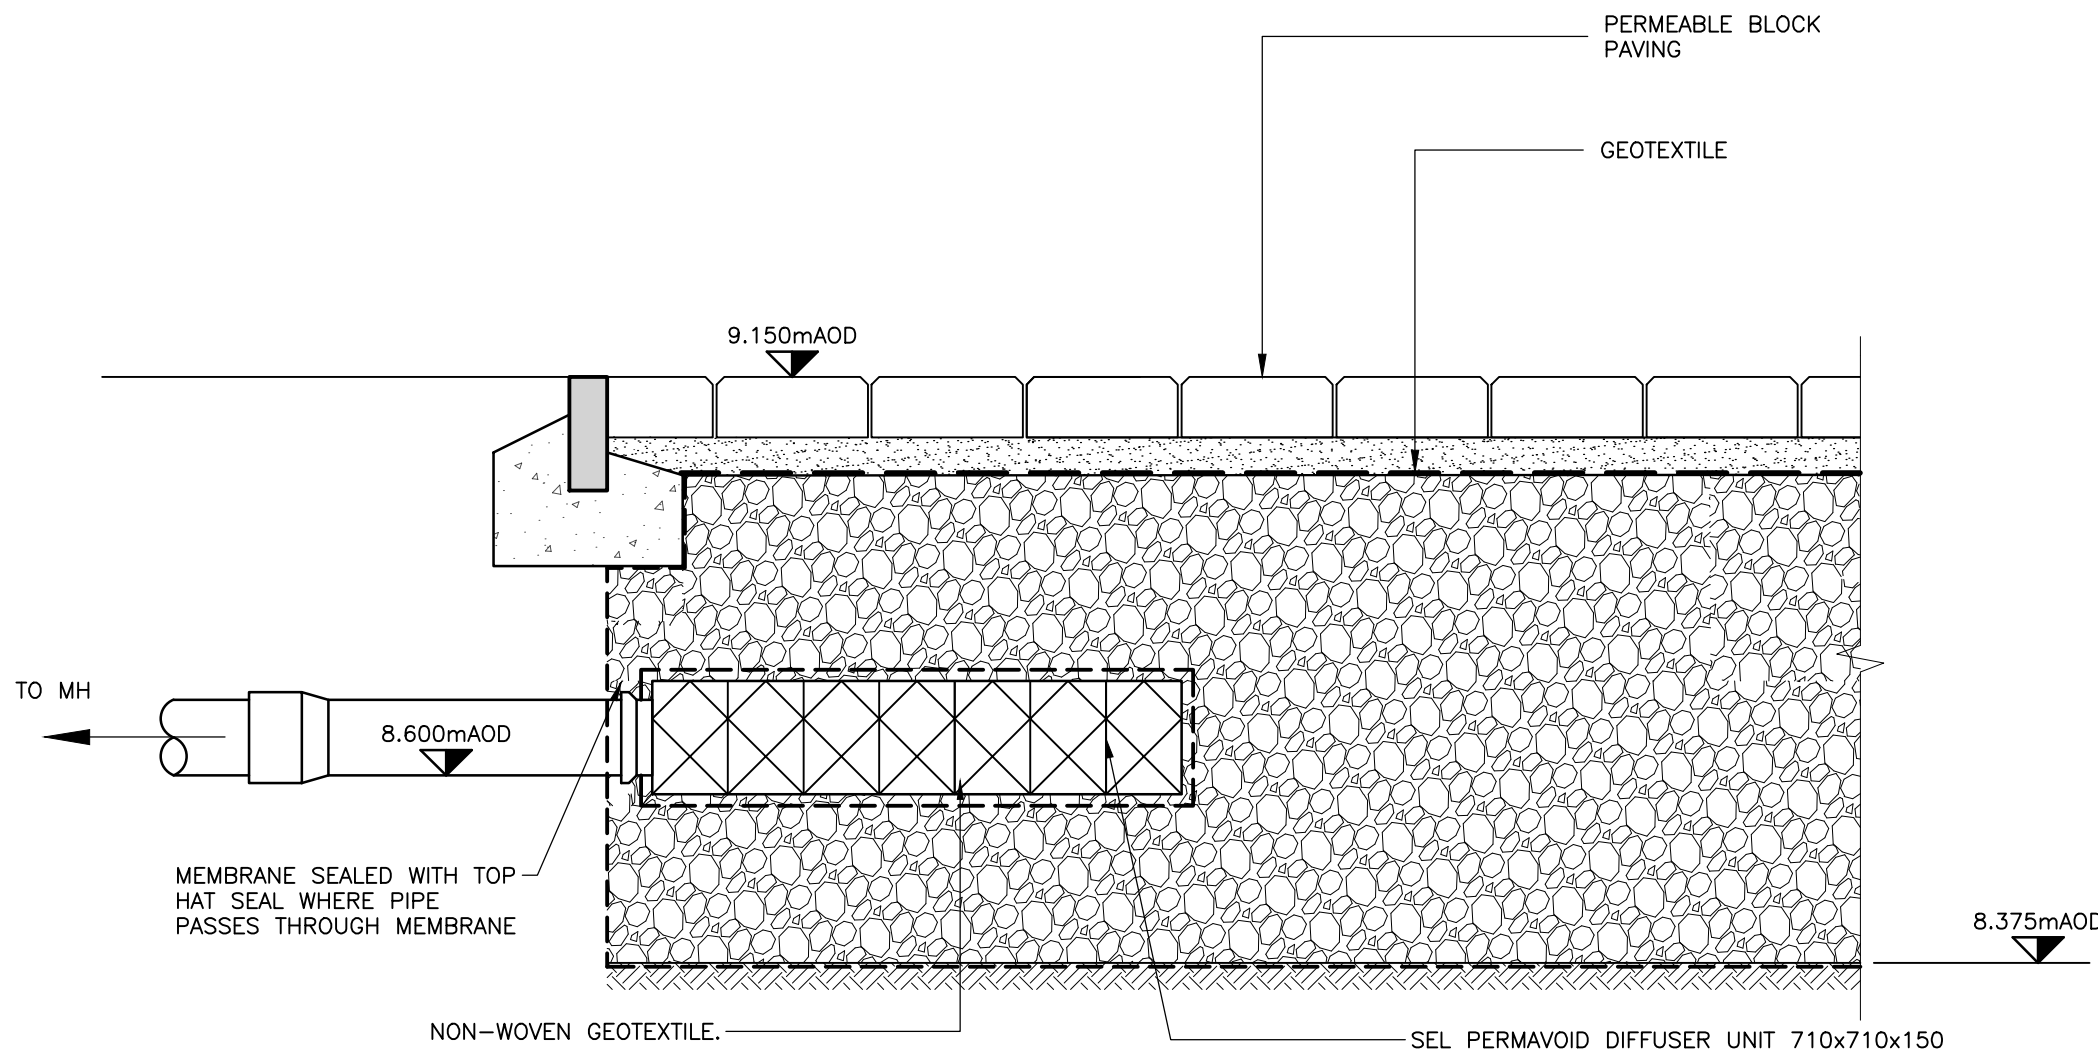


 


S.E.L. PERMAVOID DIFFUSER UNIT DETAIL FOR PLOT 1
(SCALE 1:25@A1)

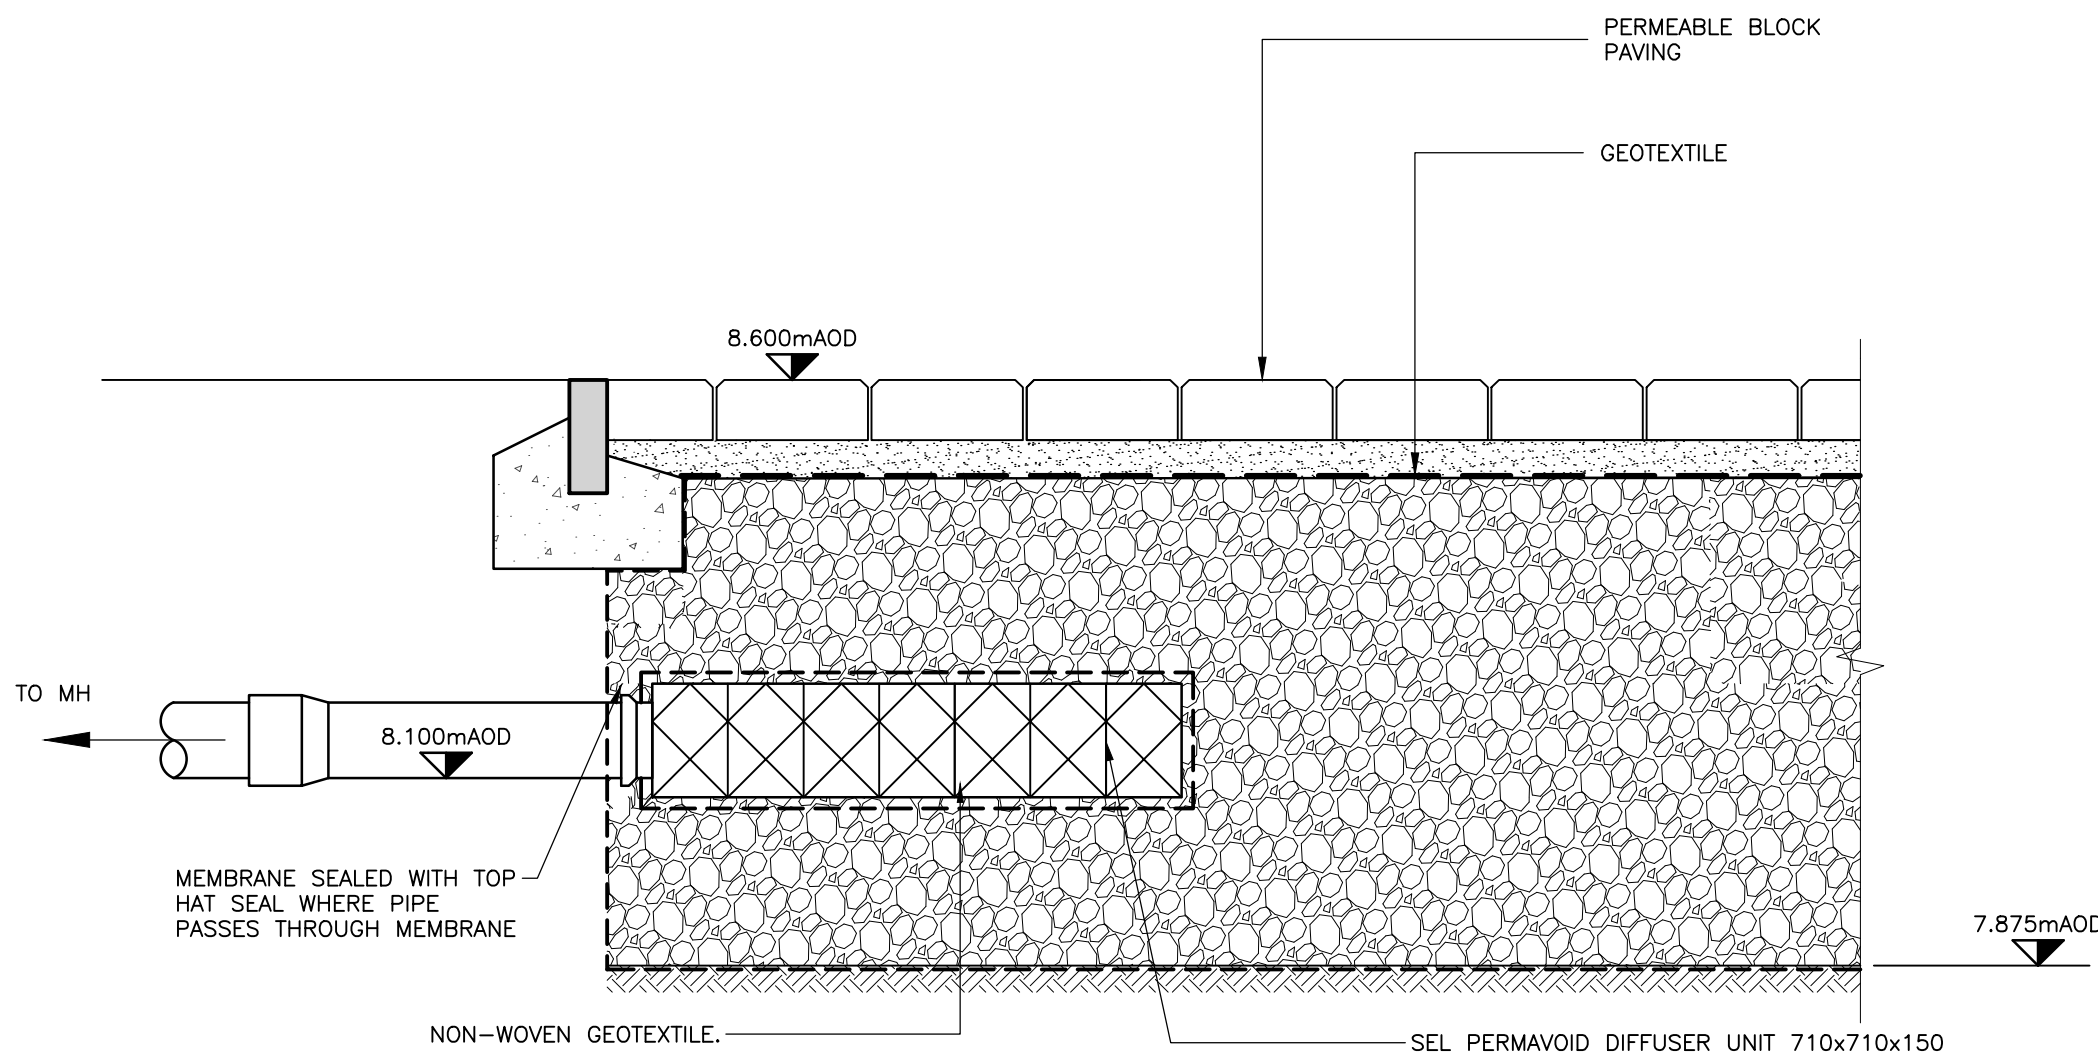

S.E.L. PERMAVOID DIFFUSER UNIT DETAIL FOR PLOT 2
(SCALE 1:25@A1)

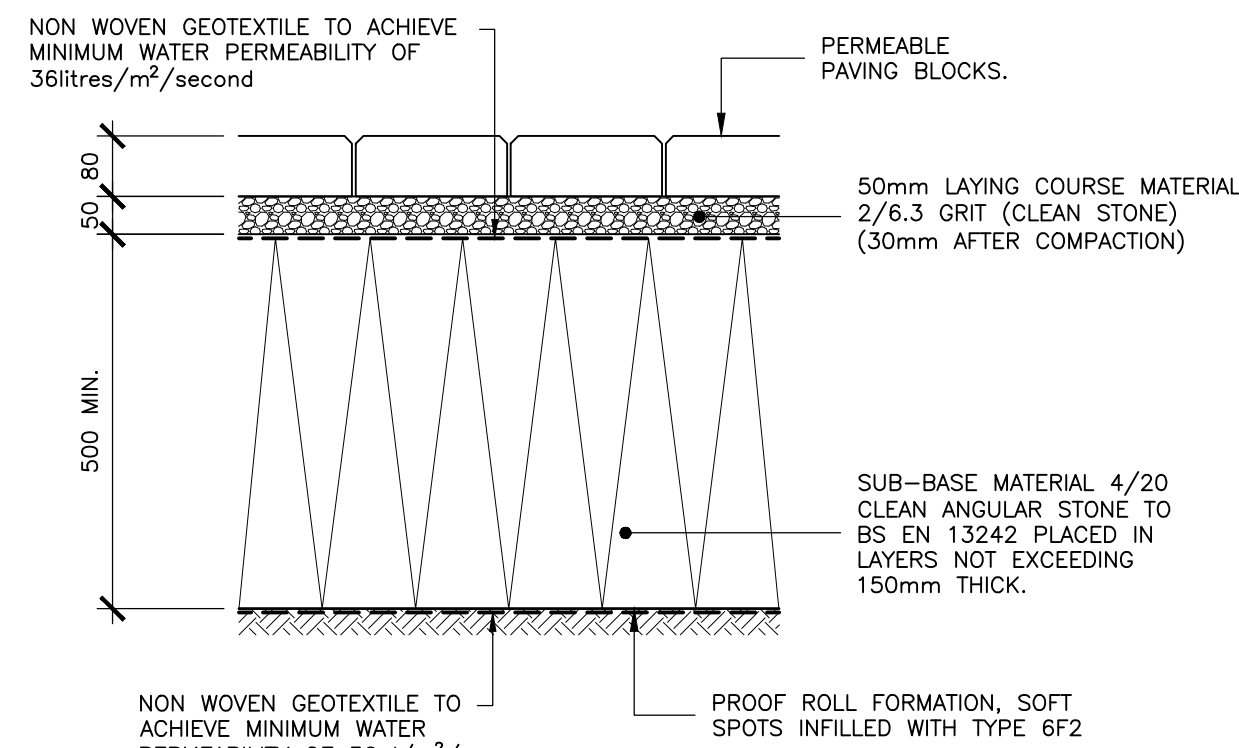

**PARKING AREAS PERMEABLE BLOCK PAVING
CONSTRUCTION DETAIL**
(SCALE 1:10@A1)

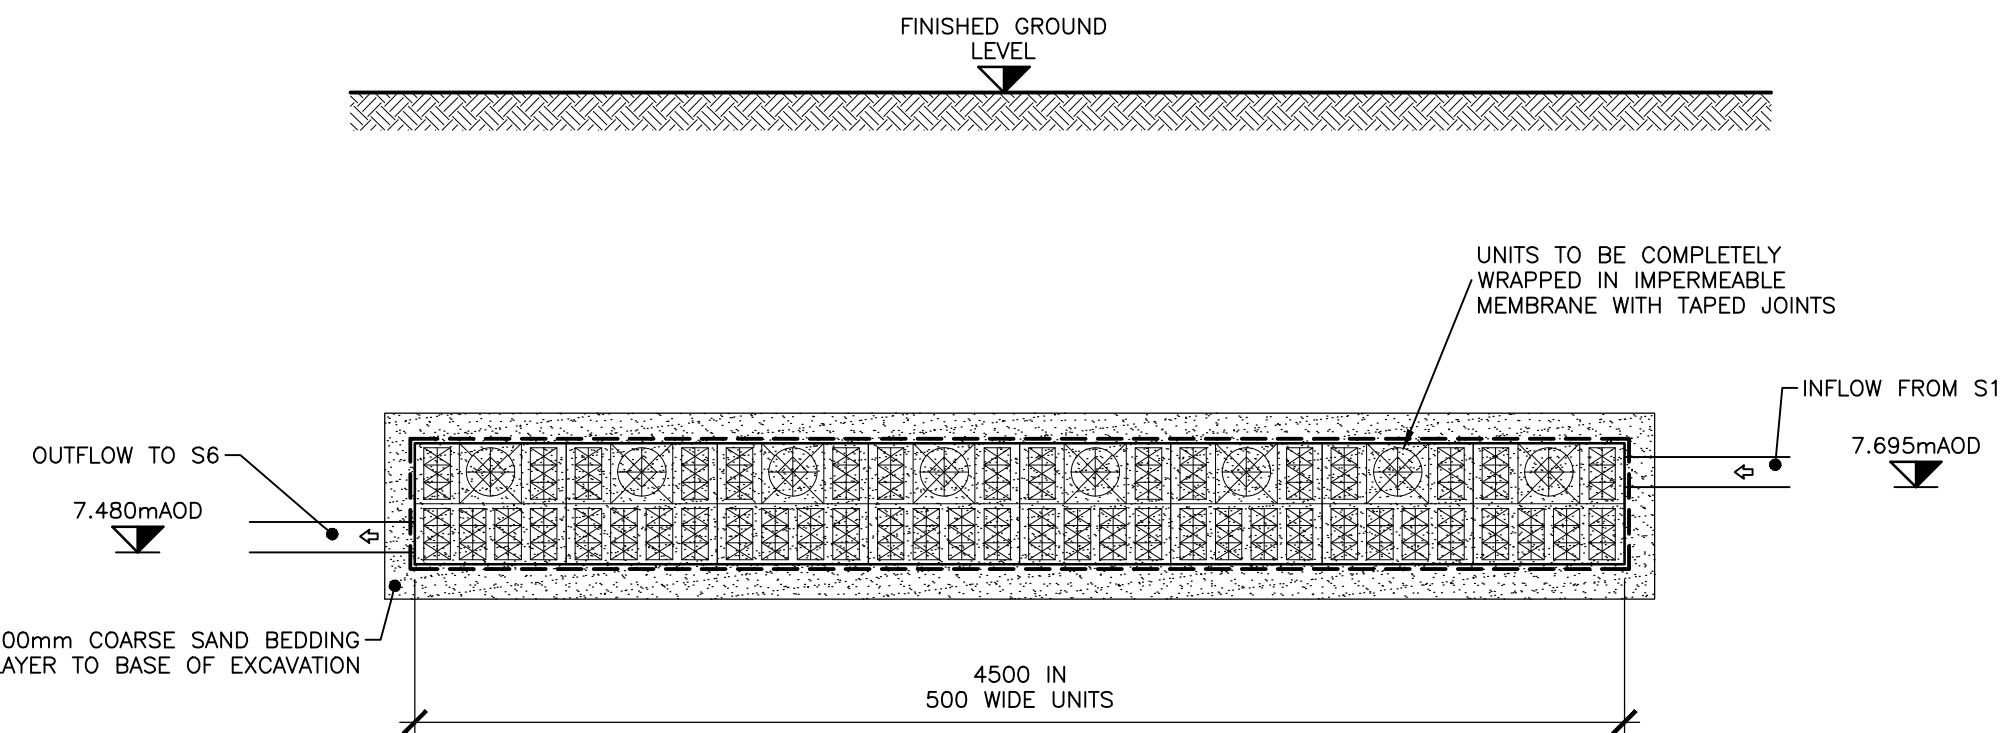

ATTENUATION TANK
[OUT OF WAVIN / INTESIO 'AQUACELL' CRATES OR
SIMILAR APPROVED PROPRIETARY MODULAR SYSTEM]
(SCALE 1:25@A1)

NOTES

© This drawing is the copyright of ARCH Associates Limited. It may not be copied, altered or reproduced without their written authority. This drawing must not be scaled. IF IN DOUBT ASK.

GENERAL NOTES

- THIS DRAWING IS TO BE READ IN CONJUNCTION WITH ALL RELEVANT ARCHITECTS, ENGINEERS AND SPECIALISTS DRAWINGS AND DETAILS.
- ALL FIGURED DIMENSIONS TO BE TAKEN IN PREFERENCE TO SCALED DIMENSIONS.
- ANY DISCREPANCIES BETWEEN THIS DRAWING AND OTHER INFORMATION IS TO BE BROUGHT TO THE ATTENTION OF THE ENGINEER PRIOR TO THE COMMENCEMENT OF THE WORKS ON SITE.
- THE MAIN CONTRACTOR SHALL BE RESPONSIBLE FOR THE SETTING OUT AND ACCURACY OF ALL DIMENSIONS.
- THE CONTRACTOR IS TO ENSURE THE STABILITY AND STRUCTURAL INTEGRITY OF THE EXISTING PROPERTY AT ALL TIMES DURING WORKS AND IS TO BE RESPONSIBLE FOR ALL PROPPING AND SHORING AS REQUIRED.
- MAIN CONTRACTOR TO PROVIDE AND FIX SUITABLE BRACING AND PROPPING FOR ALL ELEMENTS IN THE TEMPORARY CONDITION DURING CONSTRUCTION STAGE, SUCH AS TO ENSURE STRUCTURE STABILITY AT ALL TIMES.
- IT IS THE CONTRACTORS SOLE RESPONSIBILITY FOR ASCERTAINING SAFE DISPOSAL OF ANY OFF-SITE EXCAVATED SPOIL. NO CLAIM RESULTING FROM ABNORMAL TIP REQUIREMENTS WILL BE ENTERTAINED.

**THIS DRAWING IS TO BE
READ IN CONJUNCTION WITH
DRAWING No.SPRO32-500**

CDM REGULATIONS 2015

ARCH ASSOCIATES HAVE CONSIDERED AND, WHERE REASONABLY PRACTICABLE, AVOIDED FORESEEABLE RISKS IN THE PREPARATION OF THE DESIGN SHOWN ON THIS AND RELATED DRAWINGS. SIGNIFICANT RISKS WHICH REMAIN AND ASSOCIATED CONTROL MEASURES ARE IDENTIFIED BELOW AND SHOULD BE GIVEN PARTICULAR ATTENTION BY THE MAIN CONTRACTOR ON SITE.

ACTIVITY	HAZARD	CONTROL

NOTE: THE ABOVE ASSESSMENT RECORDS ONLY THOSE ELEMENTS CONSIDERED UNUSUAL, DIFFICULT TO MANAGE OR OUTSIDE OF THE ANTICIPATED EXPERTISE OF A COMPETENT CONTRACTOR.

P4	17.06.21	PLOT 2 DIFFUSER SECTION ADDED	CH
P3	28.05.21	UPDATED TO SUIT LLFA COMMENTS	CH
P2	18.05.21	UPDATED TO SUIT LLFA COMMENTS	CH
P1	09.04.21	PRELIMINARY ISSUE	JH
Revision	Date	Description	By

ARCH ASSOCIATES
CONSULTING CIVIL AND STRUCTURAL ENGINEERS

The Town House, St. George's Square, Bishops Waltham, Southampton, Hampshire, SO32 1AF.
Telephone: 01489 890004 Email: admin@archassociates.co.uk Web: www.archassociates.co.uk



Client:
SEAWARD PROPERTIES LTD.

Architect:
STUDIO LACK ARCHITECTURE

Project Title:

**LAND OFF CANAL MEWS
BARNHAM**

Drawing Title:

**DRAINAGE & EXTERNAL WORKS DETAILS
SHEET 2**

Scale	Paper Size	Date	Drawn By	Checked By
-------	------------	------	----------	------------

AS SHOWN	A1	MARCH 2021	JH	CH
----------	----	------------	----	----

Project No.	Drawing No.	Revision
-------------	-------------	----------

SPR032	552	P4
---------------	------------	-----------

