
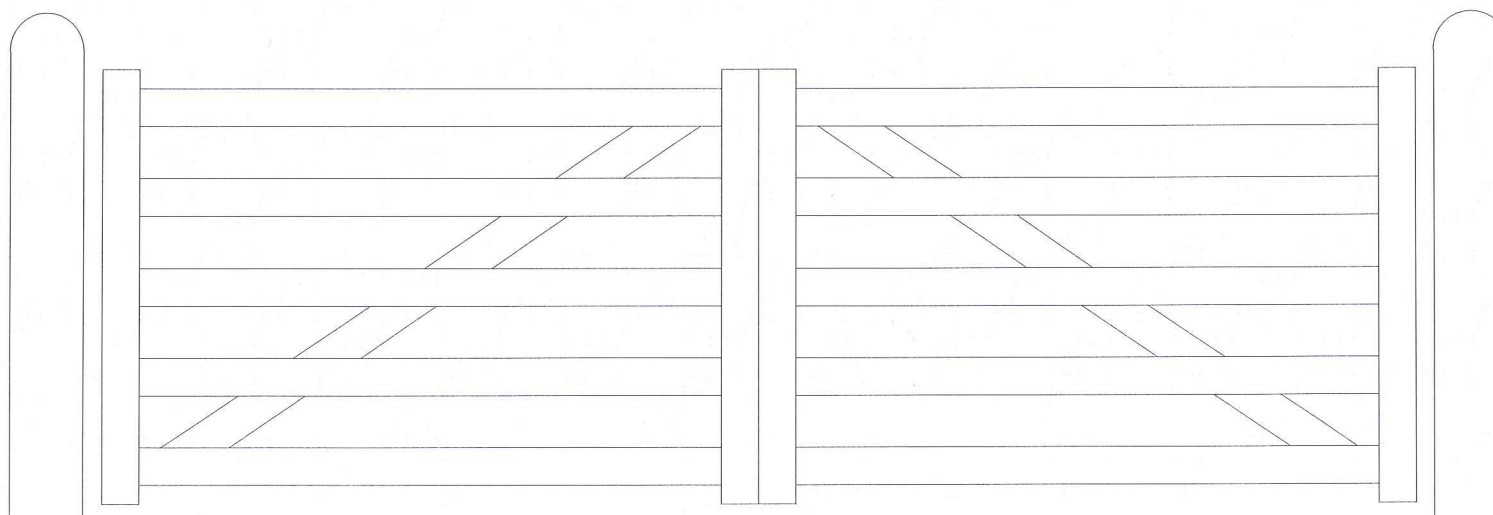



Notes:

This drawing is the copyright of  
Manorwood  
Do not scale from this drawing except  
for Local Authority planning purposes

All dimensions must be checked on site  
prior to commencement of works

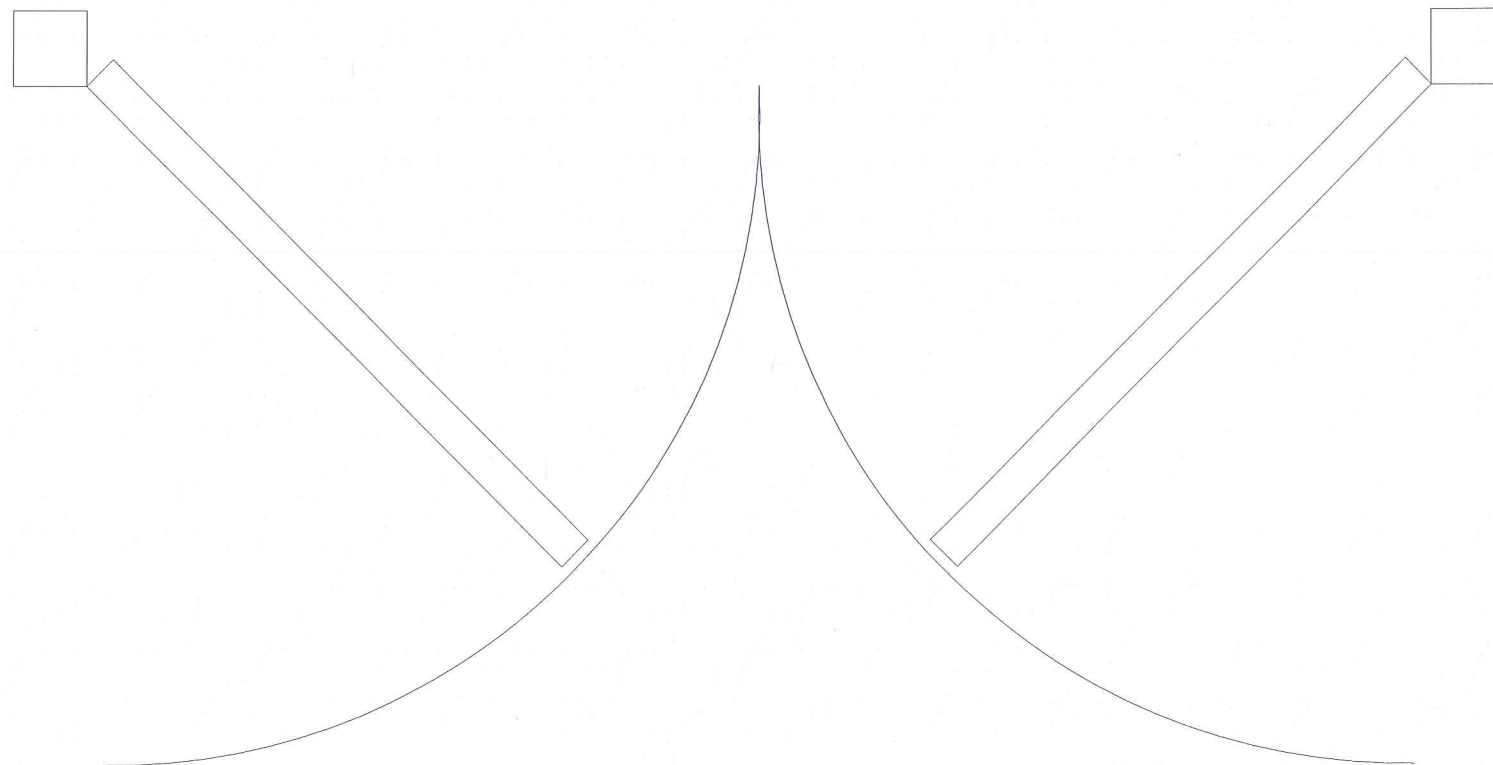

Revisions  
--

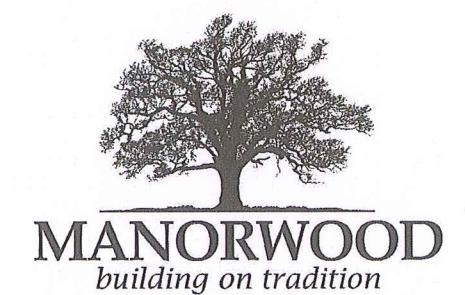

Client  
Julie Waite

Job  
Land (to the rear of) The Flint Barn  
Yapton Road  
Barnham

Drawing  
Proposed gates

| Drawn | Date     | Scale @A3 |
|-------|----------|-----------|
| MD    | 06.07.16 | 1:20      |

| Job No. | Drawing No. | Revision |
|---------|-------------|----------|
| 1607FL  | 004         | 1        |

Status  
For comment