


SITE LAYOUT.

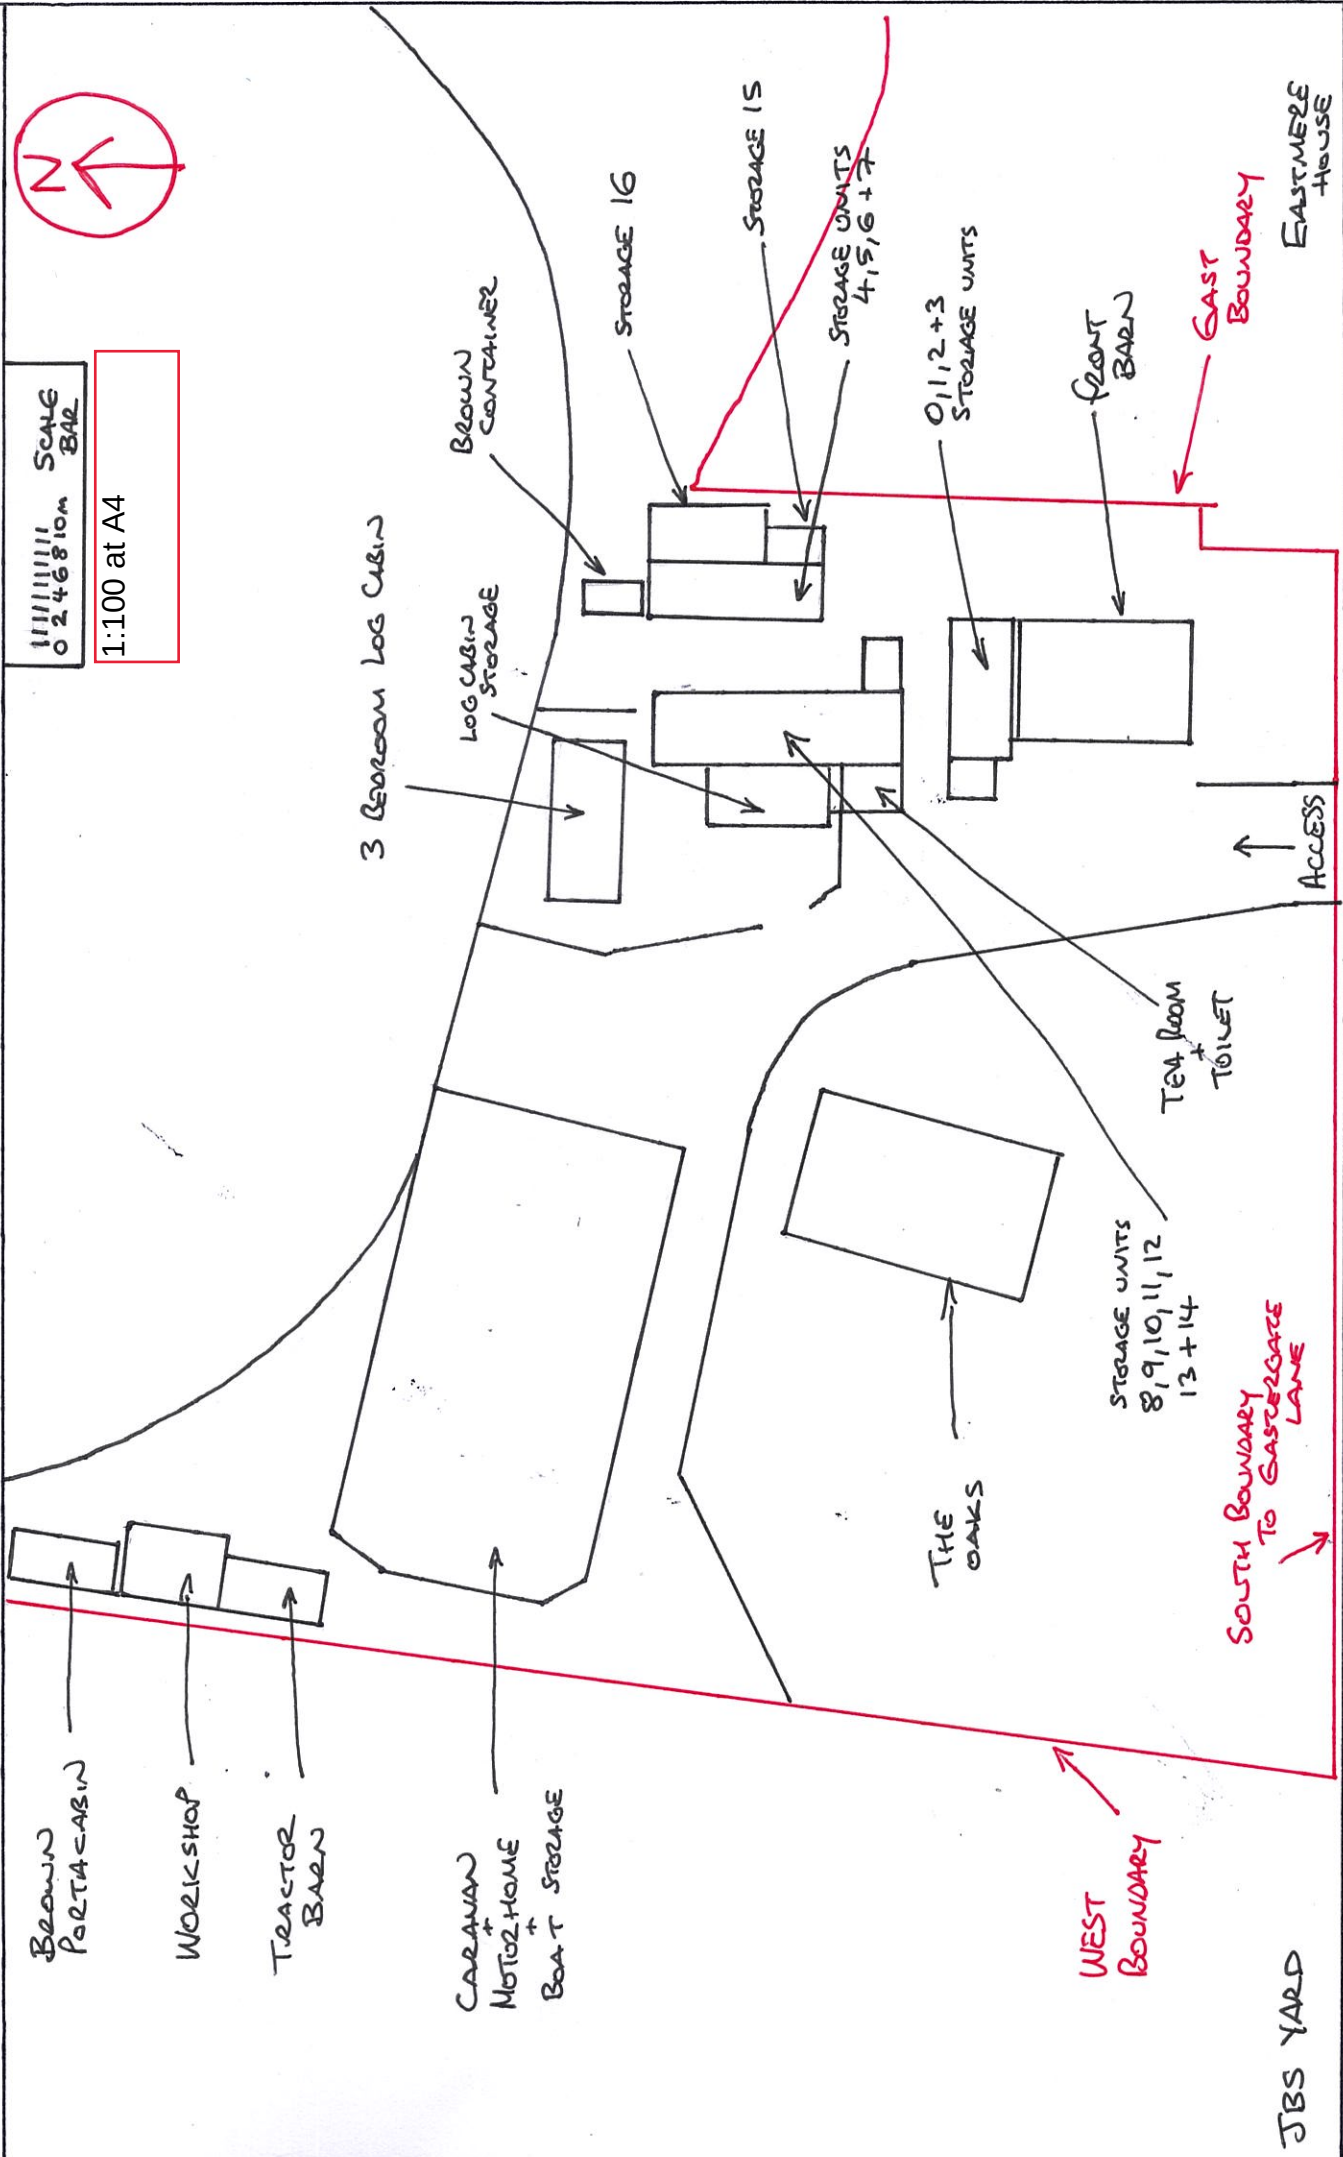

1:100 at A4

SCALE BAR
0 2 4 6 8 10m



EASTMERE STORAGE, EASTMERE SCARVES, GASTERGATE LANE, GASTERGATE, WEST SUSSEX, PO20 3ST