


# CARAVAN, MOTORHOUSE + BOAT STORAGE

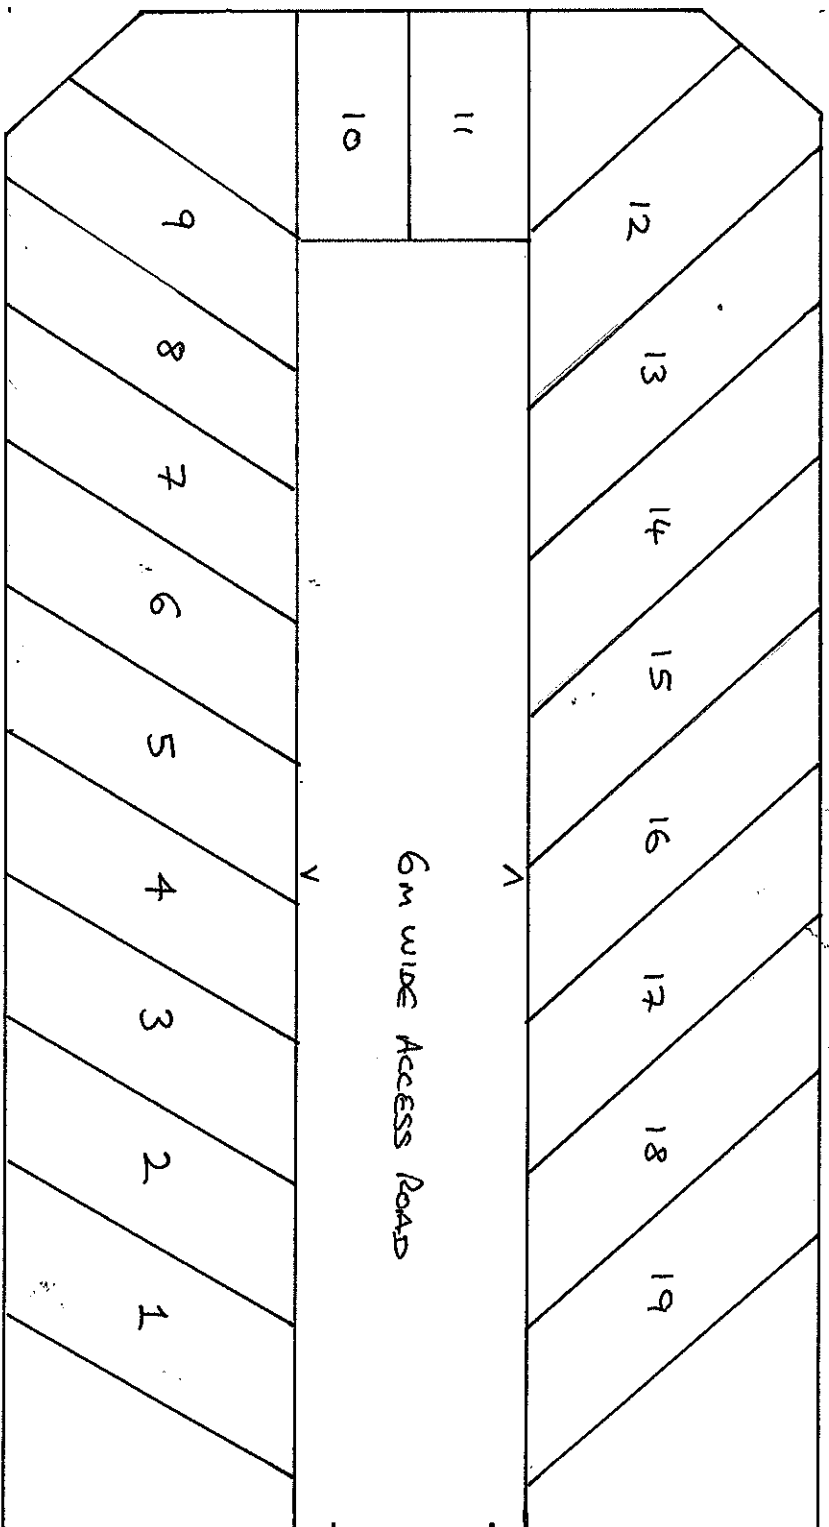

PADLOCKED  
4m WIDE  
METAL GATE

LAYOUT OF OUTSIDE STORAGE AREA

(EX SAND SCHOOL)

EASTWIDE STORAGE, EASTWIDE STABLES, GARAGEAGE UNIT, GARAGEAGE, WEST STABLE, PO20355

SCALE = 1:1000

at A4