



TRACTOR BARN + WORKSHOP

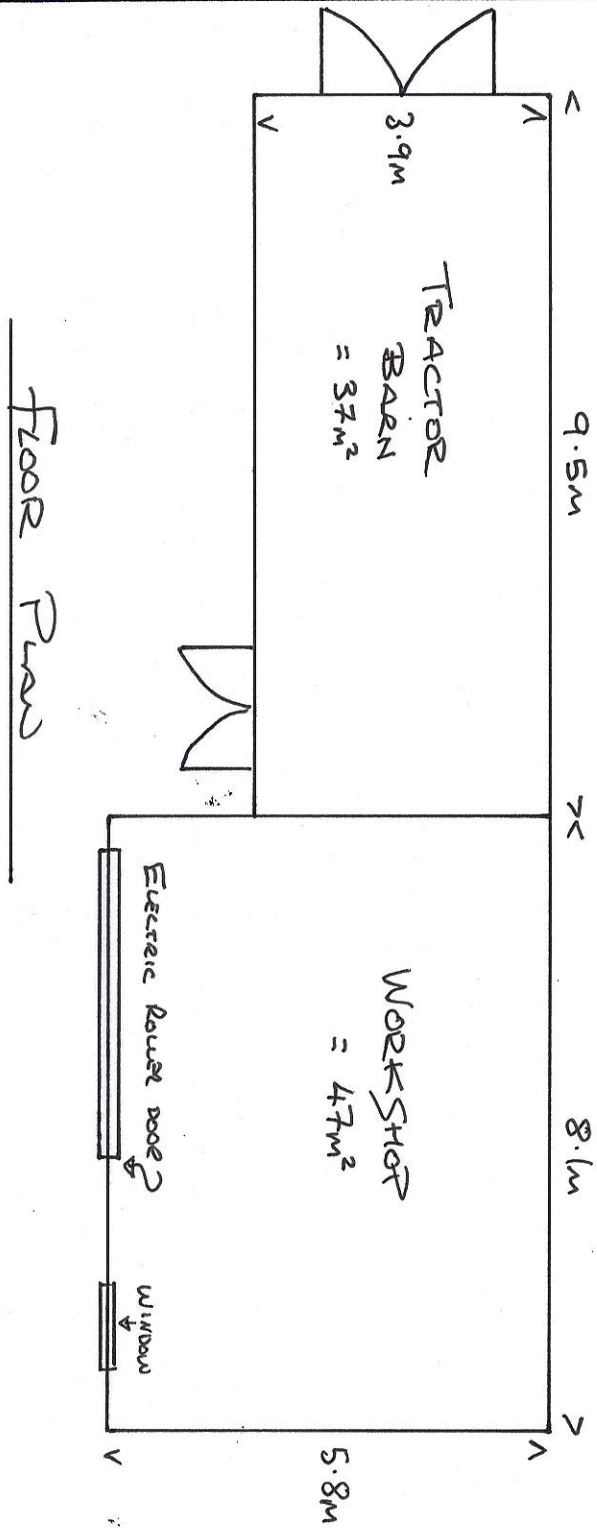


FLOOR PLAN

TIMBER BUILDINGS
WITH TIN ROOFS,
EXISTING WHEN AND
PURCHASE IN MAY 2014

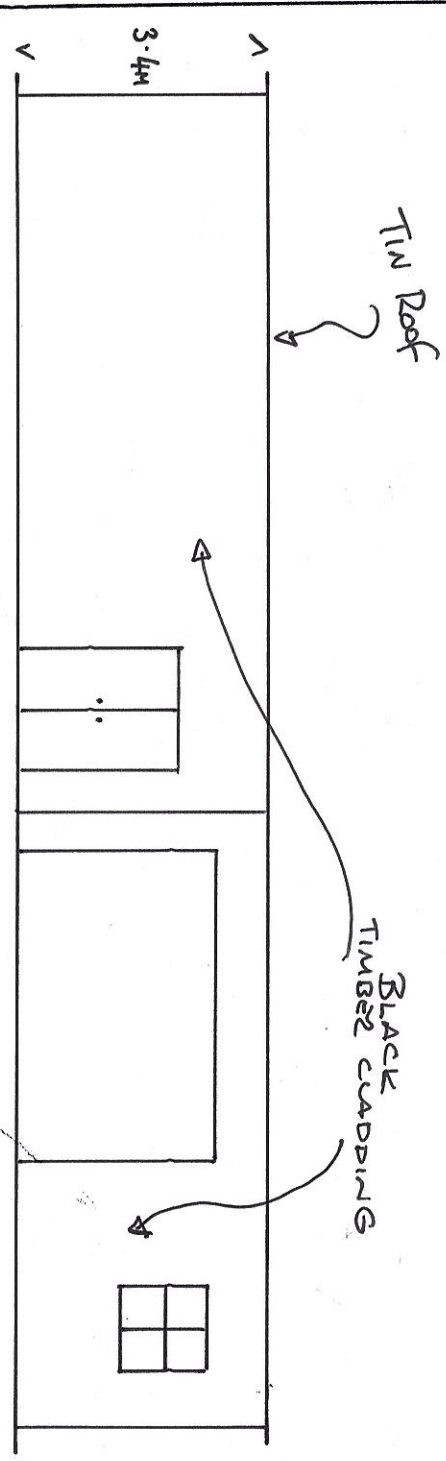

Front Elevation (East)

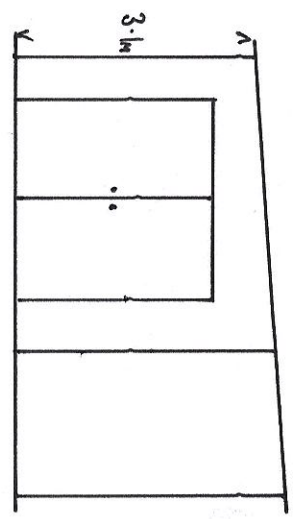

Side Elevation (South)

SCALE = 1:100
at A4

EASTWIND STORAGE, EASTWIND STABLES, EASTWIND CAFE, EASTWIND GARAGE, WEST SUSSEX, PO20 3ST