



from
**Southern
Water**

Planning and Development Services
Arun District Council
Arun Civic Centre
Maltravers Road
Littlehampton
West Sussex
BN17 5LF

Your ref
BN/80/21/DOC

Our ref
PLAN-040774

Date
03/08/2021



Dear Sir/Madam,

Proposal: Approval of details reserved by condition imposed under BN/66/19/PL relating to condition 11-foul water drainage.

Site: BN/80/21/DOC: - Land off Canal Mews, Canal Mews, Barnham, PO22 0DP.

Thank you for your letter dated 21/07/2021.

Southern Water have no objections to discharge condition 11 relating to foul drainage. An approval for the connection to the public sewer should be submitted under Section 106 of the Water Industry Act.

For further advice, please contact Southern Water, Southern House, Yeoman Road, Worthing, West Sussex, BN13 3NX 

Website: southernwater.co.uk or by email at: 

Yours faithfully,


Growth Planning Team
Business Channels

southernwater.co.uk/developing-building/planning-your-development

Southern Water, Southern House, Yeoman Road, Worthing, West Sussex, BN13 3NX
southernwater.co.uk

Southern Water Services Ltd, Registered Office: Southern House, Yeoman Road, Worthing, West Sussex, BN13 3NX Registered in England No. 2366670

SOUTHERN WATER

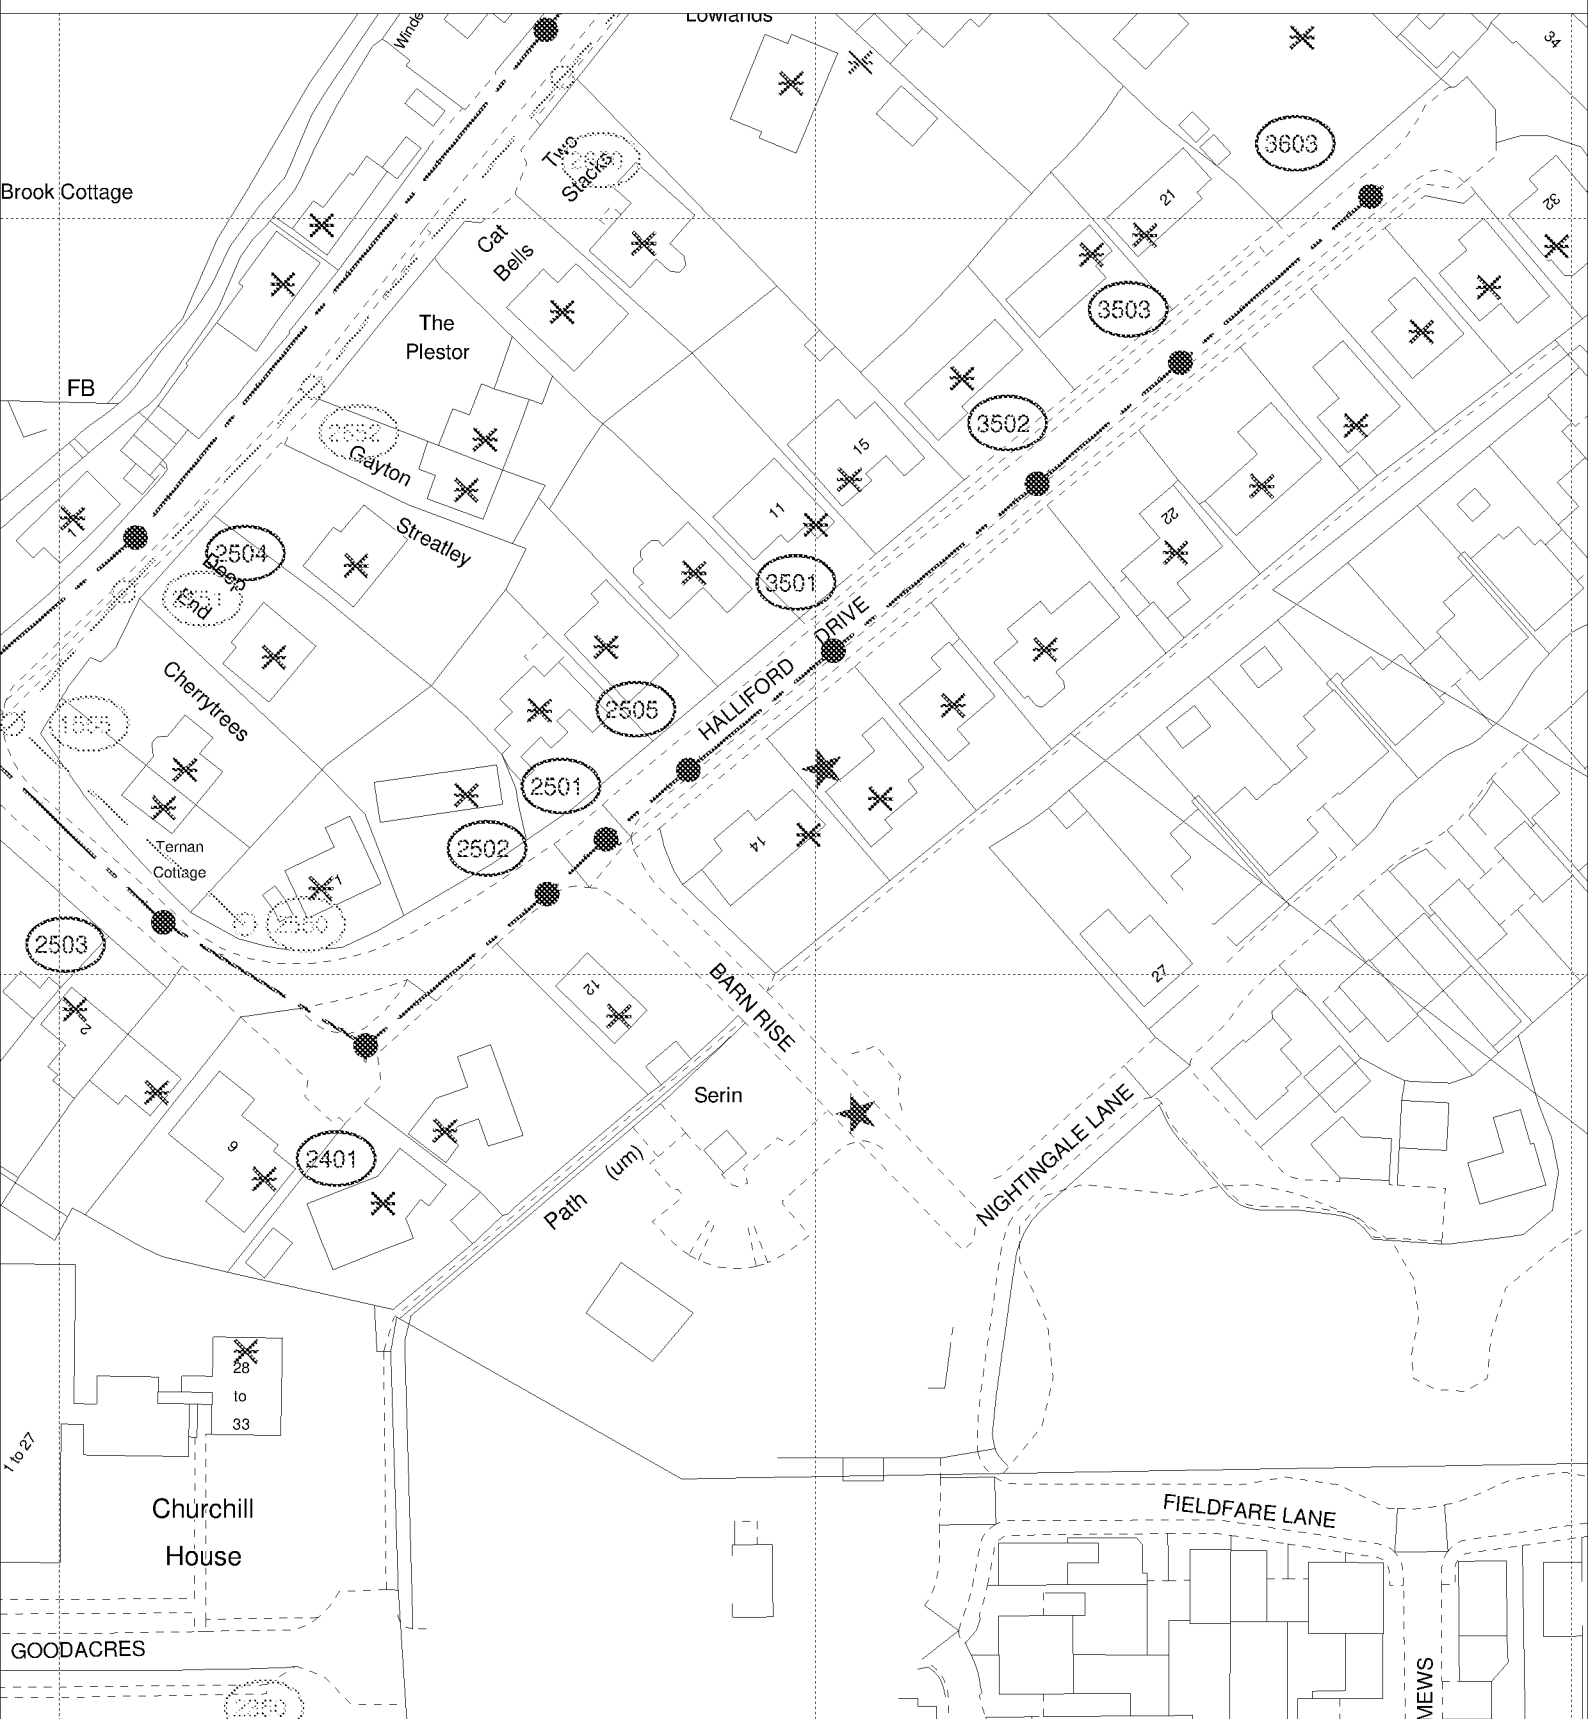

The positions of pipes shown on this plan are believed to be correct, but Southern Water Services Ltd accept no responsibility in the event of inaccuracy. The actual positions should be determined on site.

Based upon Ordnance Survey Digital Data with the permission of the controller of H.M.S.O. Crown Copyright Reserved Licence No. WU 298530

O.S. REF: SU9604NW

Scale: 1:1000

Screen Print

WARNING: BAC pipes are constructed of Bonded Asbestos Cement

WARNING: Unknown (UNK) materials may include Bonded Asbestos Cement

ARUN DISTRICT COUNCIL BN/80/21/DOC



Printed By: ngravik

Date: 2-8-2021

Southern Water MapGuide Browser

Requested By:

