


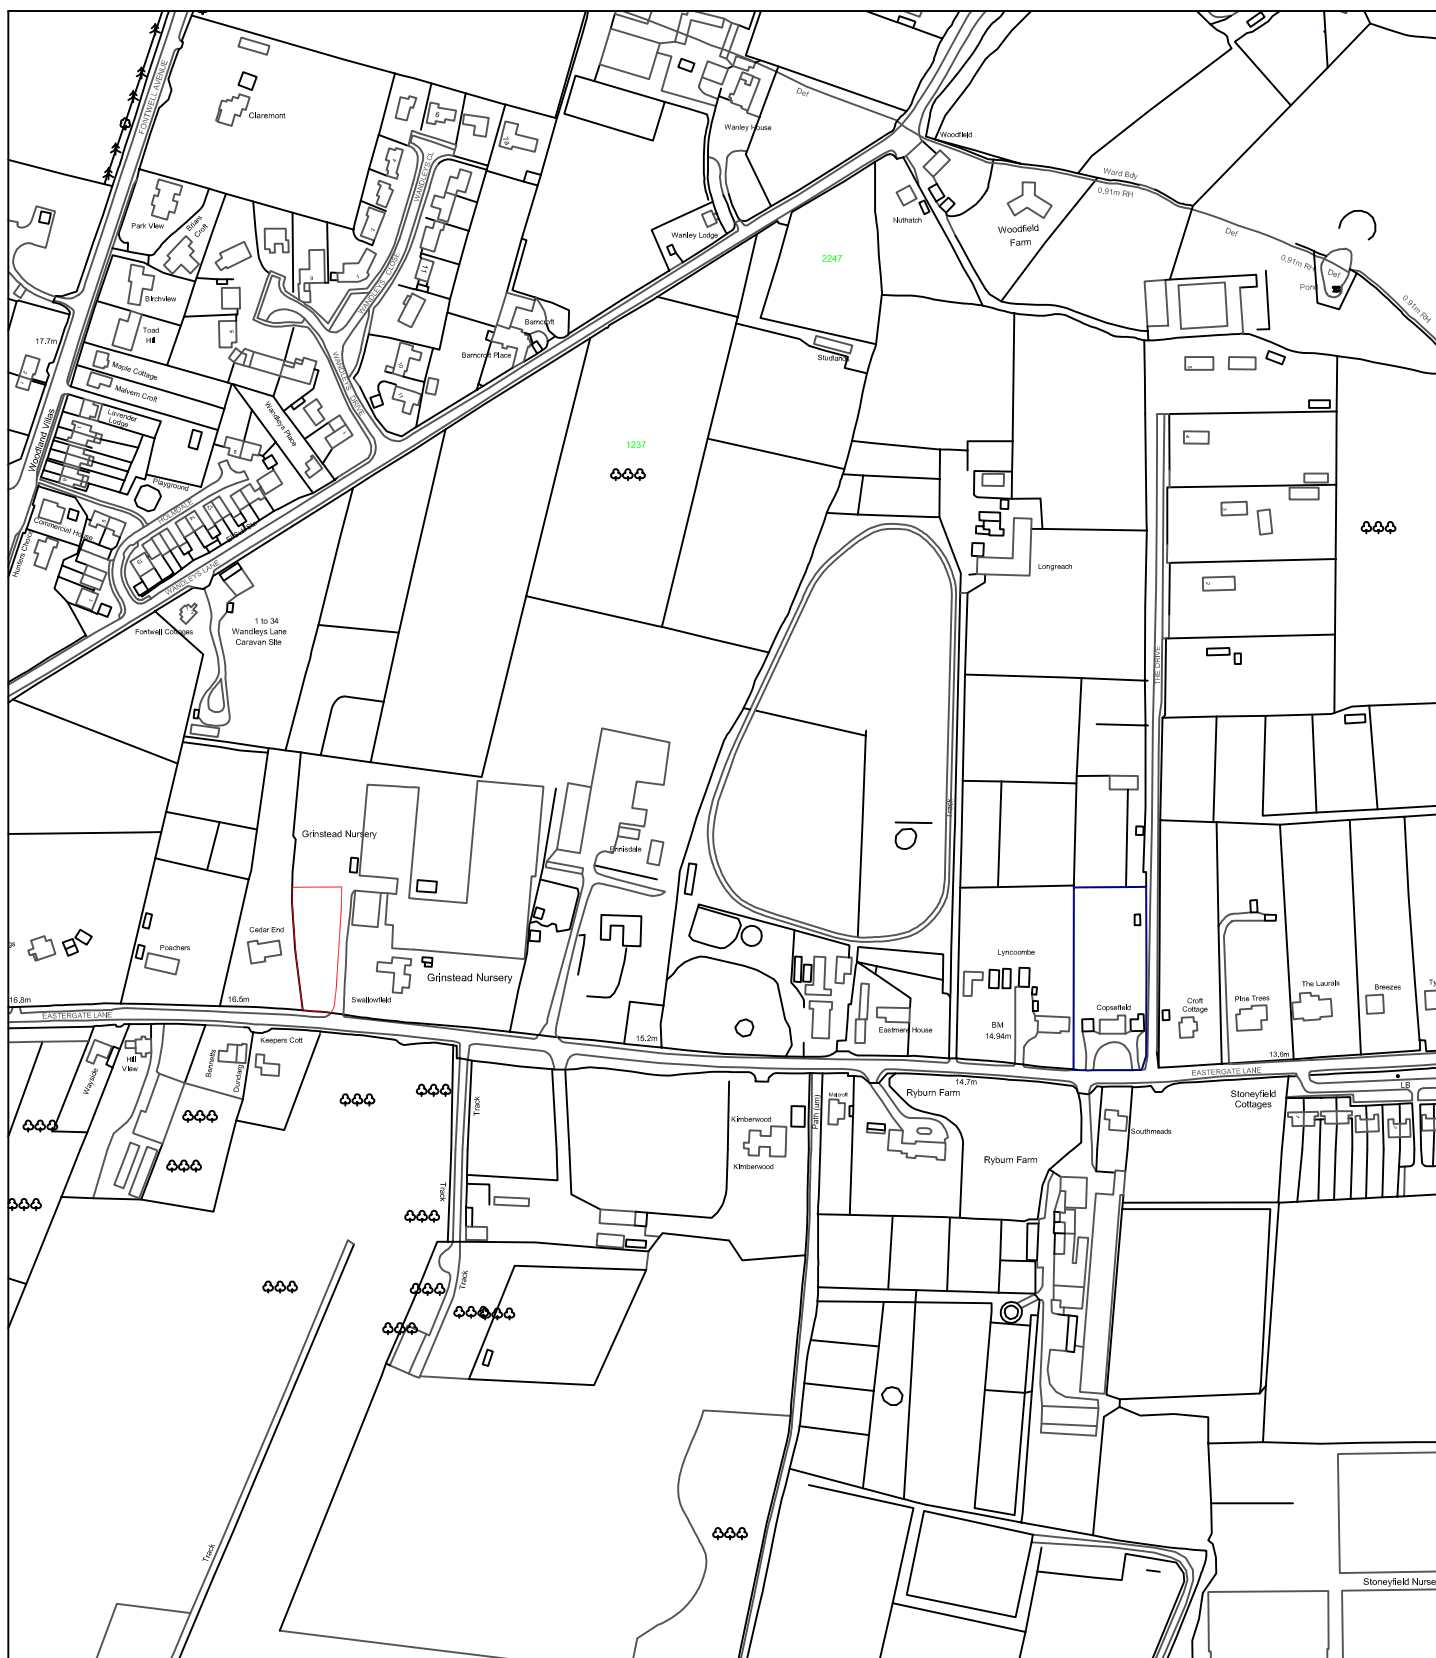

Revision:			
address Swallowfield, Eastergate Lane Eastergate, PO20 3SJ			
project Proposed construction of detached chalet bungalow			
title Proposed Infiltration Results			
scale 1:500 @A4	date Aug 2020	dwg no. 2019.257INF	revision

DOWNSVIEW
ASSOCIATES
Chartered Surveyors

Little Acorns
Hampers Lane
Storrington
West Sussex
RH20 3HZ

Tel: 01903 746367
Mob: 07525 844965

Email:
mail@downsview-surveyors.co.uk

