




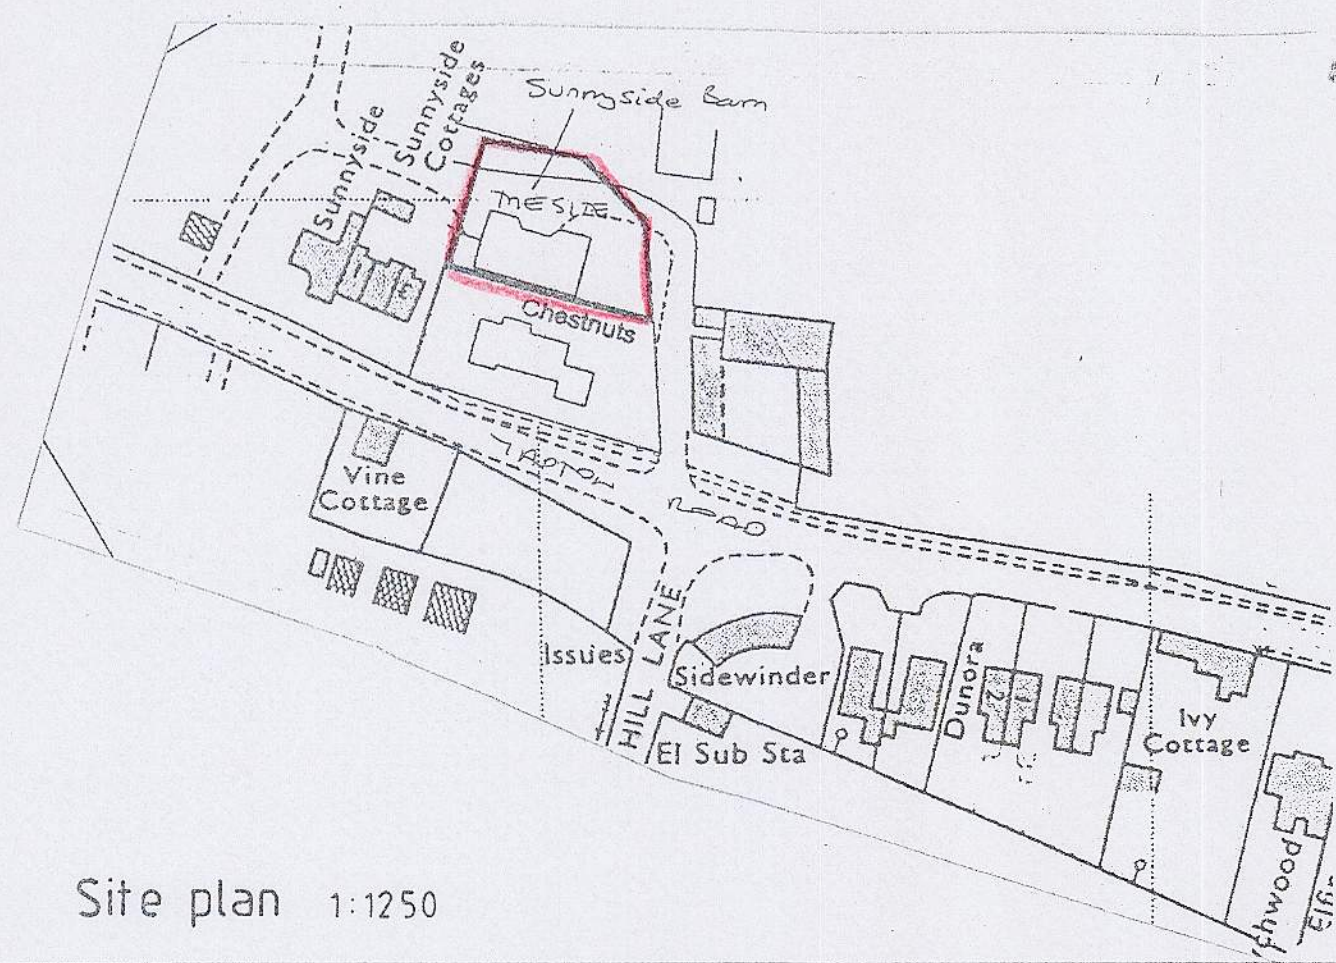


Site plan 1:1250

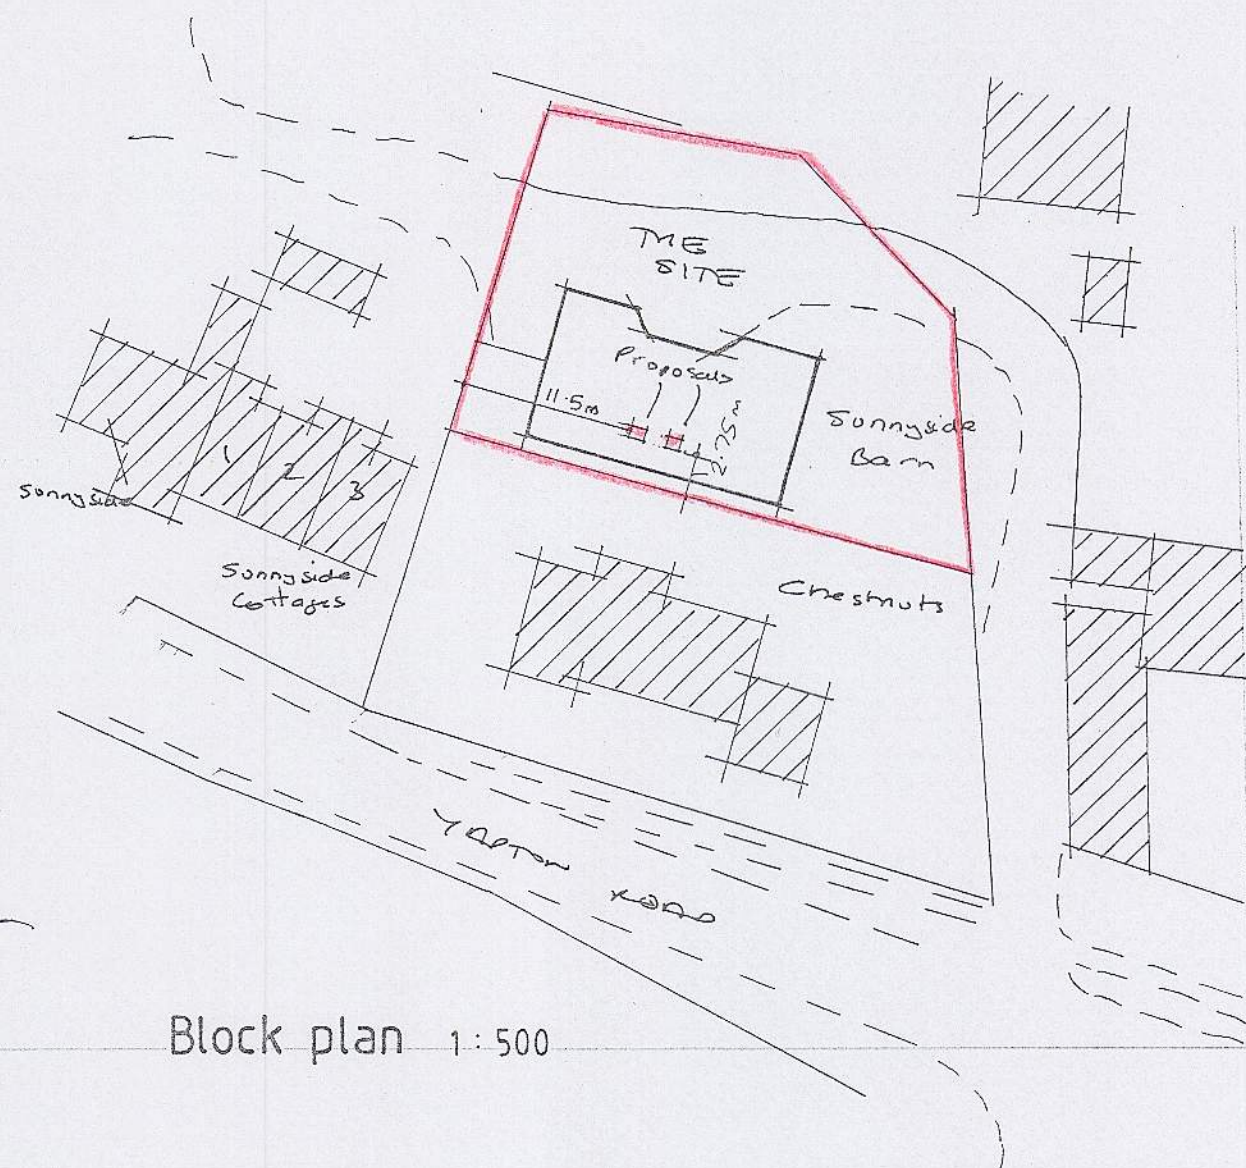


Block plan 1:500

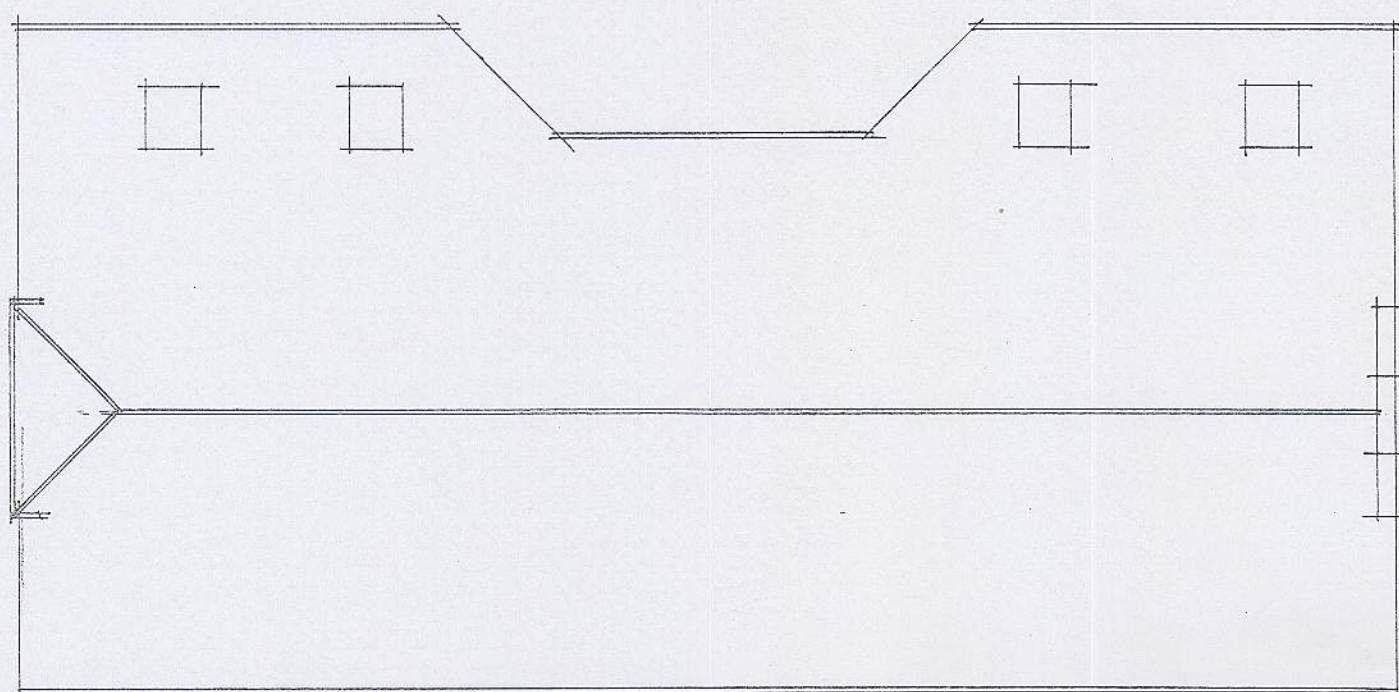


Existing roof 1:100

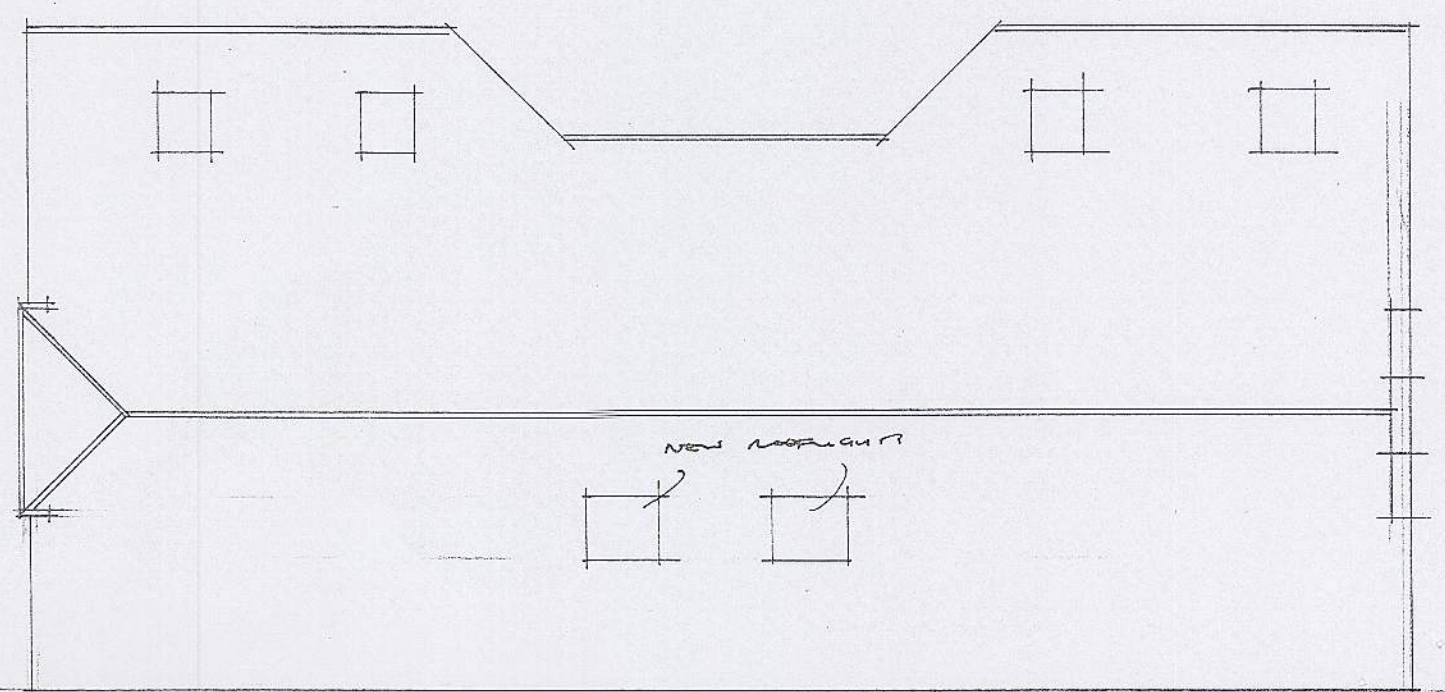


Proposed roof 1:100

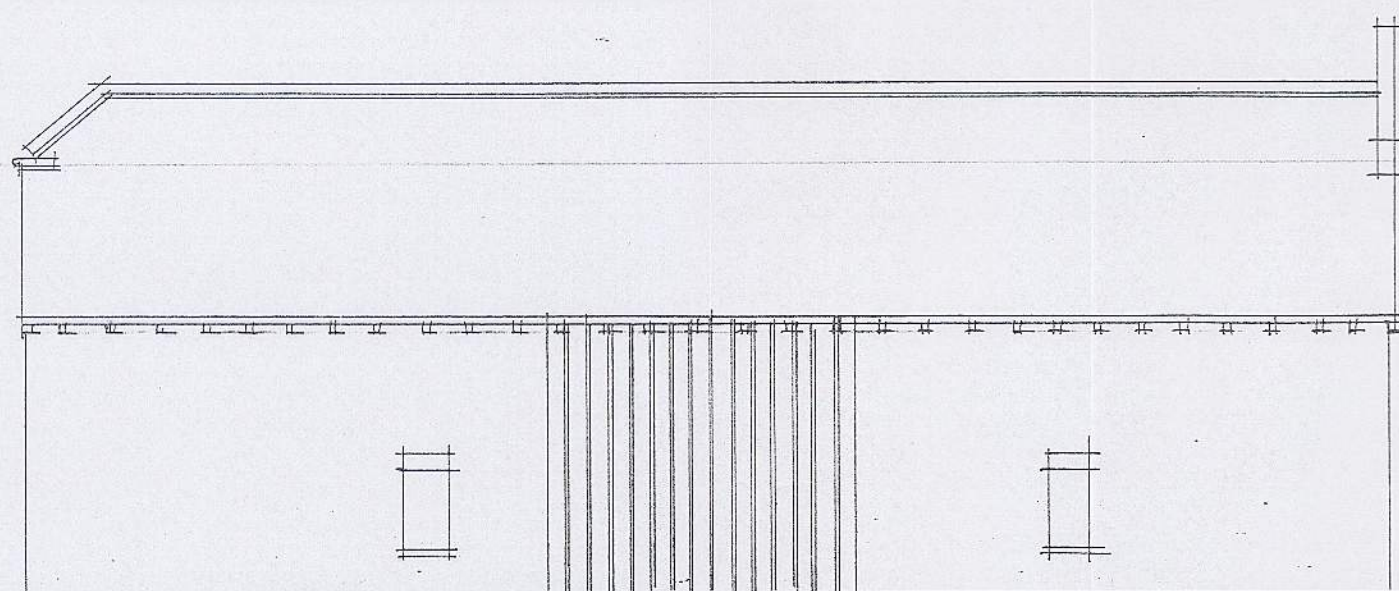

Existing South 1:100

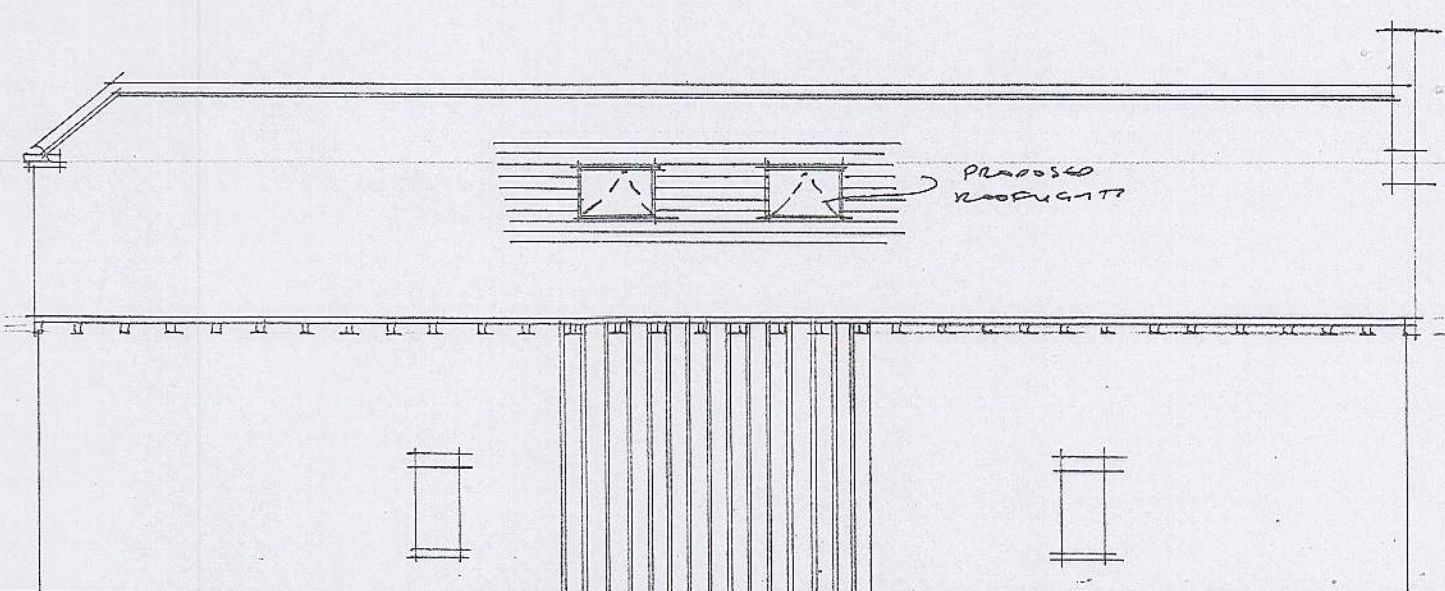

Proposed South 1:100

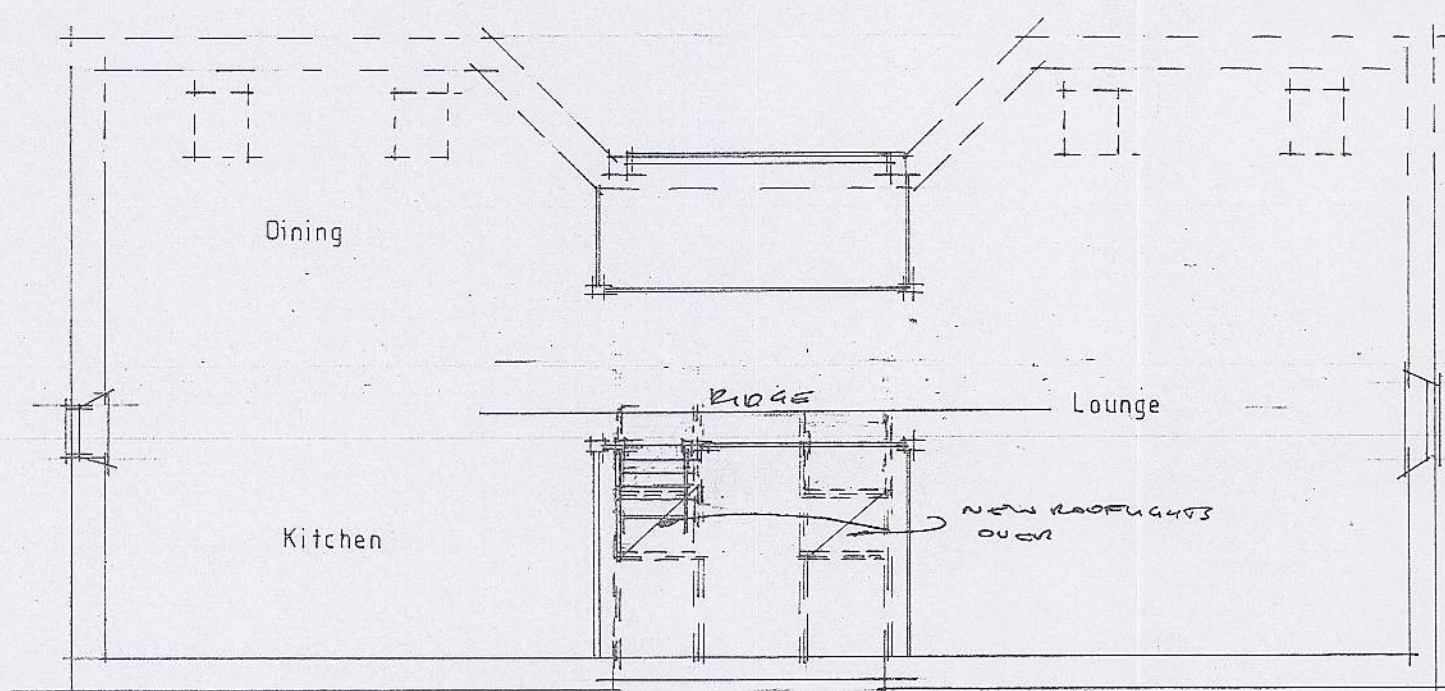

Plan 1:100

AJ SALTER & SON
Architectural Technicians
and Surveyors
50 WINDSOR ROAD, WORTHING,
WEST SUSSEX, BN11 2LY
Tel/Fax: (01903 209496)
E-mail: ajsalterandson@hotmail.com

C			
B			
A			
Client	H.D. Buschhaus Esq.		
Address	Sunnyside Barn: Yapton Rd: Barnham		
Drawing	PROPOSED ROOF LIGHTS	No.	5019:1
Scale	1:100 1:500 1:1250	Drawn	B
		Date	AJC '19