



Elevations


Existing

 

North

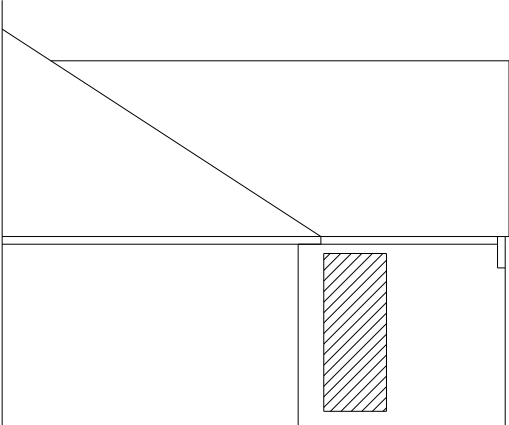


South

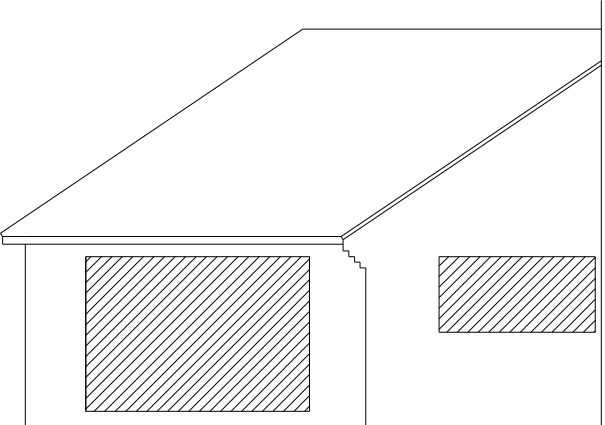


East


Proposed

 

North

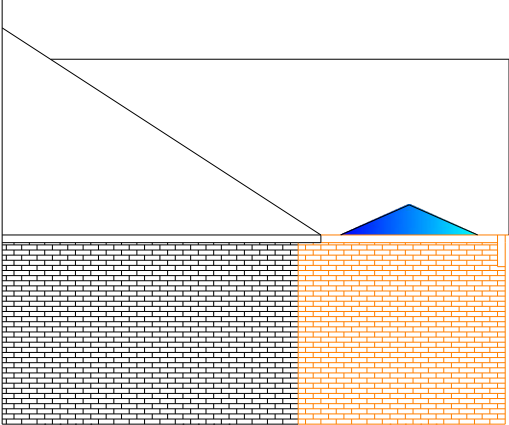

South

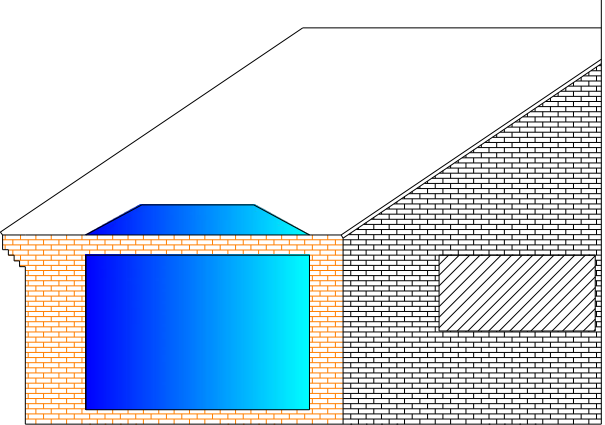

East

- Notes:
- 1. Do not scale from this drawing, except for Planning.
 - 2. All dimensions are in millimetres / metres unless stated otherwise.
 - 3. Please contact Advanced Adaptations to report any errors or inaccuracies
 - 4. Drawings must be interpreted in conjunction with the Schedule of Works

REVISIONS		
#	Description	Date

Property Address: **Park View
Fontwell Avenue
Eastergate
Chichester
PO20 3RY**

Drawing Title:
Single storey extension

Scale: 1:100		Date: 12-07-2026
Drawn By: ZK		Ref: XXX/PAR/003
Rev: -	Paper: A3	Direction: -



Advanced Adaptations

Park View, Fontwell Avenue
CHICHESTER PO20 3RY
www.advancedadaptations.co.uk
advancedadaptations@gmail.com

