


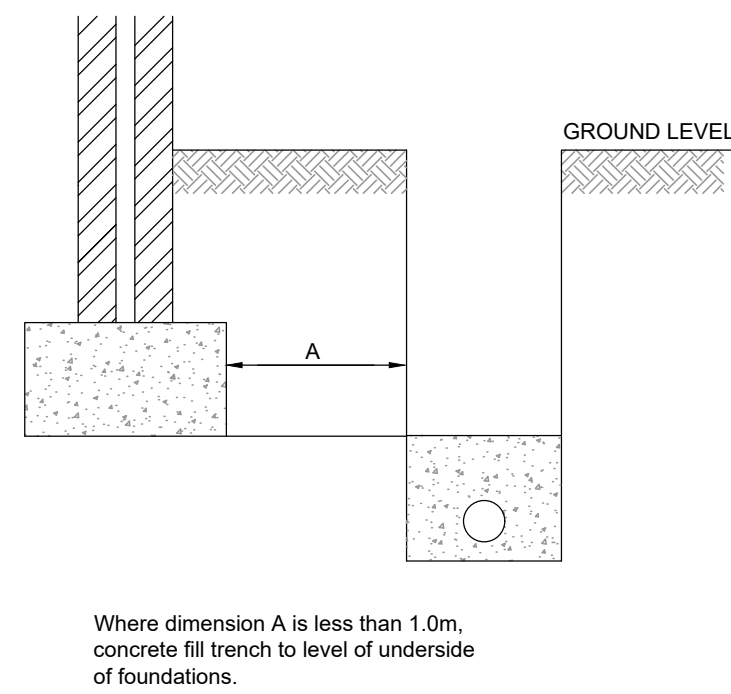


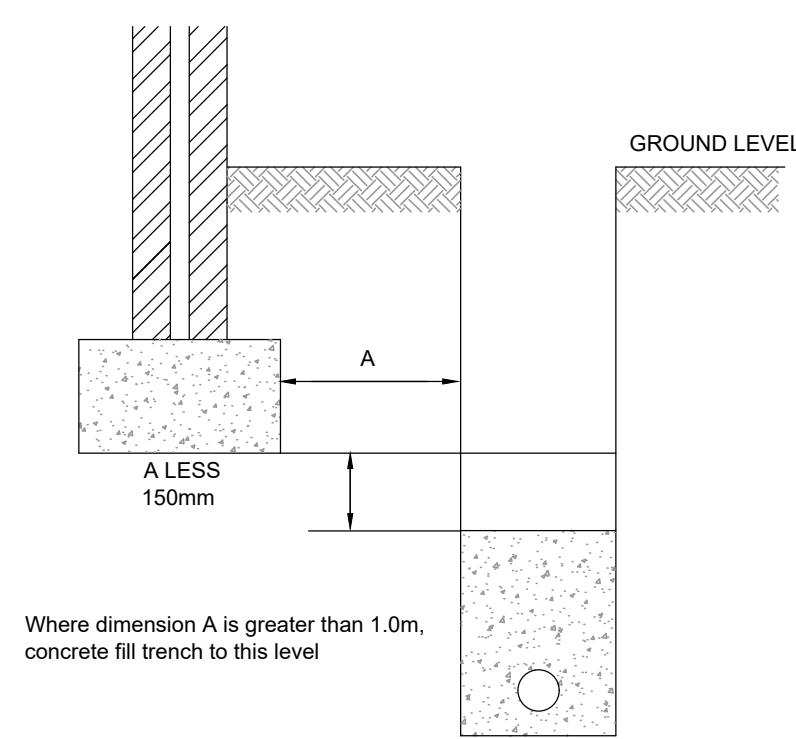



PIPES NEAR BUILDINGS

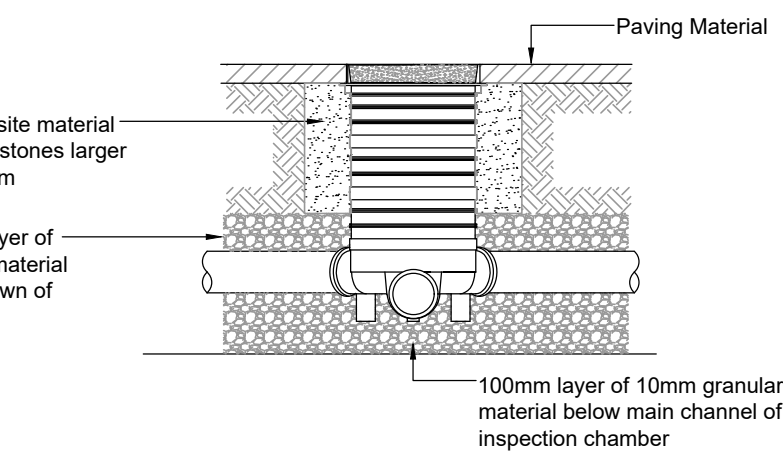

PIPES NEAR BUILDINGS

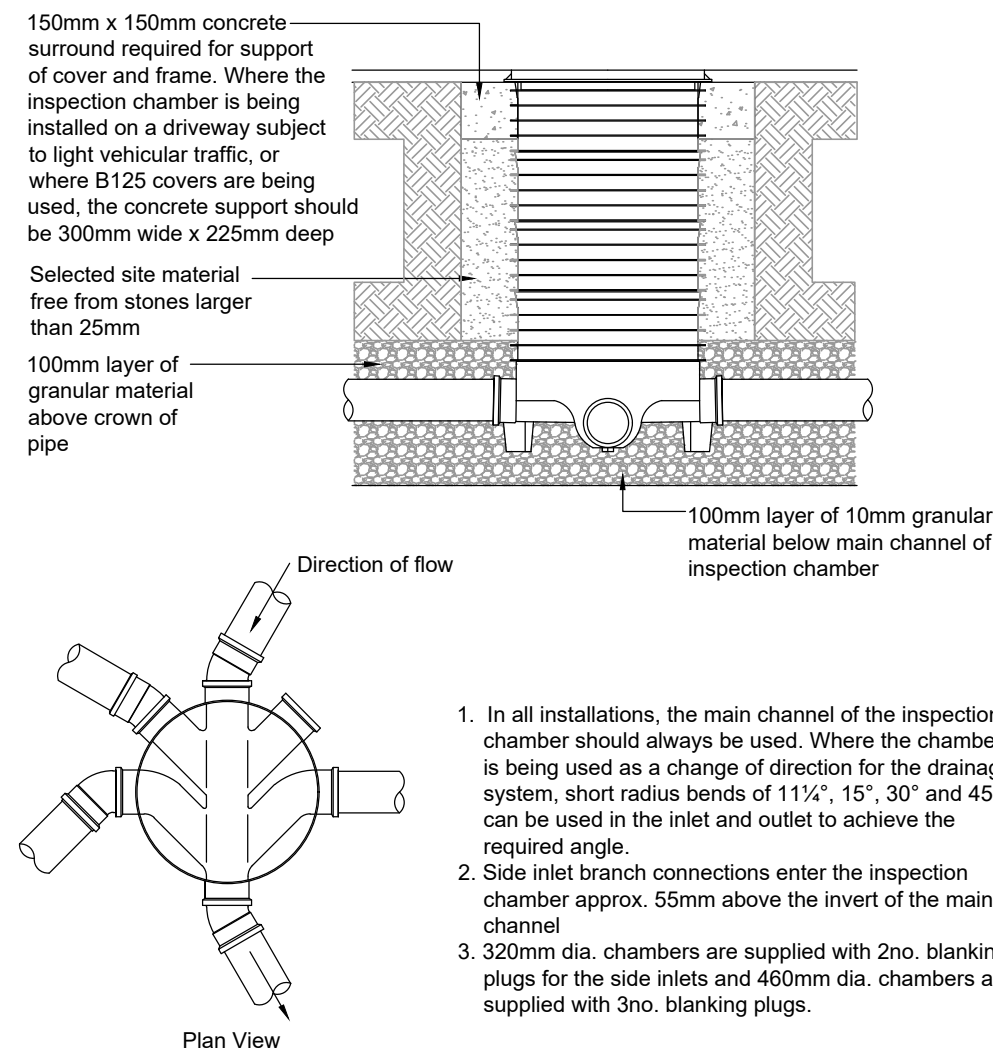


300mmØ SHALLOW INSPECTION CHAMBER DETAIL

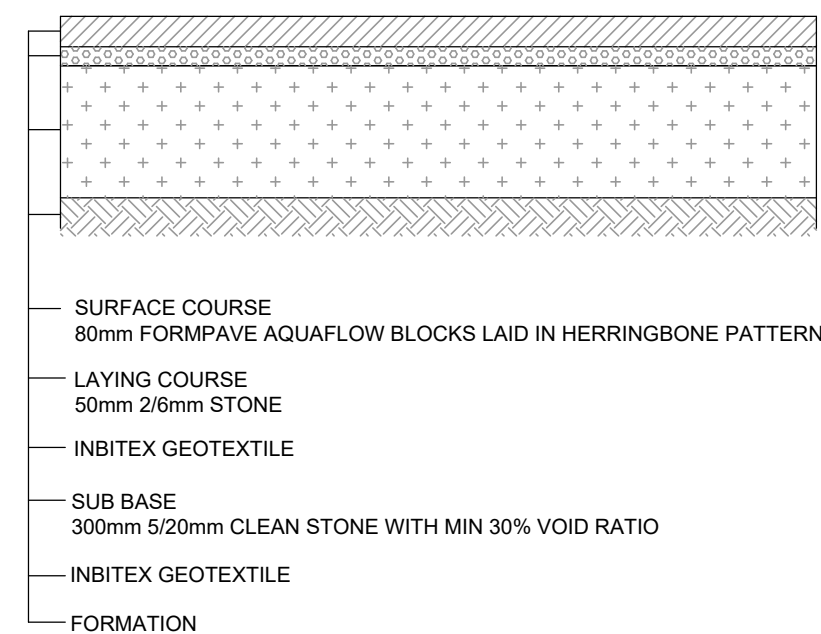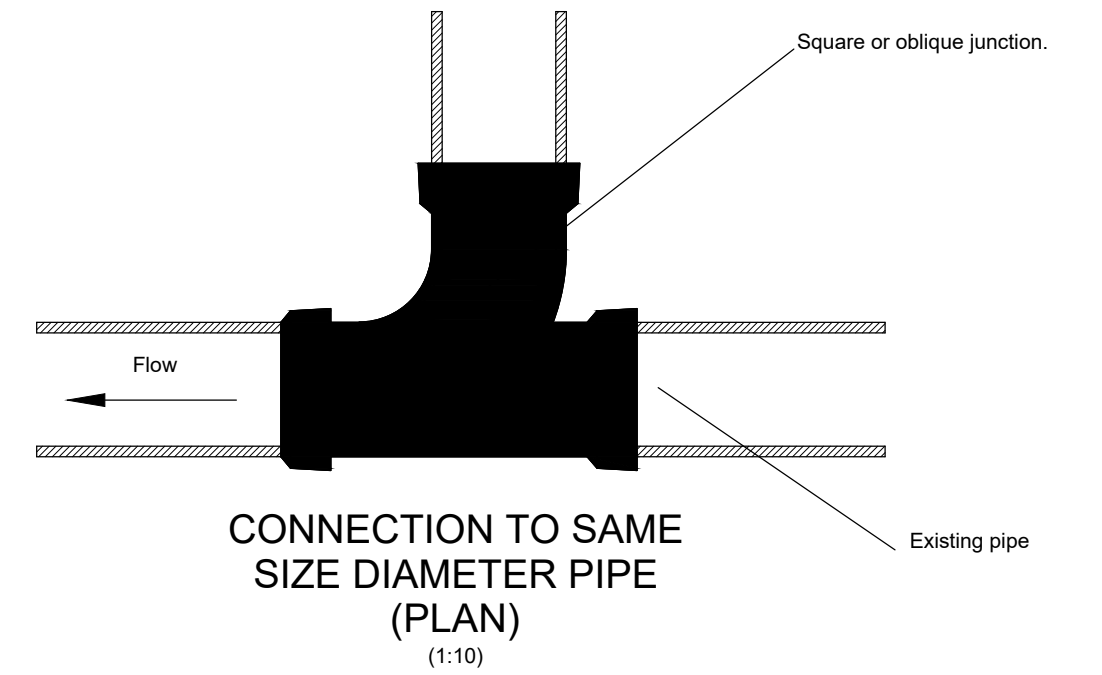


FORMPAVE PERMABLE BLOCK PAVING CONSTRUCTION


TO BE READ IN ACCORDANCE WITH FORMPAVE DETAILS AND SPECIFICATION

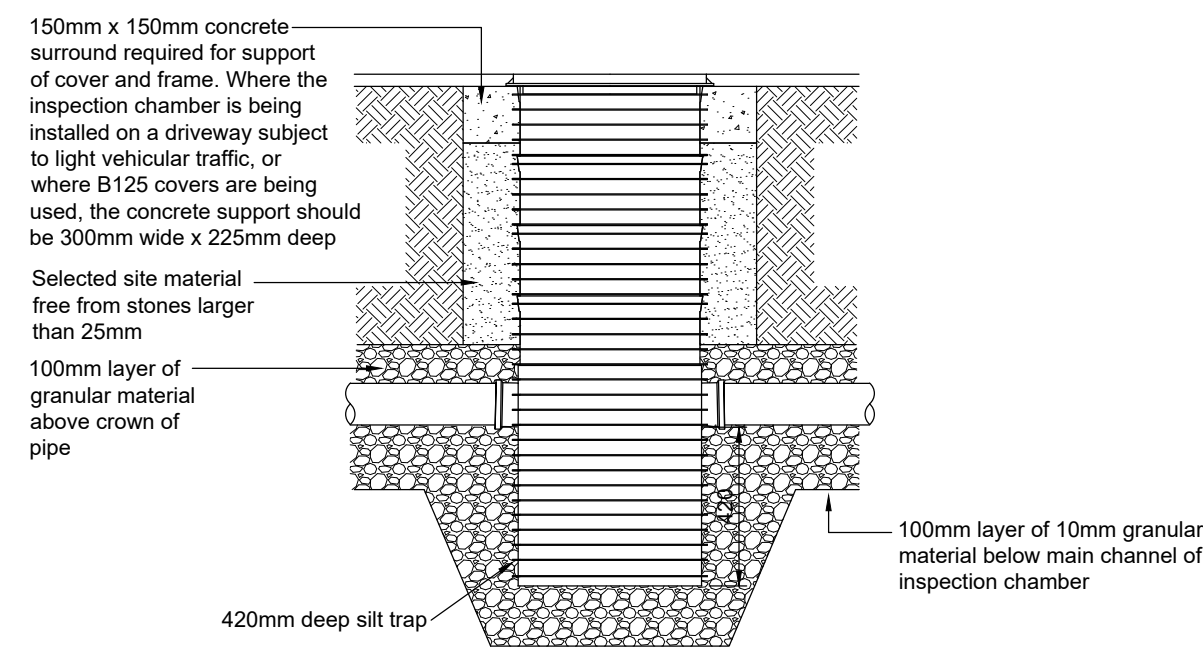


450mmØ POLYPIPE BASIC SILT TRAP DETAIL

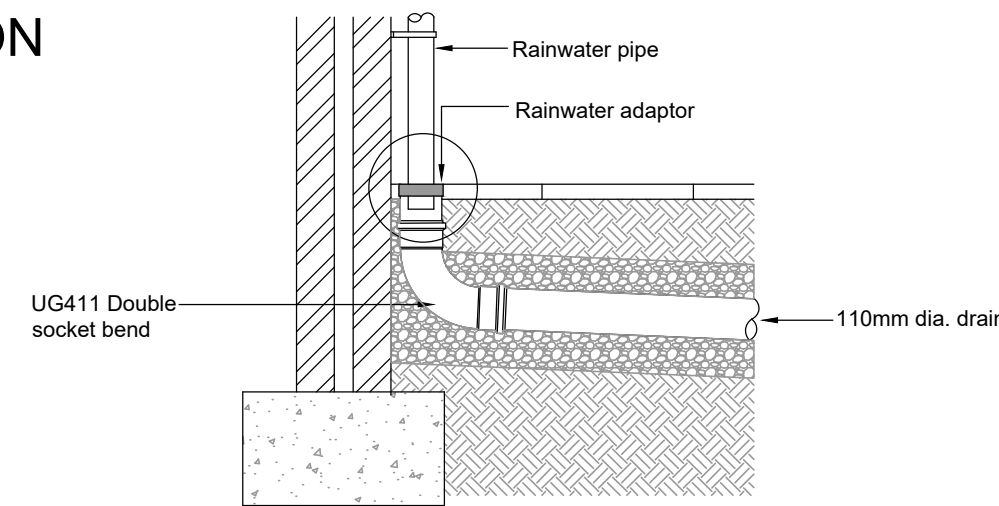


RAINWATER PIPE CONNECTION

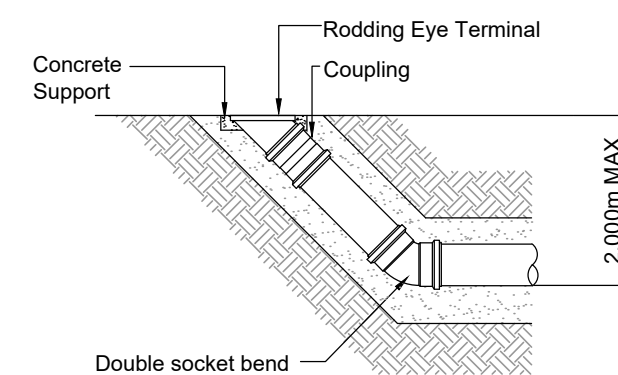

RODDING EYE DETAIL

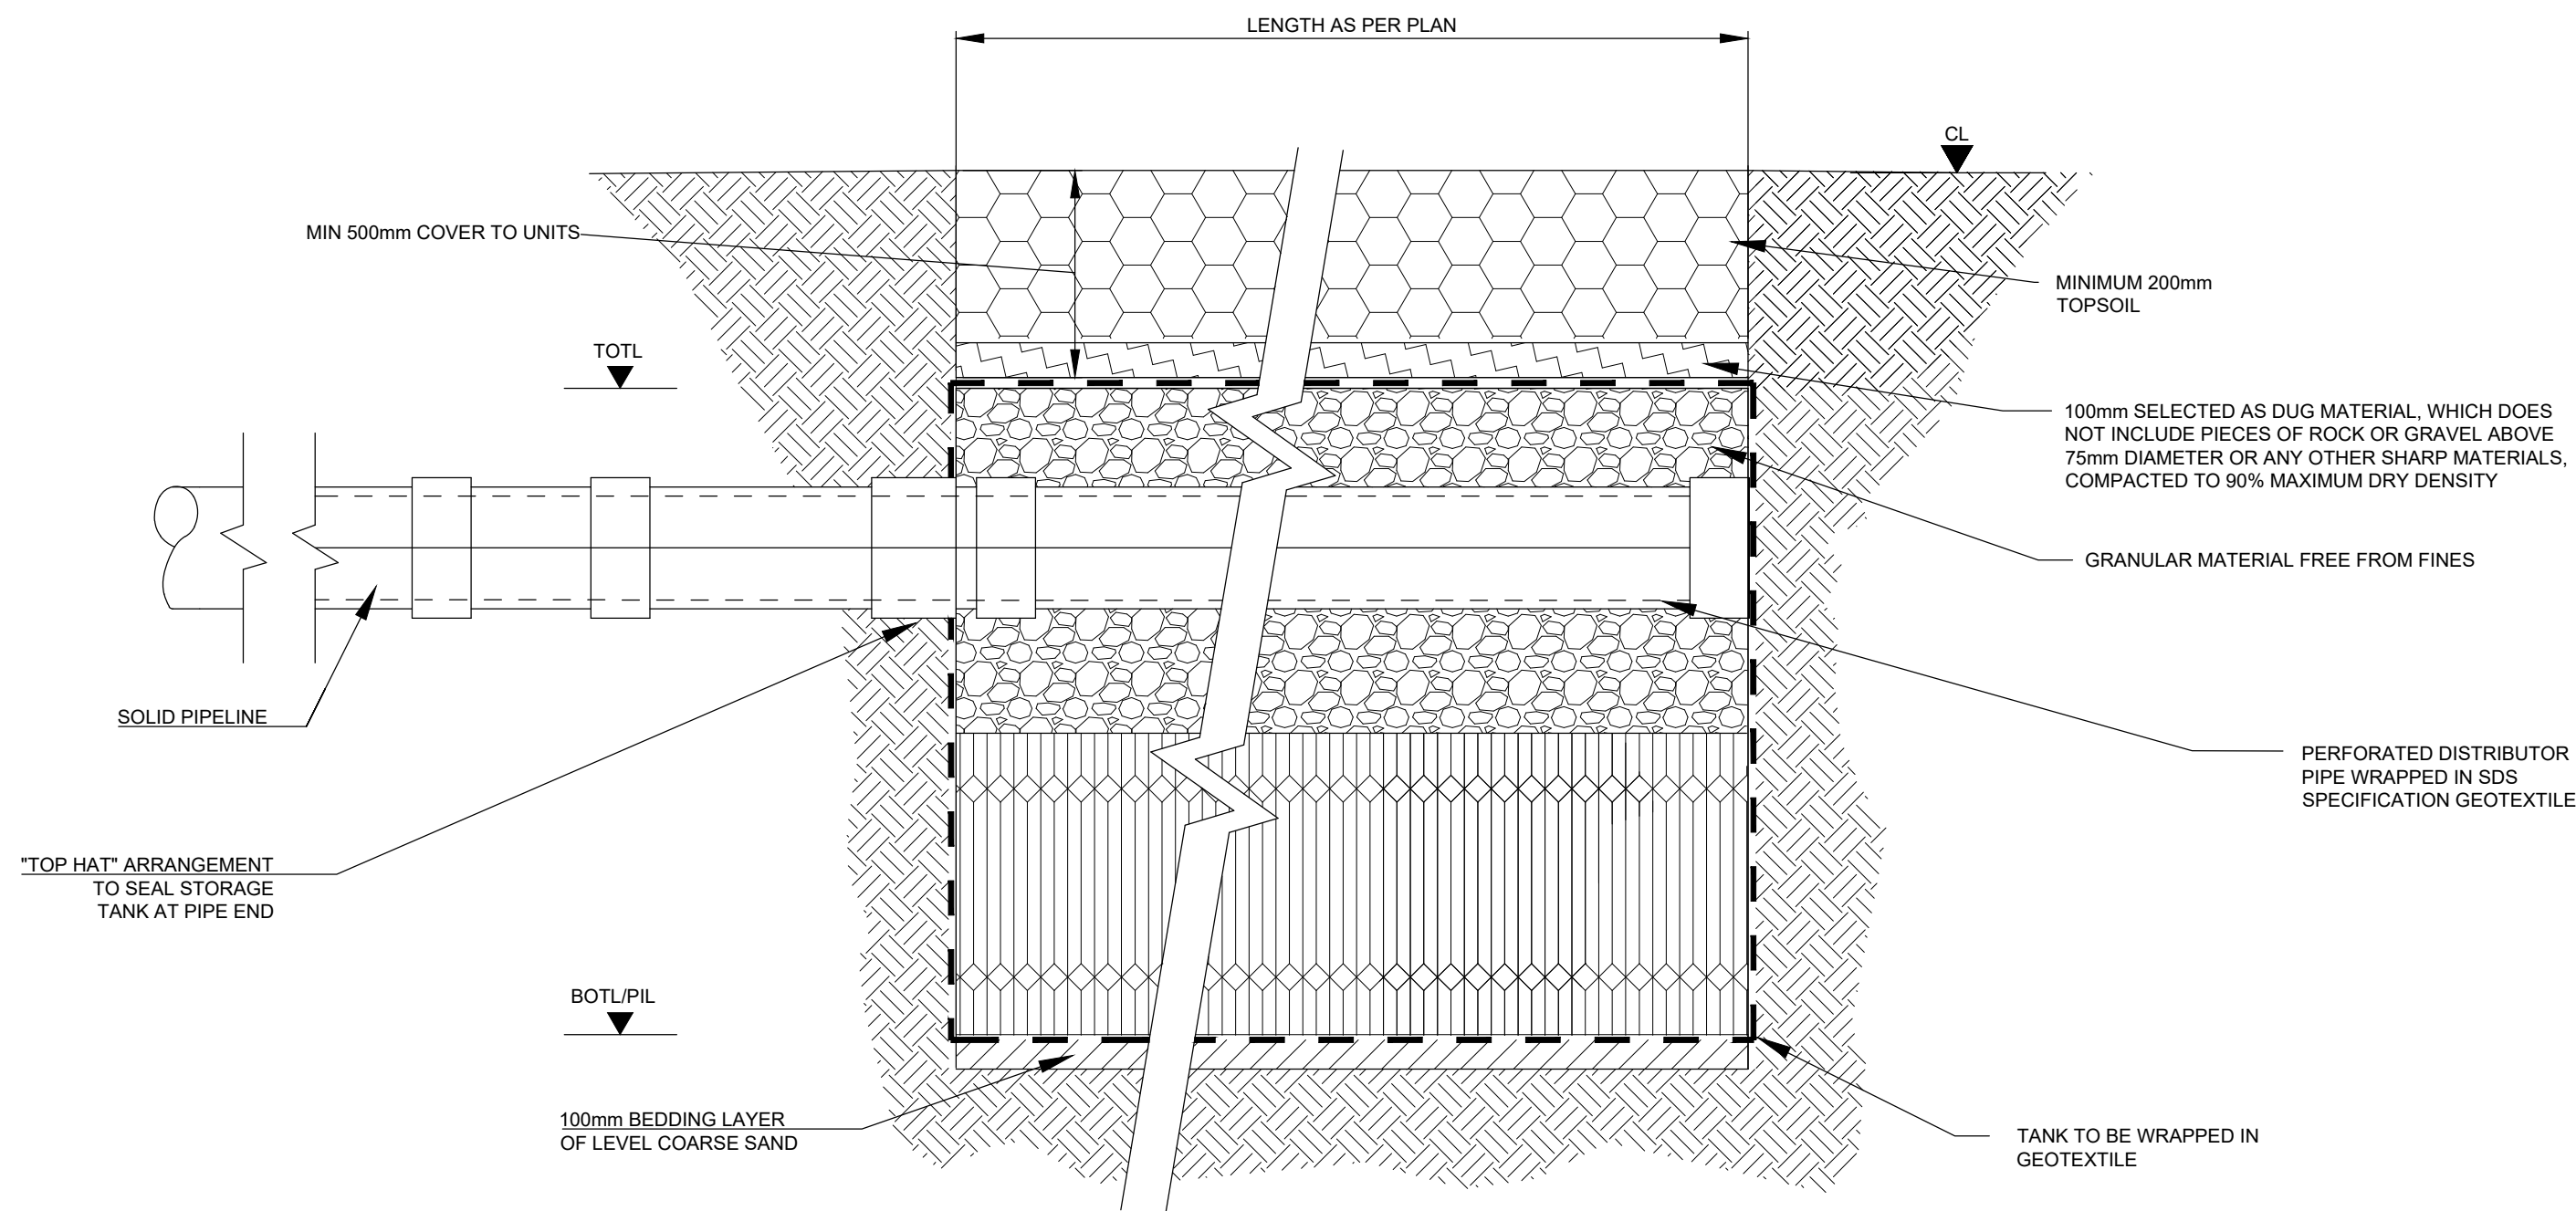

SOAKAWAY USING SDS GEOLIGHT 400 GEOMODULAR UNITS

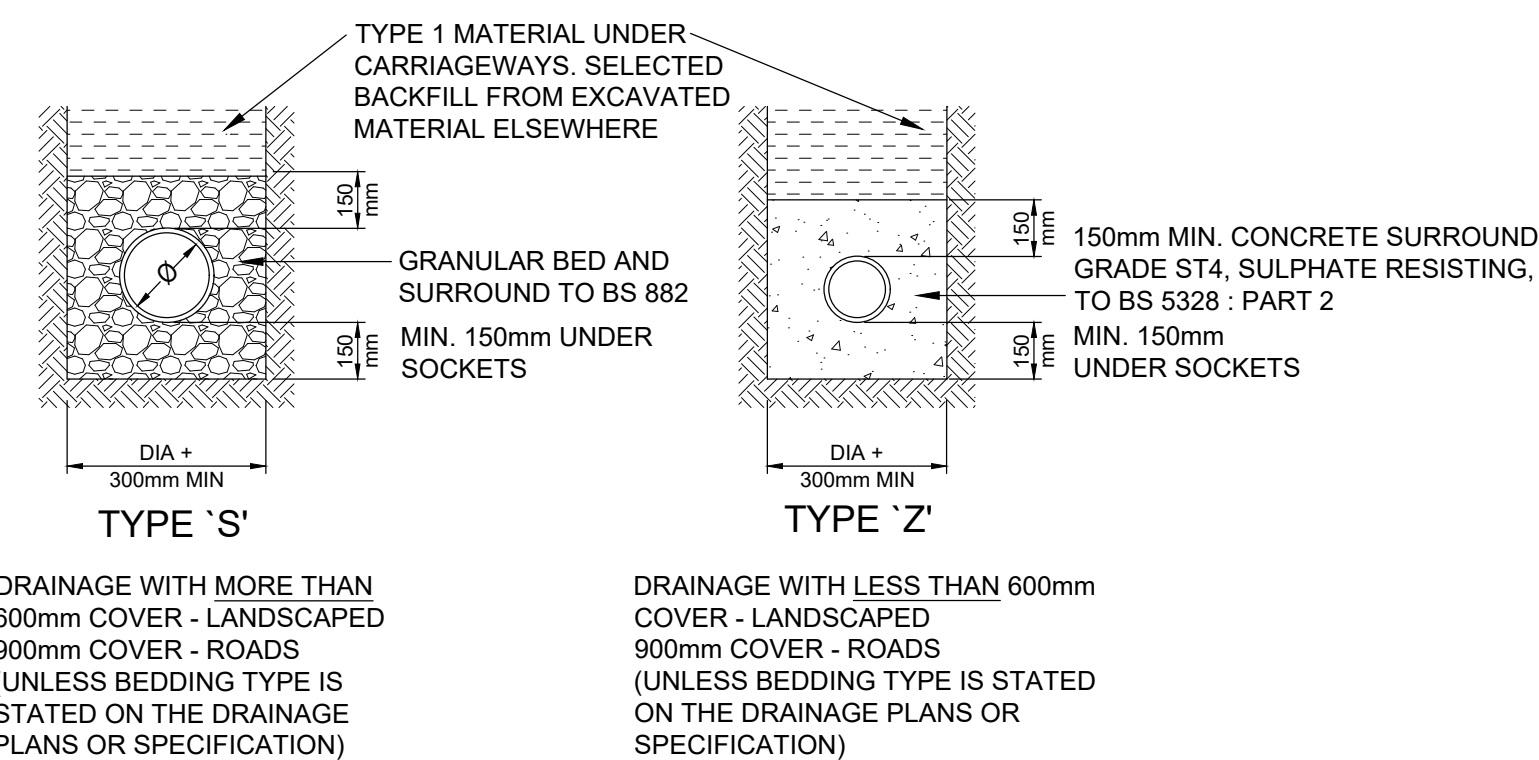

PIPE BEDDING DETAILS IN PRIVATE AREAS

PRELIMINARY

P.	09.09.19	PRELIMINARY ISSUE	CS	CS	SB
REV	DATE	DESCRIPTION	BY	CHK	APP
 Consulting Civil Engineers					
CLIENT	JAMES WARD				
ARCHITECT	ADM ARCHITECTS				
JOB TITLE	COPESFIELD EASTERGATE				
DRAWING TITLE	CONSTRUCTION DETAILS				
DRAWN	CS	ENGINEER	C SLADE	CHECKED	CS
DATE	SEPT 2019	SCALE @ A1	1:20	APPROVED	SB
JOB No.	C1255	STATUS	P	DRAWING No.	200
REV.	P-				