
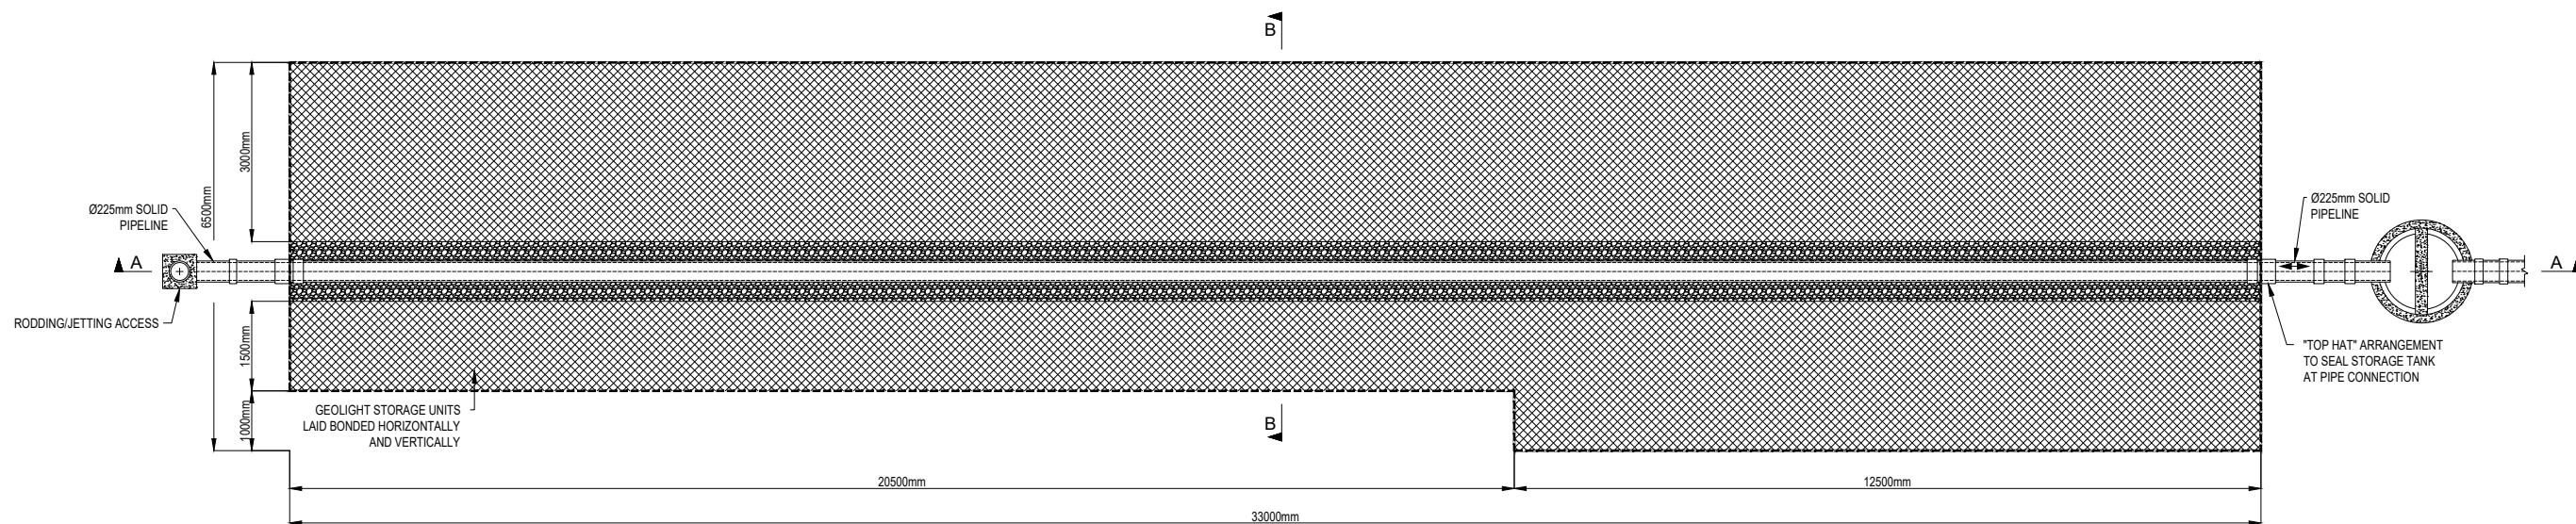
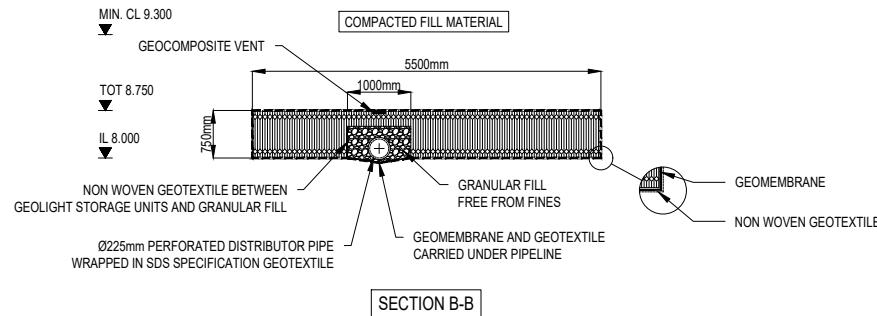


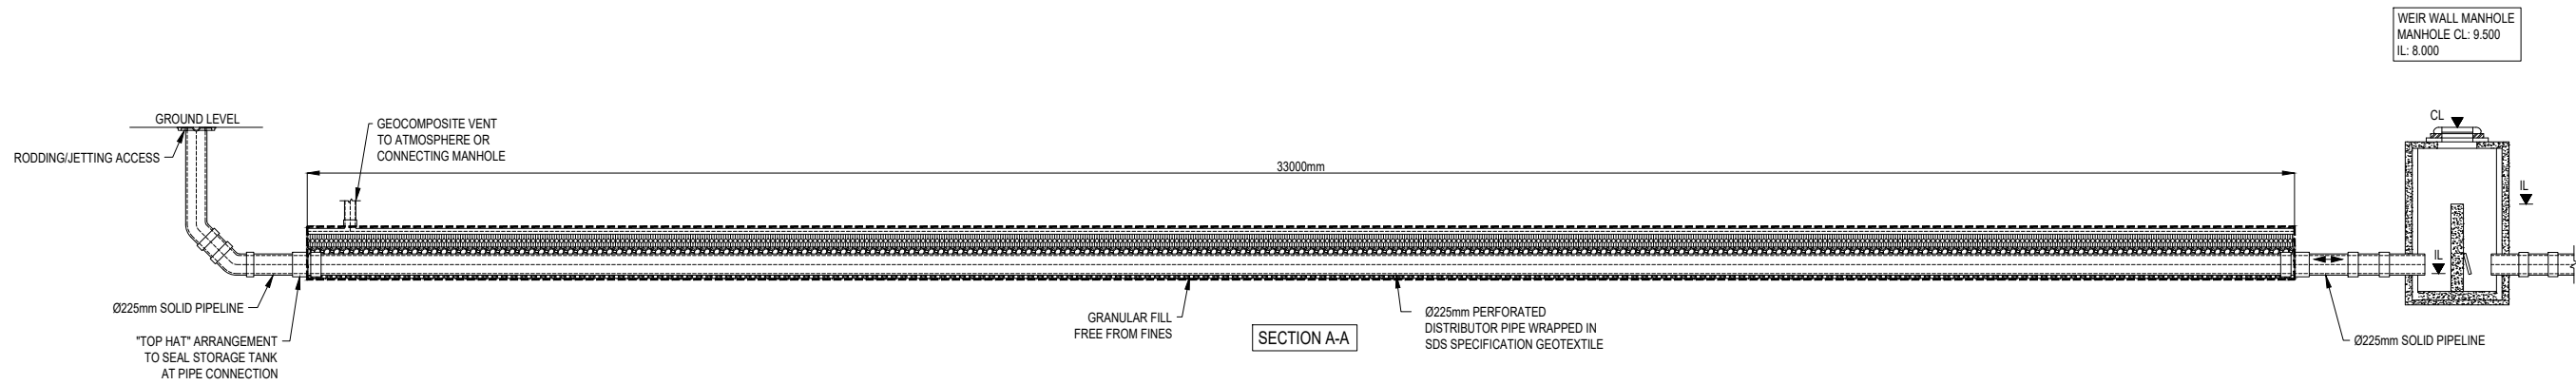

Notes:

This Drawing is to be read in conjunction with all relevant Architects' Engineers' and specialists' drawings and specifications.

Do not scale from this drawing in either paper or digital form. Use written dimensions only.

SDS to leave solid stub only, exiting tank for connection by others.

All external Manholes, Access Points, Junctions & Pipe are shown for guidance only and not part of the SDS program unless otherwise agreed.

ISSUED FOR APPROVAL	08.09.20
Rev	Comments
GM	SP
Date	
DRW	CHK



Clearwater House
Castlemills
Biddisham
Somerset
BS26 2RE
+44 (0)1934 751303

sdslimited.com

Project
ANGEL & HYDE NURSERIES
YAPTON ROAD, BARNHAM

Client
REDROW HOMES

Title
ATTENUATION TANK 1 DETAIL

REFERENCE DRAWINGS:			
Drawing Number	Revision	Drawing Title	Date
2060	C1	SITE DRAINAGE SHEET 1 of 2	25.08.20

Scale	NTS	Date	08.09.20
Drawing No	E199320_01_-	Rev	-