




ANGEL'S NURSERY BARNHAM

HOUSE TYPE PACK


PREPARED BY PEGASUS DESIGN ON BEHALF OF REDROW HOMES
P19-0723_11H | OCTOBER 2020

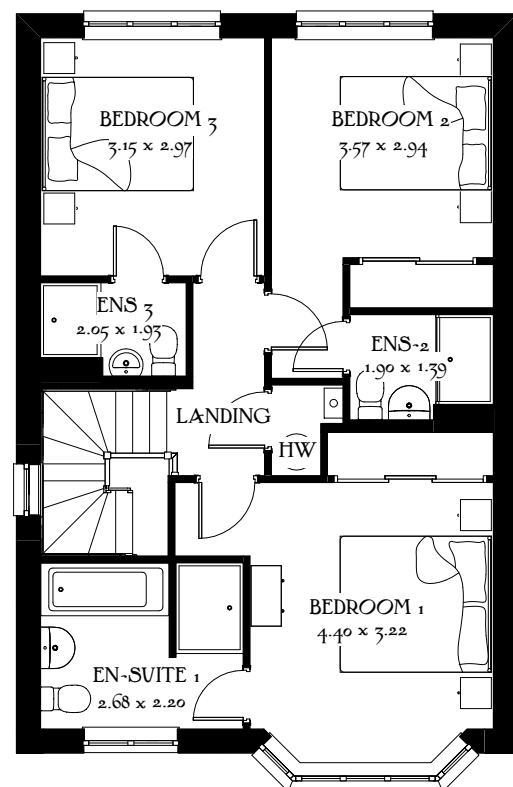


First Floor



Front Elevation

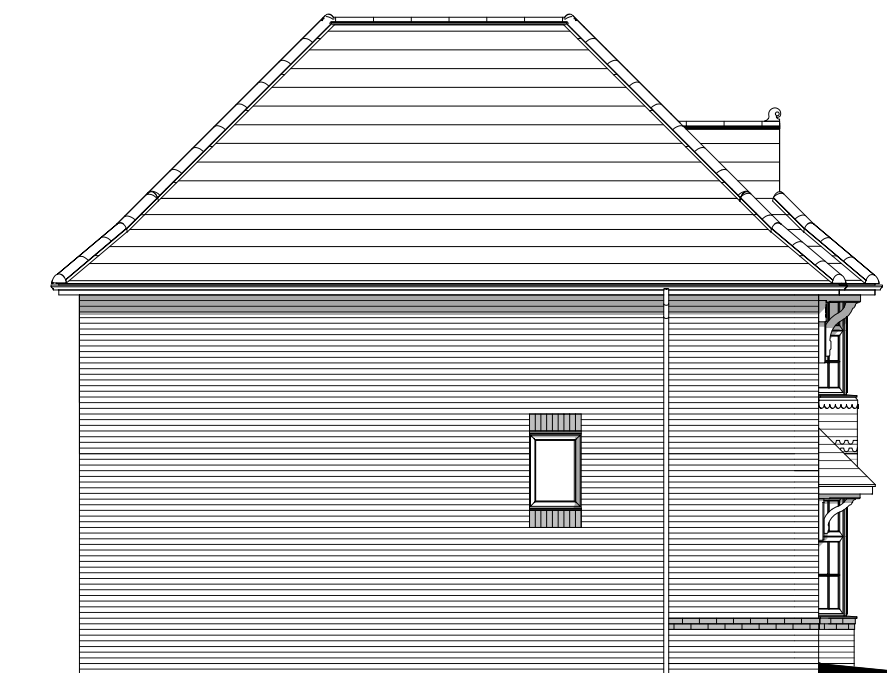


Side Elevation

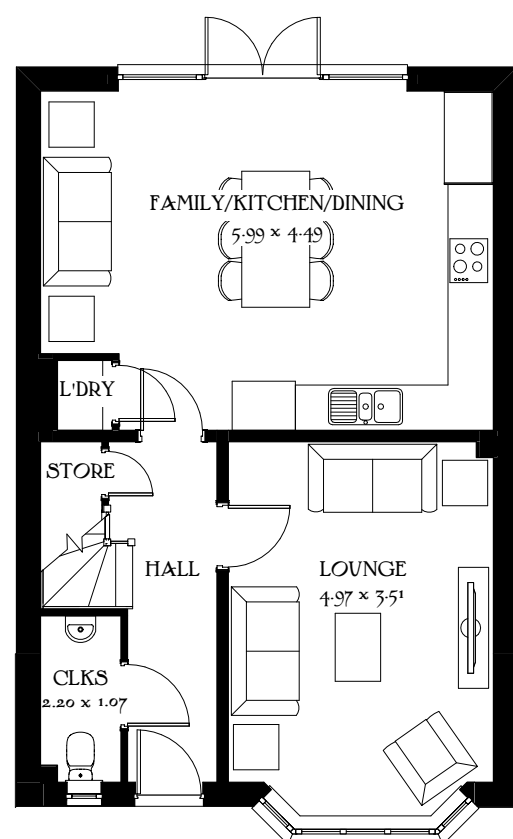

Ground Floor



Rear Elevation

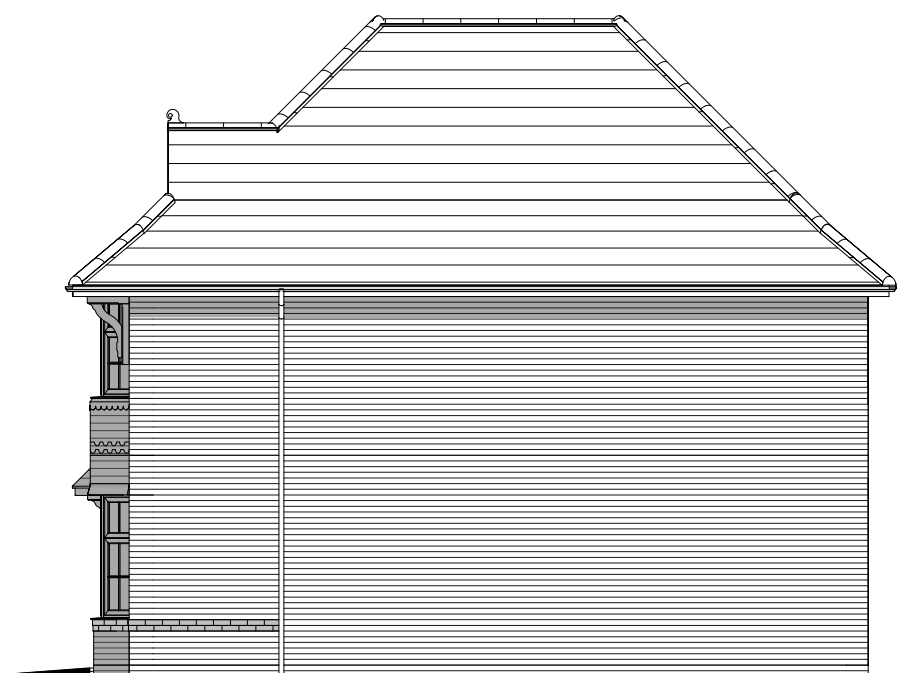

Side Elevation

Scale 1:100 @ A3
0m 1m 2m 3m 4m 5m

PLOTS: 6, 8H, 38, 47H, 51, 53H, 56, 61H, 65H, 66H, 76

NOTE: Refer to material plans for plot specific materials

Stratford
Lifestyle

Heritage Collection
F Series


1218 ft² 113.19 m²

Elevation Code: B1

Date: April 2019

EF_STRAQ_DM.1


Rev: A

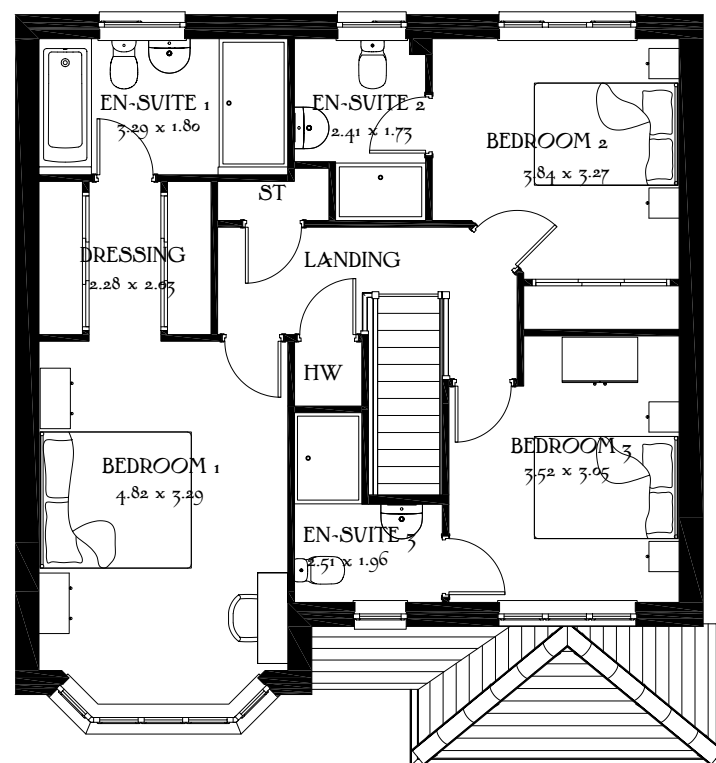


First Floor



Front Elevation

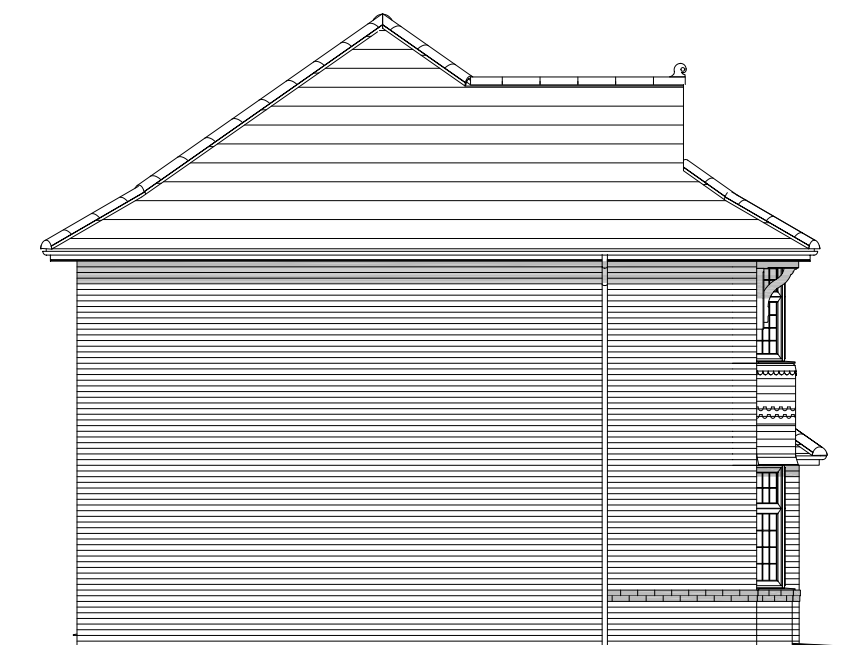


Side Elevation

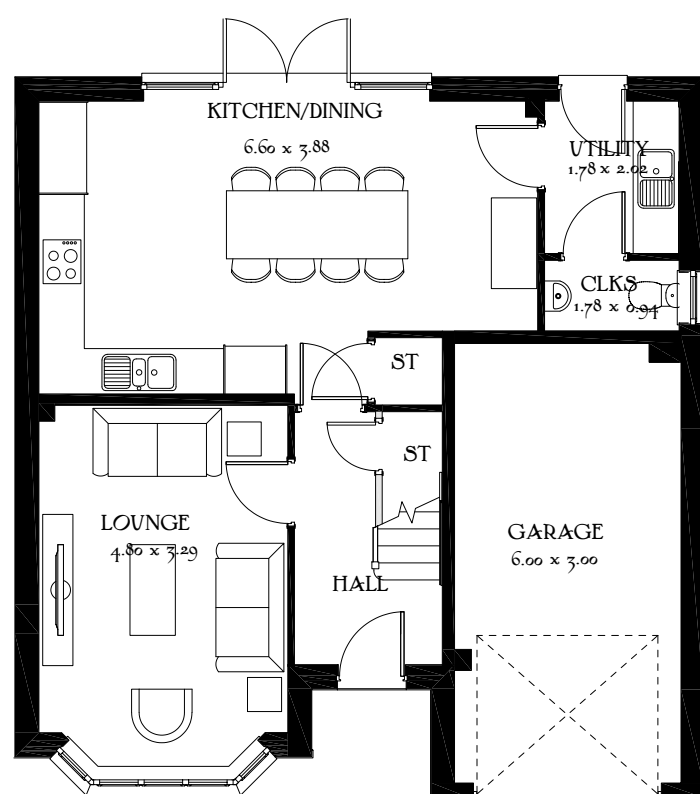

Ground Floor



Rear Elevation

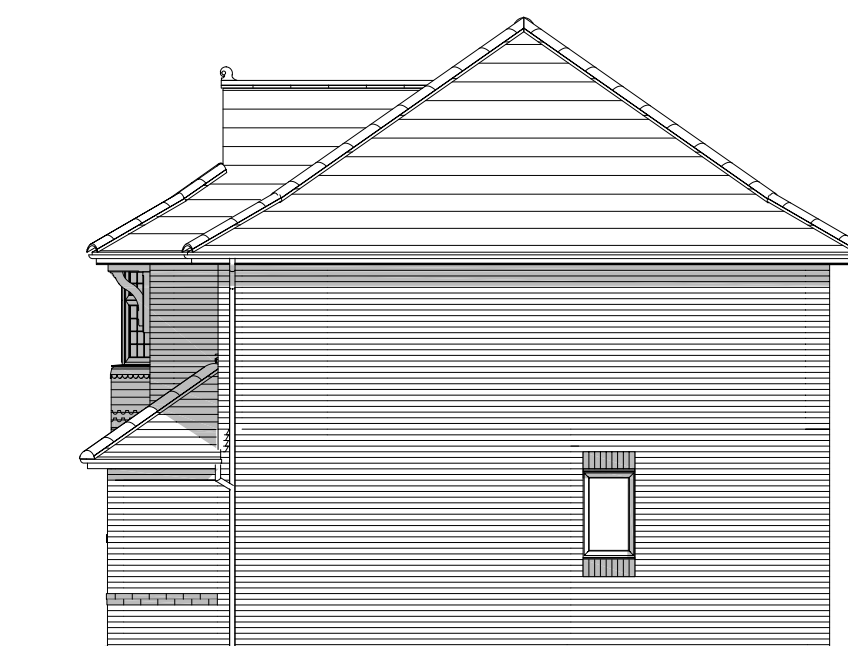

Side Elevation

Oxford Lifestyle

Heritage Collection
F Series


1318 ft² 122.44 m²
Elevation Code: B1
Date: 29/01/20
EF_OXFOQ_DM.4
Rev:

PLOTS: 3H, 9, 11, 14H, 57H, 60, 62, 64, 68H, 71H, 74, 79H, 94H

NOTE: Refer to material plans for plot specific materials

REDROW

Scale 1:100 @ A3
0m 1m 2m 3m 4m 5m

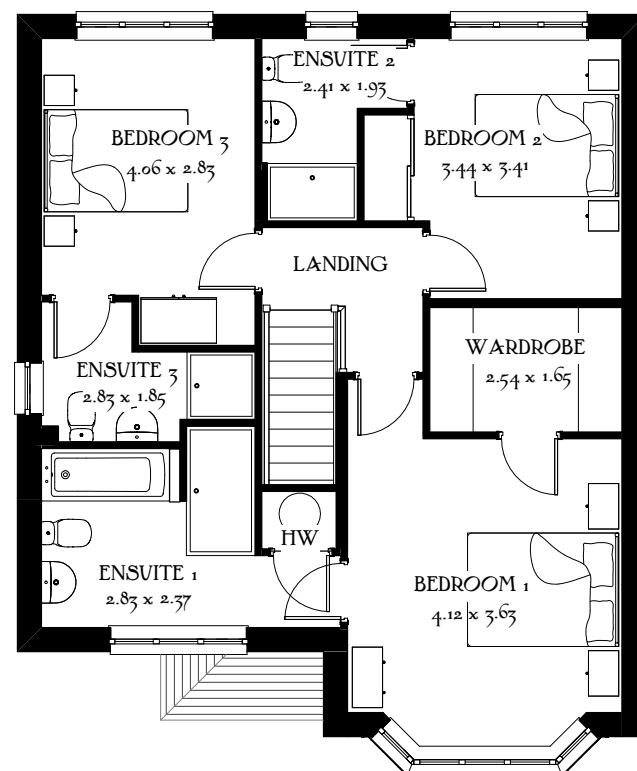


First Floor



Front Elevation




Side Elevation

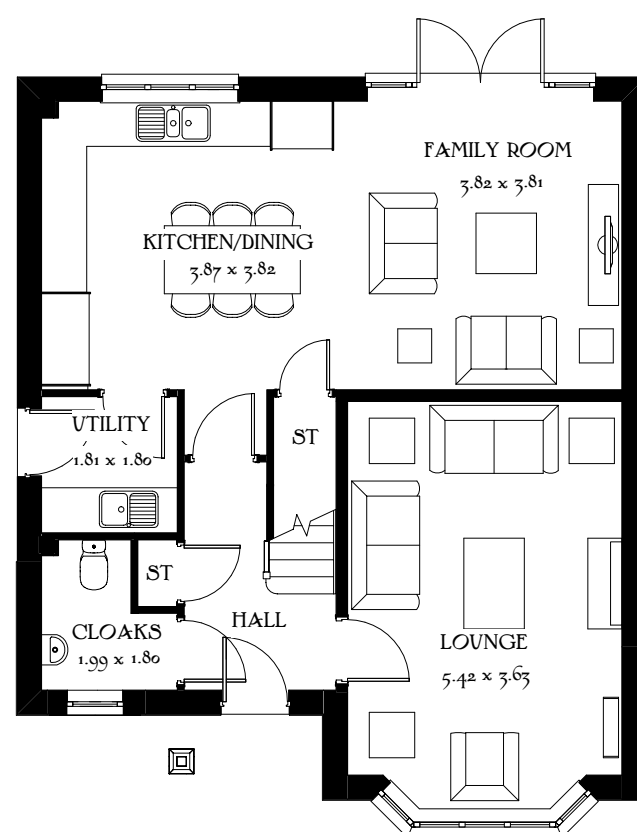

Ground Floor



Rear Elevation

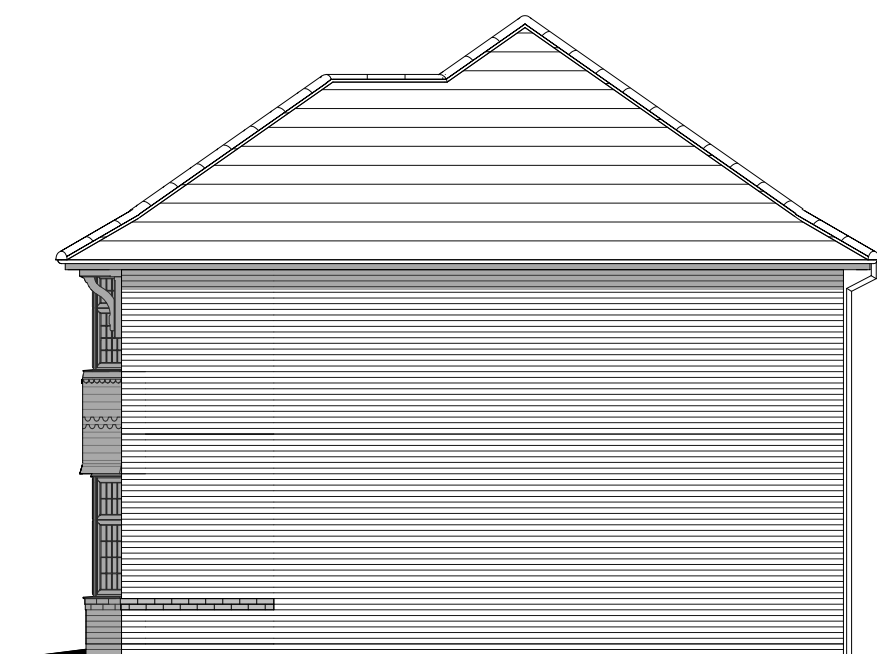

Side Elevation

Scale 1:100 @_A3
0m 1m 2m 3m 4m 5m


PLOTS: 5, 48H, 50, 52H, 55, 82, 84H, 90
NOTE: Refer to material plans for plot specific materials

Leamington
Lifestyle

Heritage Collection
F Series

1417 ft² 131.63 m²
Elevation Code: B1
Date: July 2019
EF_LEAMQ_DM.2
Rev: A




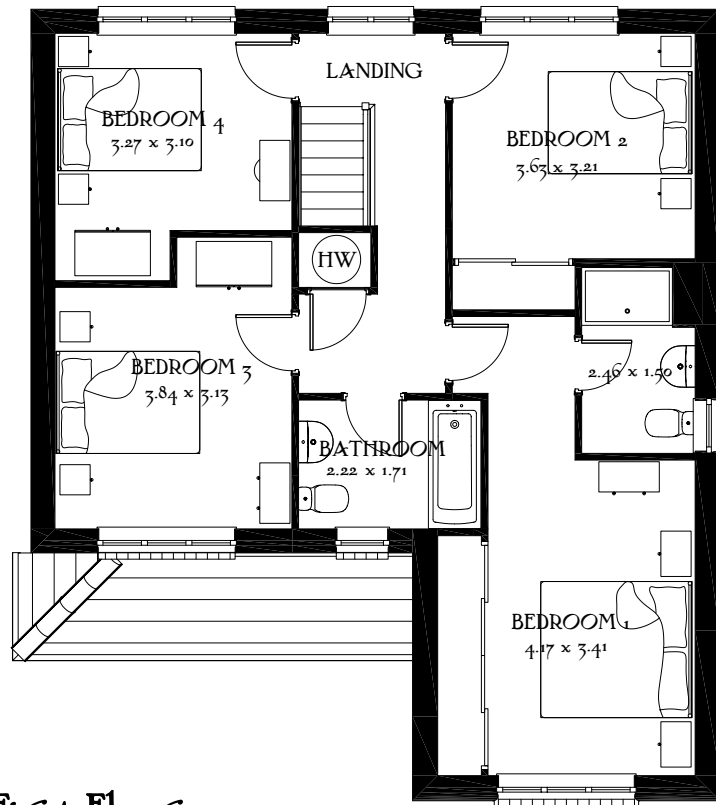


First Floor



Front Elevation

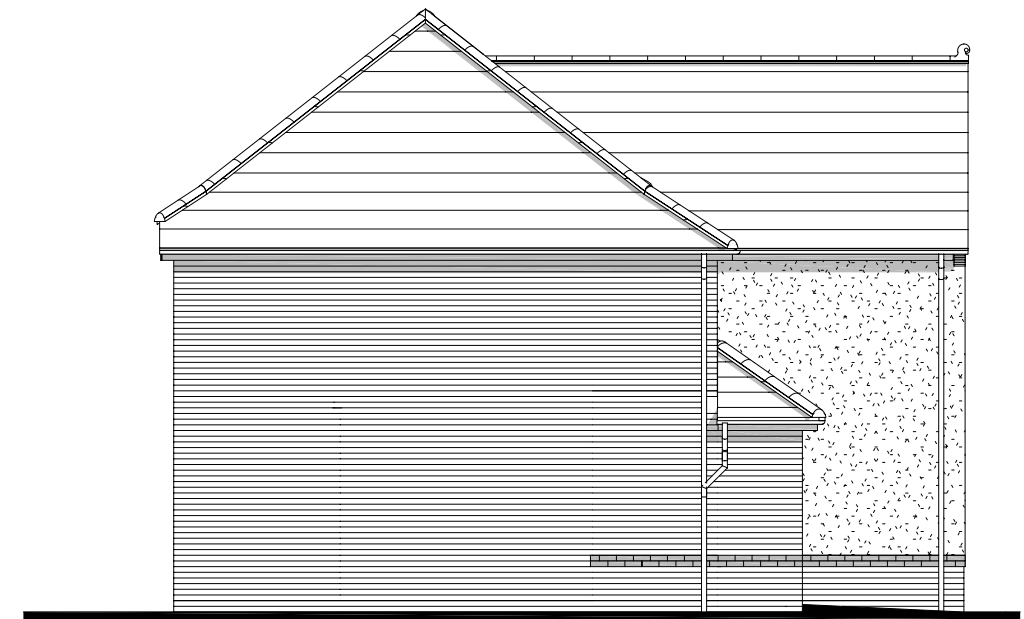

Side Elevation

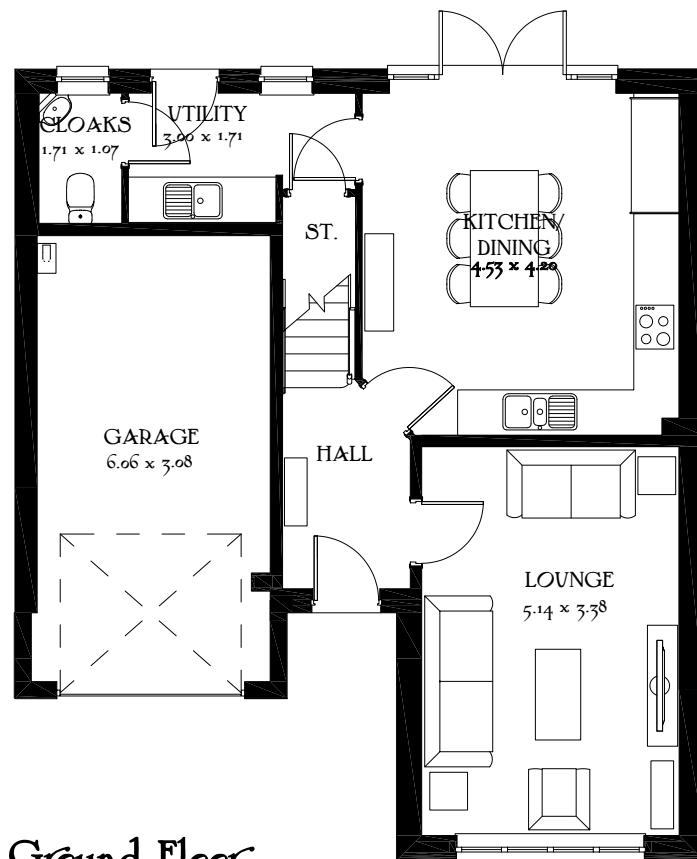

Ground Floor



Rear Elevation



Side Elevation

Scale 1:100 @ A3
0m 1m 2m 3m 4m 5m

PLOTS: 4H, 13H, 15, 33H, 58, 59H, 63H, 67, 70, 72H, 77


NOTE: Refer to material plans for plot specific materials

Marlow

Heritage Collection
F Series

1289 ft² 119.79 m²
Elevation Code: A1
Date: 22/01/20
EF_MARO_DM.3
Rev:


REDROW

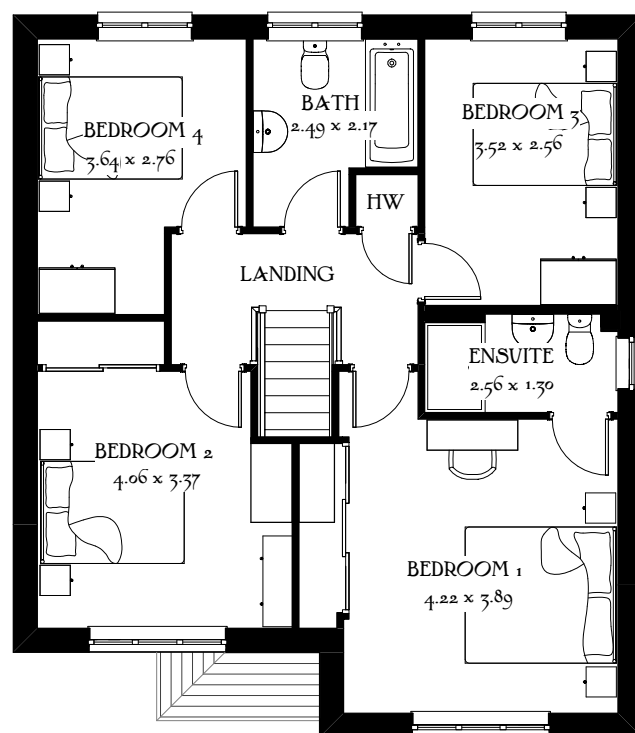


First Floor



Front Elevation

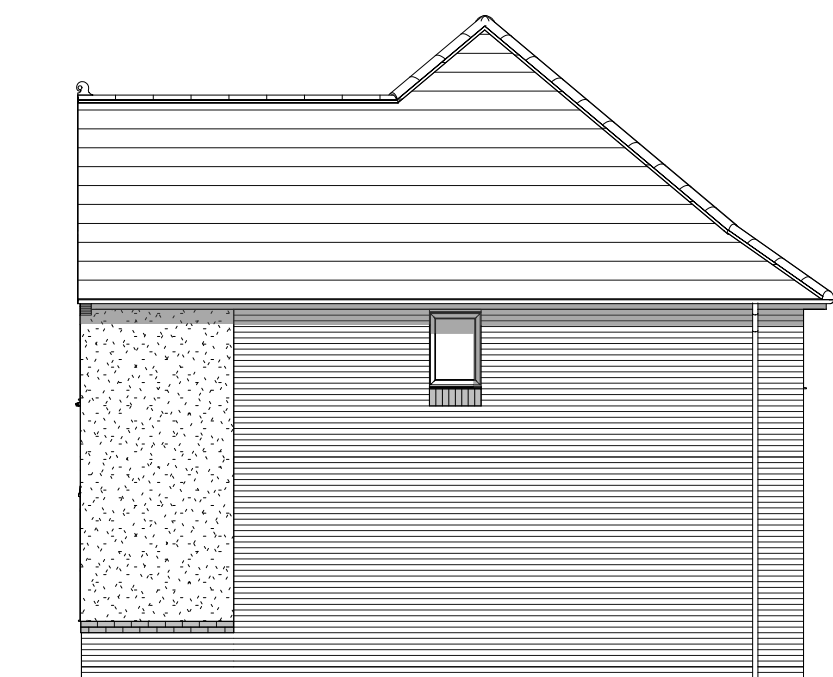

Side Elevation

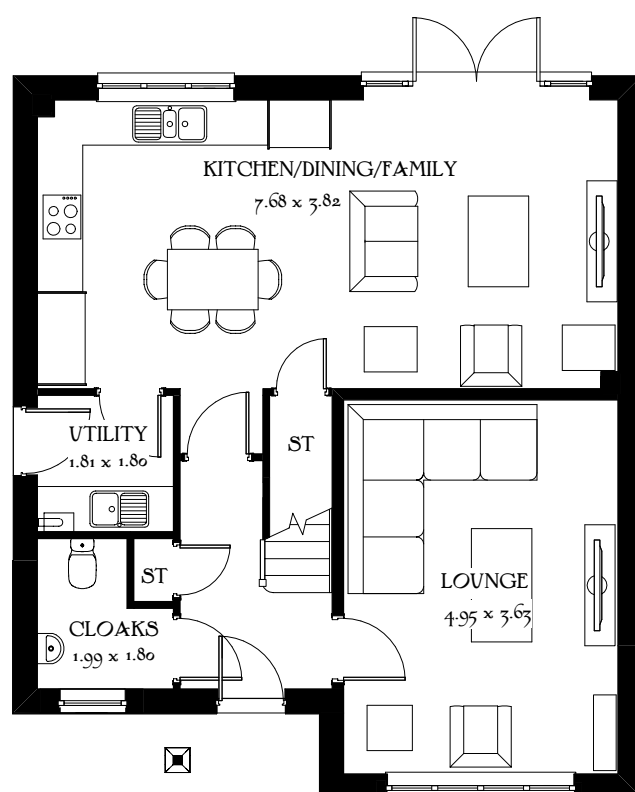

Ground Floor



Rear Elevation



Side Elevation

Scale 1:100 @_A3
0m 1m 2m 3m 4m 5m

PLOTS: 7H, 39, 49H, 54, 81, 83, 92


NOTE: Refer to material plans for plot specific materials

Cambridge

Heritage Collection
F Series

1394 ft² 129.53 m²
Elevation Code: A1
Date: Jan 2020
EF_CAMB_DM.8

REDROW

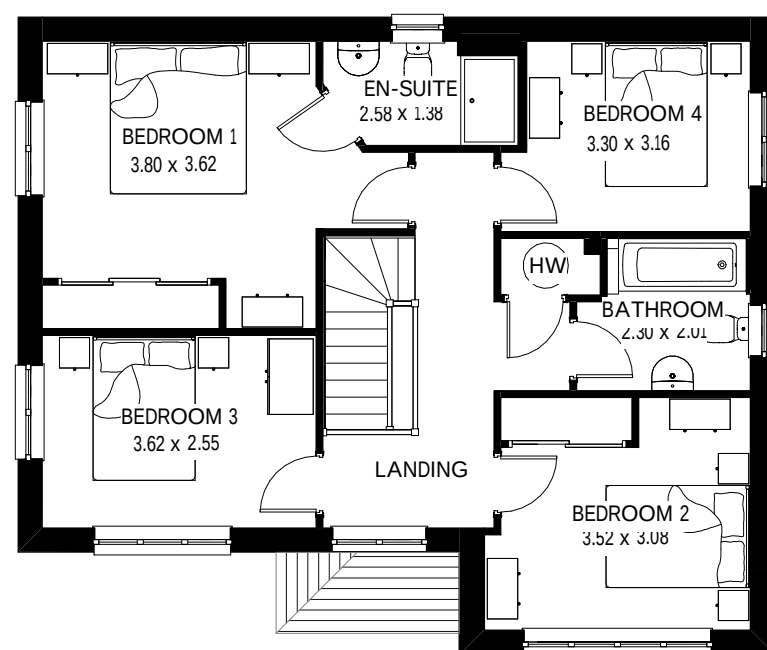


First Floor



Front Elevation



Side Elevation

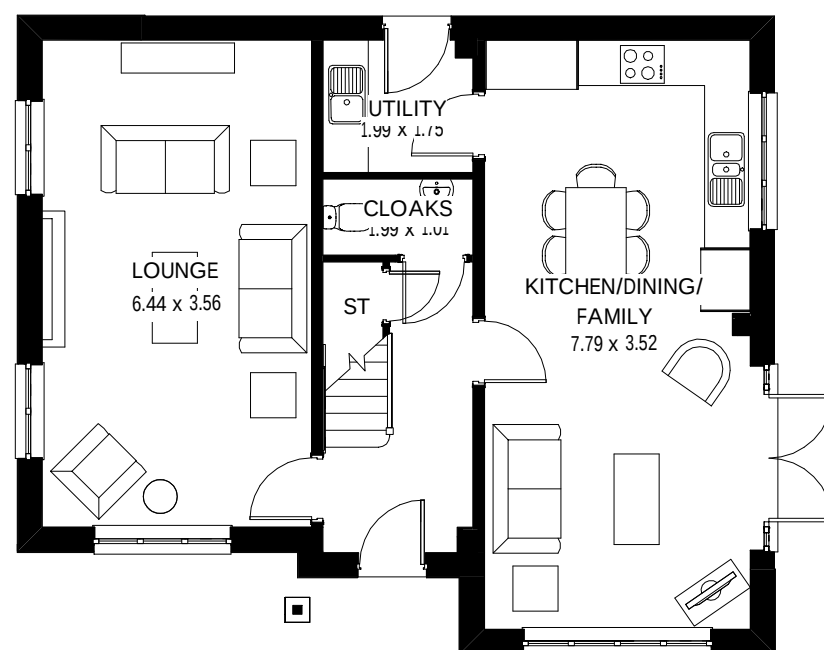

Ground Floor



Rear Elevation



Side Elevation

Shaftesbury

Heritage Collection F Series


1427 ft² 132.55 m²
Elevation Code: B1
Date: May 2019
EF_SHAF_DM.7
Rev: C

PLOTS: 1H, 78, 95

NOTE: Refer to material plans for plot specific materials



Scale 1:100 @_A3
0m 1m 2m 3m 4m 5m

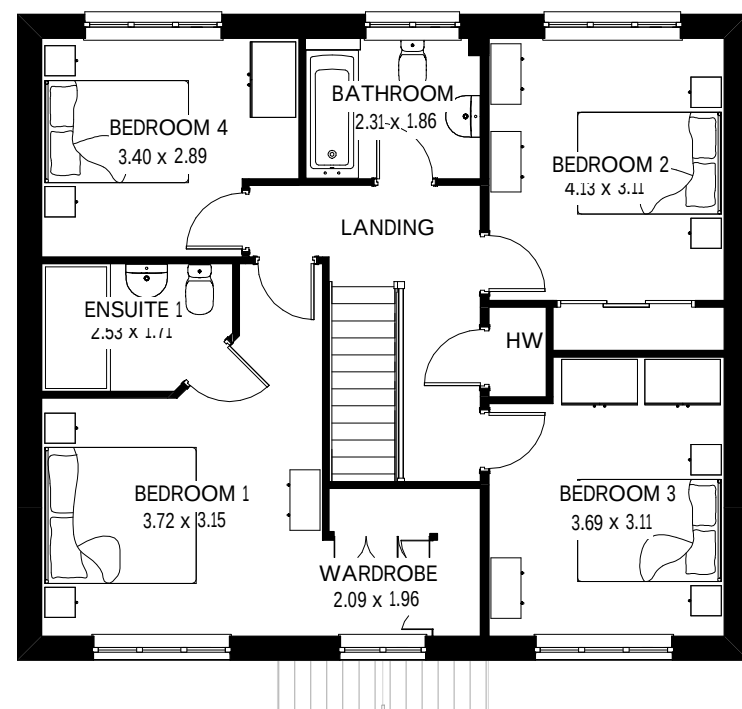


First Floor



Front Elevation




Side Elevation

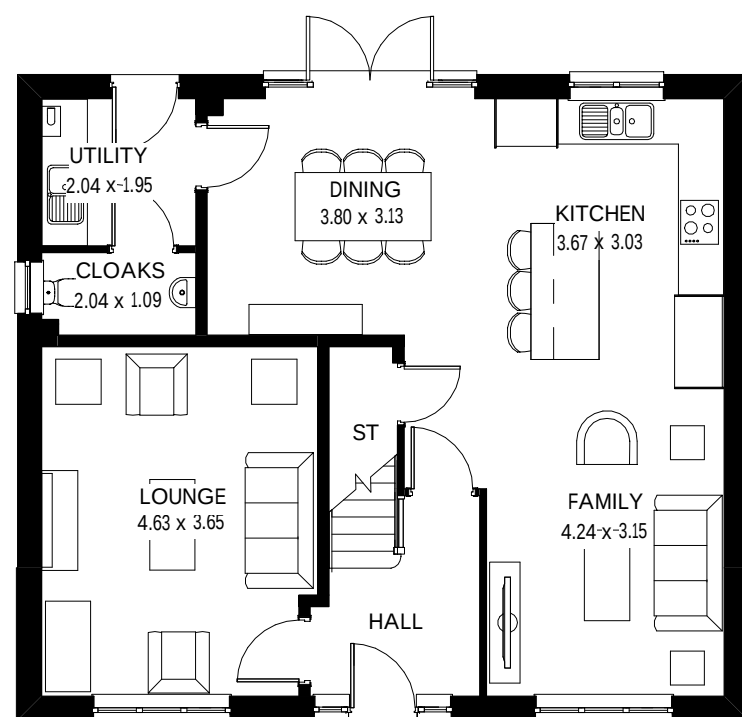

Ground Floor



Rear Elevation

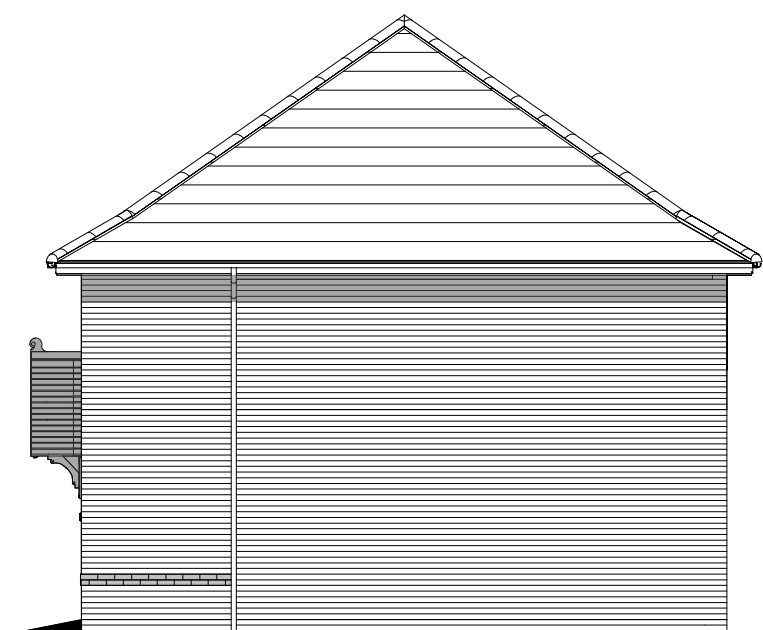

Side Elevation

Harrogate

Heritage Collection
F Series

1555 ft² 144.47 m²
Elevation Code: B1
Date: April 2019
EF_HARR_DM.8
Rev: B

Scale 1:100 @_A3
0m 1m 2m 3m 4m 5m

PLOTS: 2H, 89, 91, 93

NOTE: Refer to material plans for plot specific materials



Front Elevation



Side Elevation



Rear Elevation



Side Elevation

Scale 1:100 @_A3
0m 1m 2m 3m 4m 5m


PLOTS: 10, 12, 69H, 73, 75, 80H

NOTE: Refer to material plans for plot specific materials


Henley
Heritage Collection
F Series

1769 ft² 164.35 m²
Elevation Code: B1
Date: May 2019
EF_HENL_DM.6
Rev: A

 **REDROW**

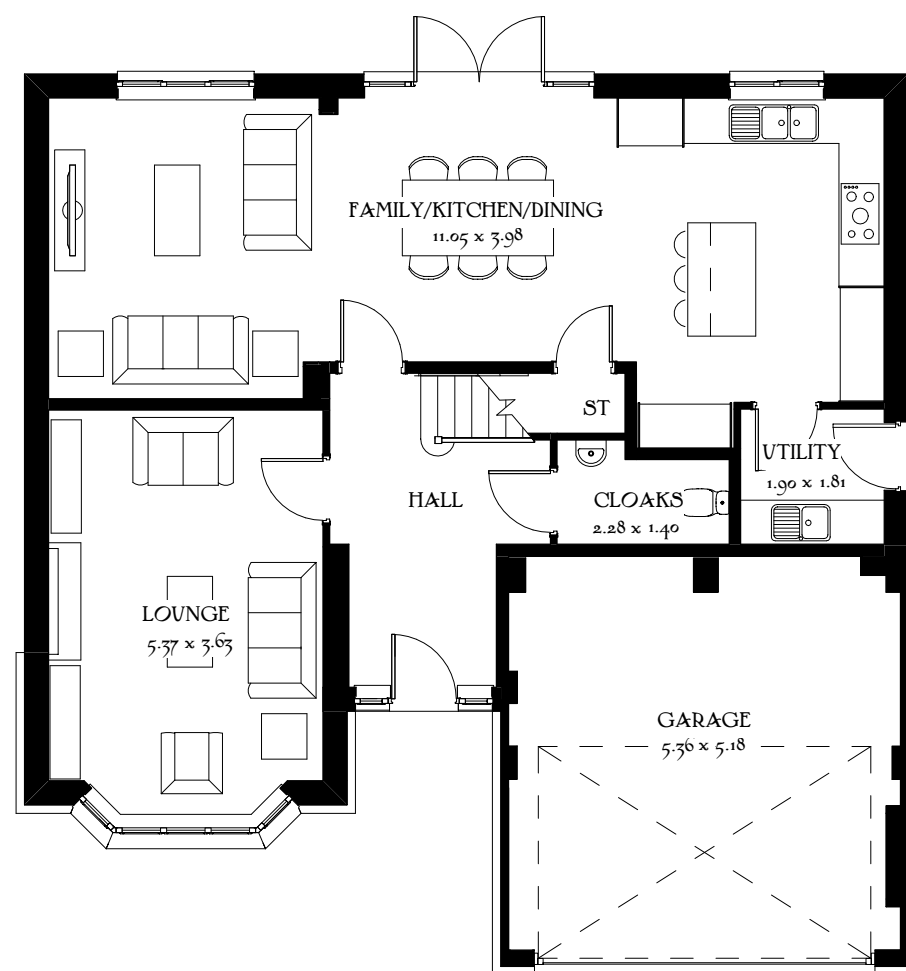

Ground Floor

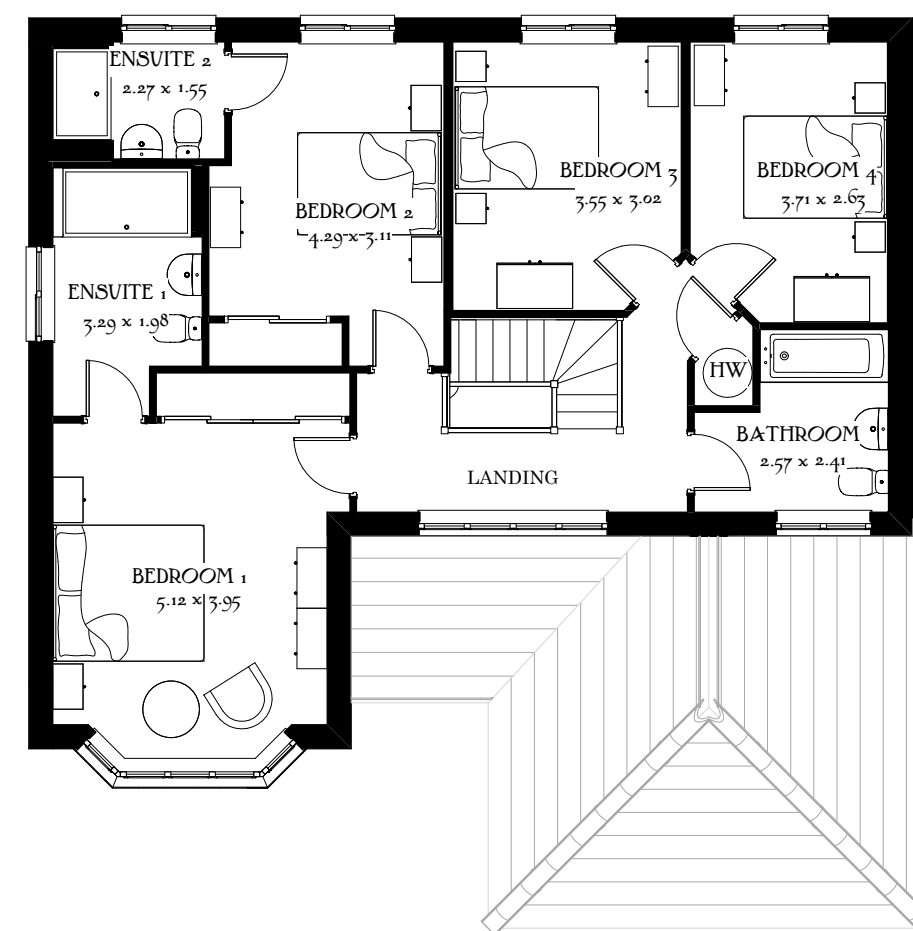

First Floor

Scale 1:100 @_A3
0m 1m 2m 3m 4m 5m

PLOTS: 10, 12, 69H, 73, 75, 80H

NOTE: Refer to material plans for plot specific materials

Henley
Heritage Collection
F Series

1769 ft² 164.35 m²

Elevation Code: B1


Date: May 2019

EF_HENL_DM.6

Rev: A




Front Elevation

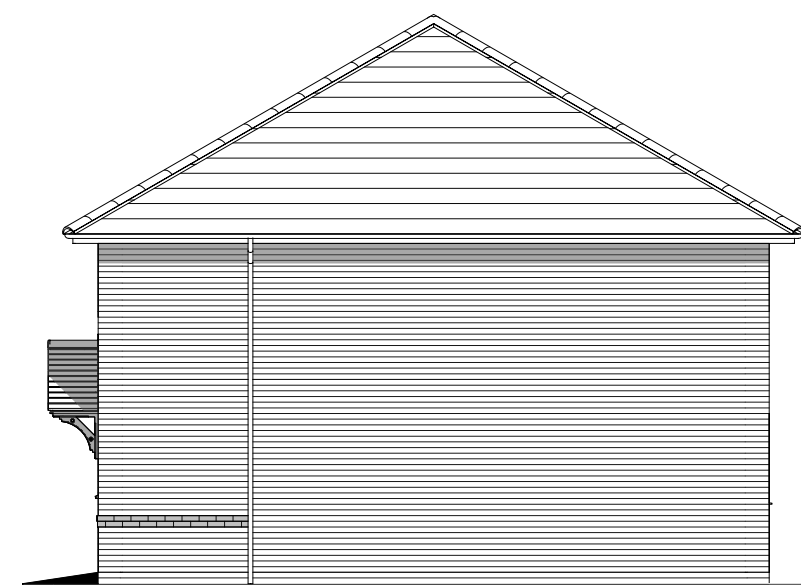

Side Elevation



Rear Elevation

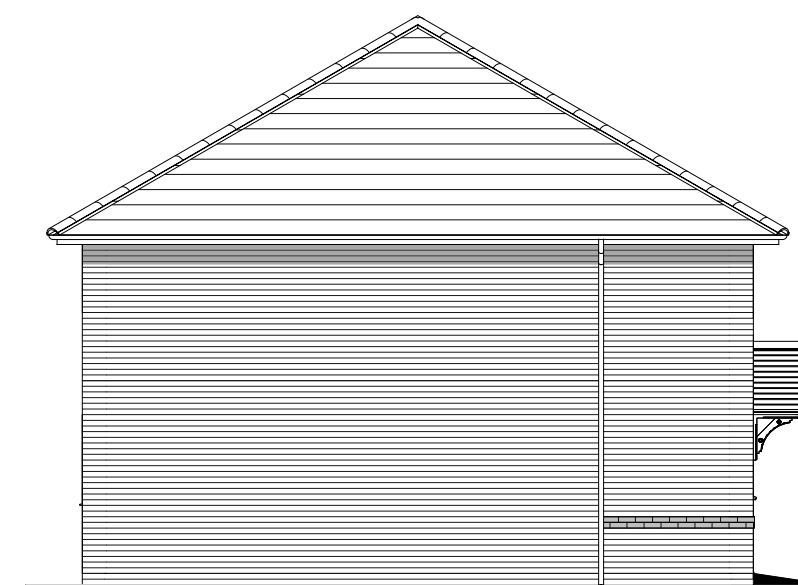

Side Elevation

Scale 1:100 @_A3
0m 1m 2m 3m 4m 5m

Tavy (Four Block)

Heritage Collection F Series


Structural Finish 832 ft² 77.32 m²
Internal Finish 818 ft² 76.03 m²

Date: Sept 2019
EF_TT3_M.4


Elevation Code: B1

PLOTS: [40, 41H, 42, 43H]; [44, 45, 46H]; [85, 86H, 87, 88H]

NOTE: Refer to material plans for plot specific materials

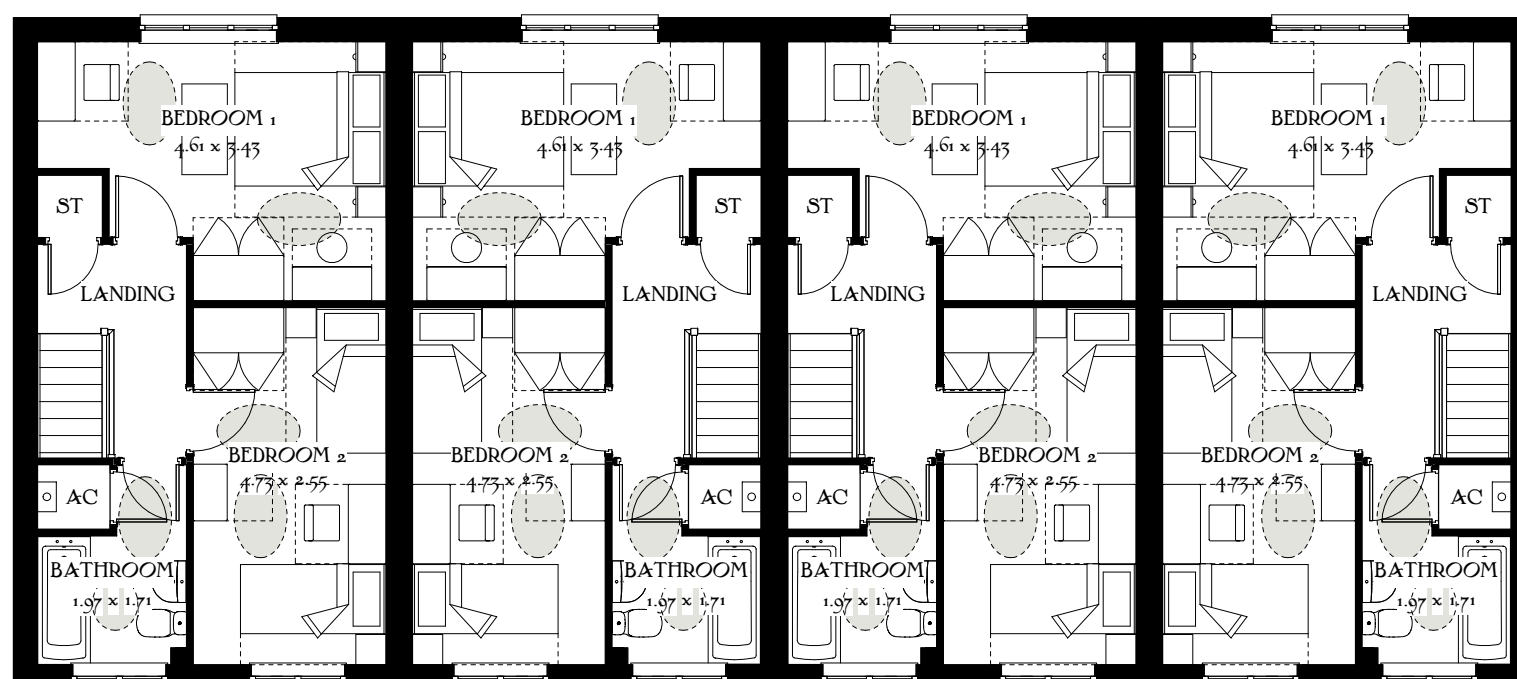

First Floor

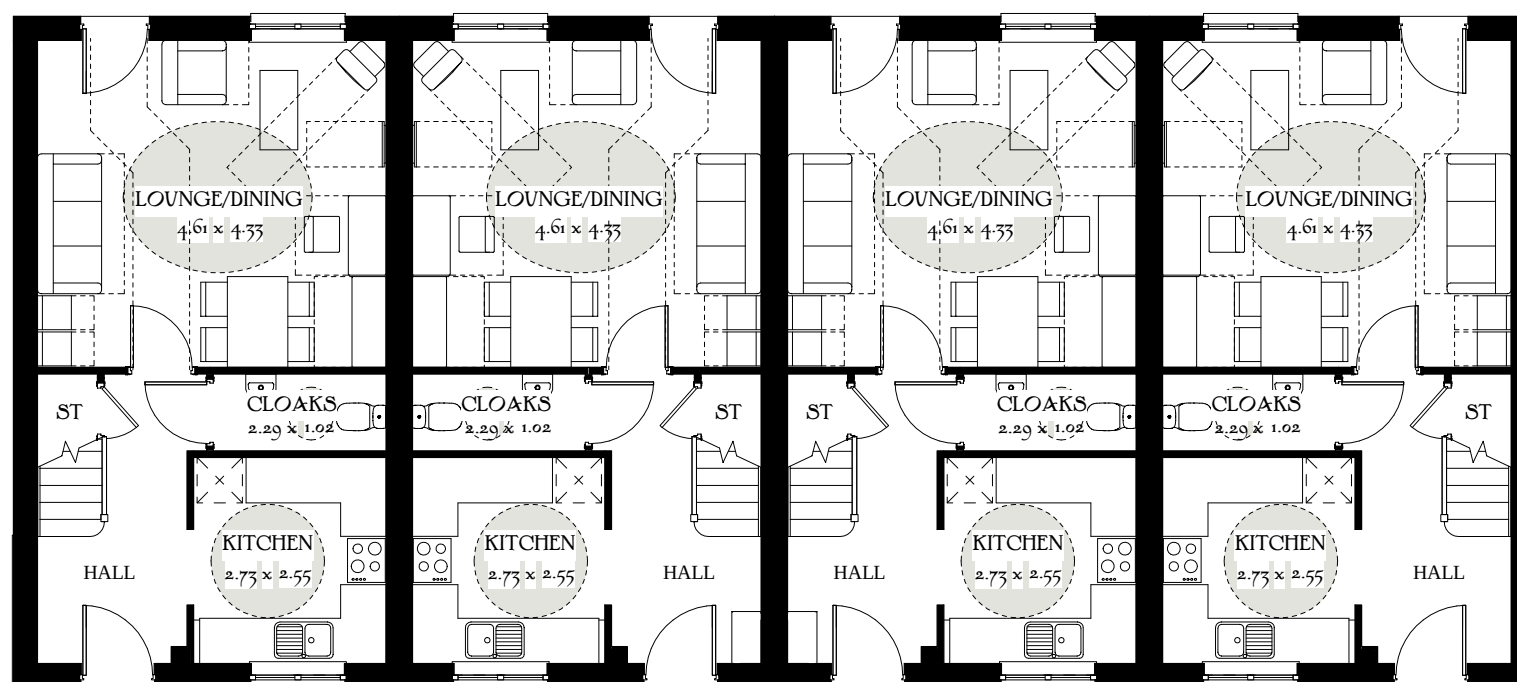

Ground Floor

Scale 1:100 @_A3
0m 1m 2m 3m 4m 5m

PLOTS: [40, 41H, 42, 43H]; [44, 45, 46H]; [85, 86H, 87, 88H]

NOTE: Refer to material plans for plot specific materials



Tavy (Four Block)

Heritage Collection F Series


Structural Finish 832 ft² 77.32 m²
Internal Finish 818 ft² 76.03 m²

Date: Sept 2019
EF_TT3_M.4


Copyright Pegasus Planning Group Ltd. Crown copyright. All rights reserved. Ordnance Survey Copyright Licence number 100042003. Promap Licence number 100020449. EmapSite Licence number 0100031472. Standard OS licence rights conditions apply. Pegasus accepts no liability for any use of this document other than for its original purpose, or by the original client, or following Pegasus' express agreement to such use. 01285 441717 www.pegasuspg.co.uk

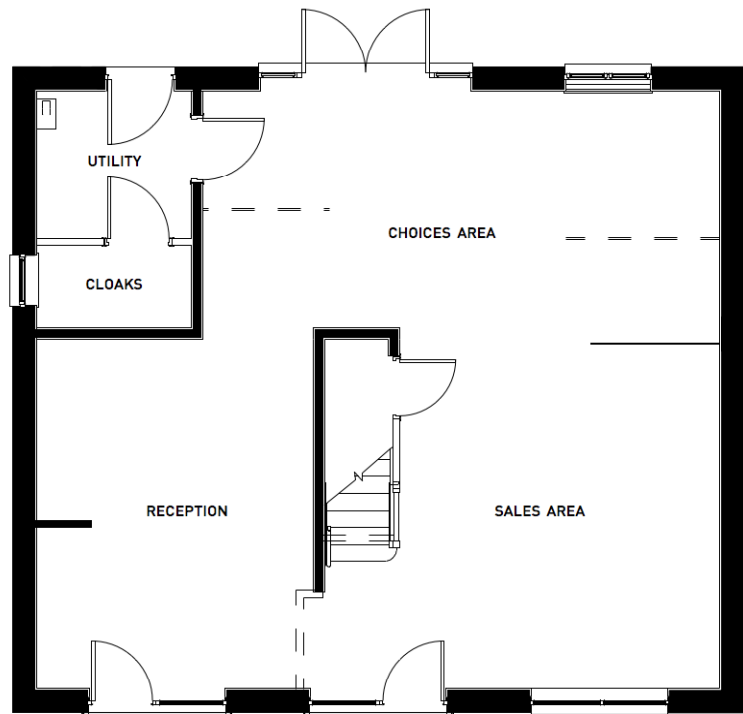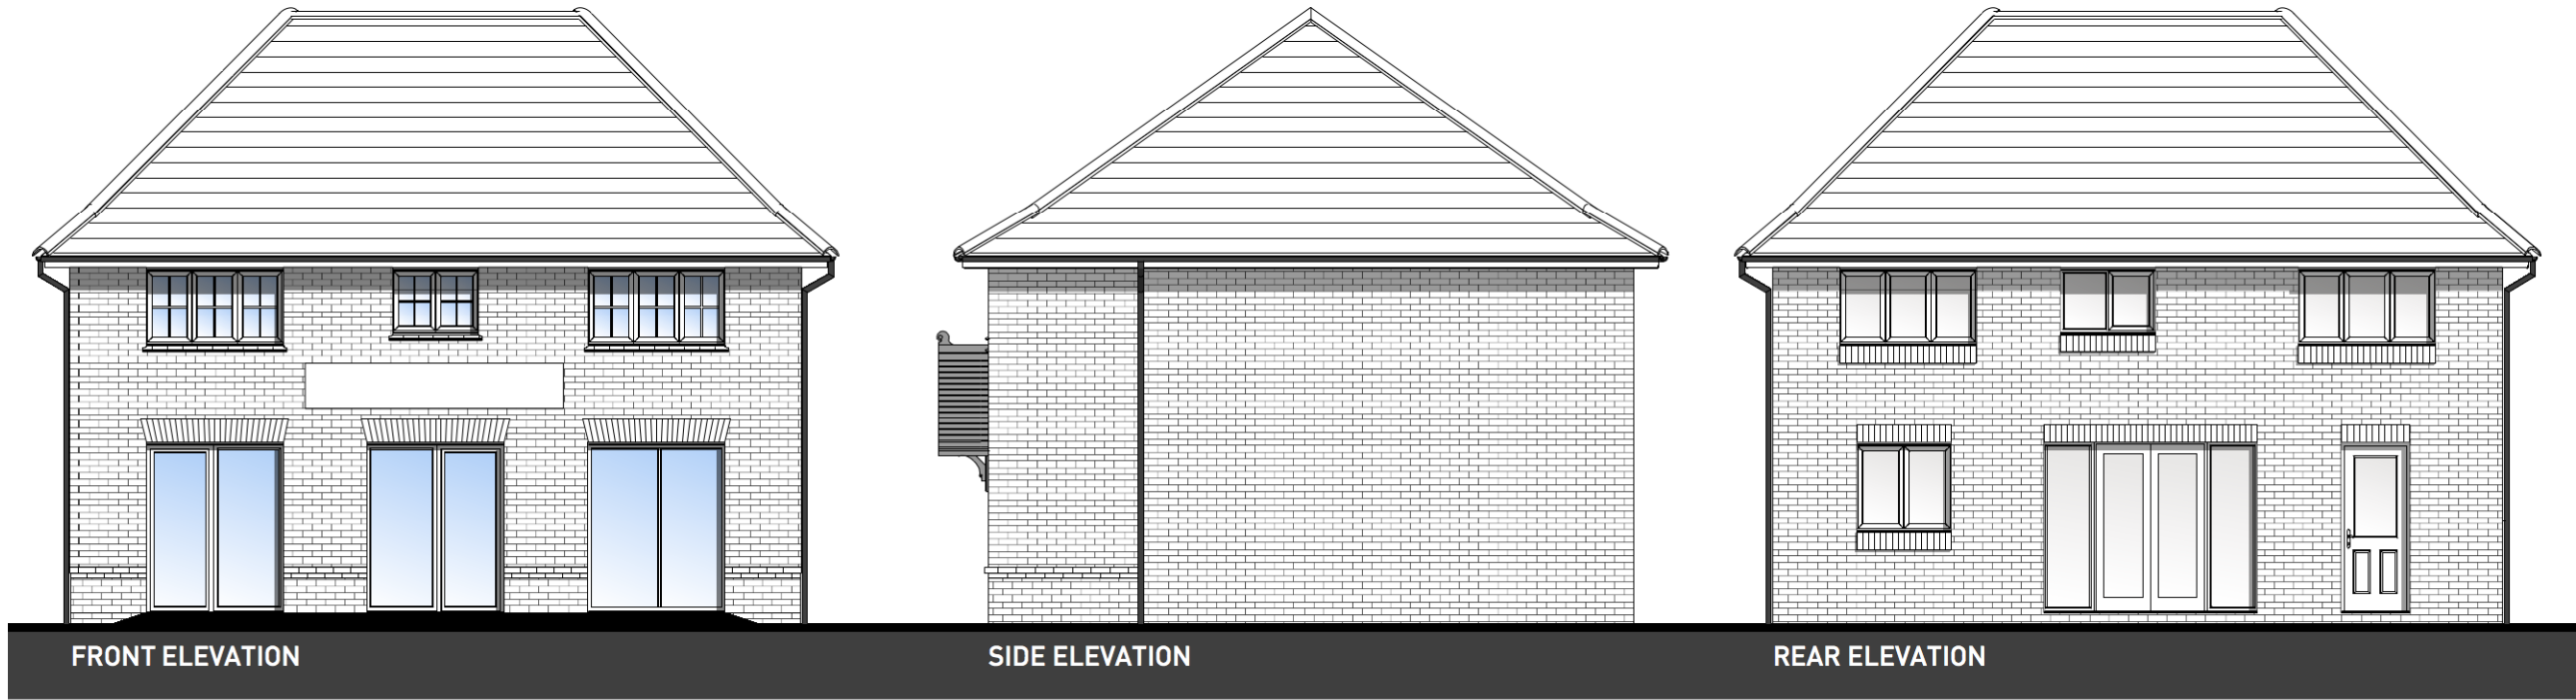

GROUND FLOOR PLAN

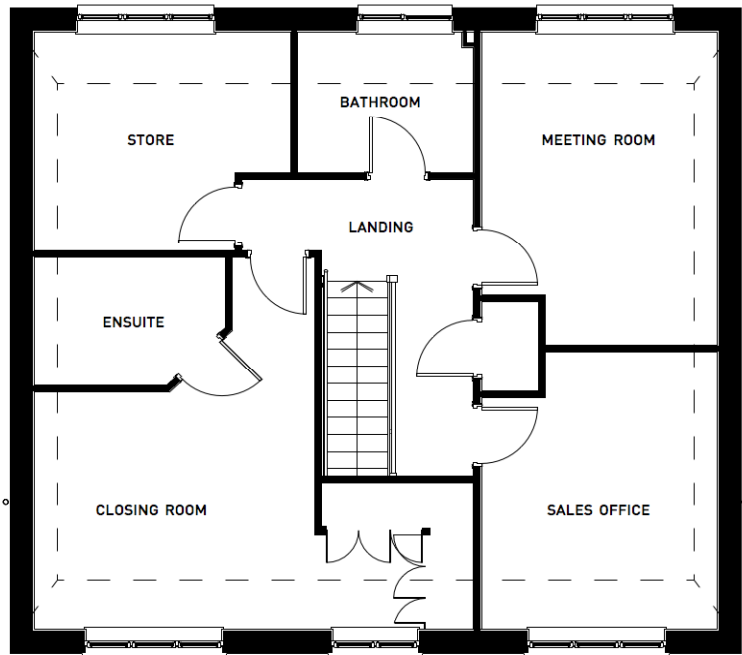

FIRST FLOOR PLAN

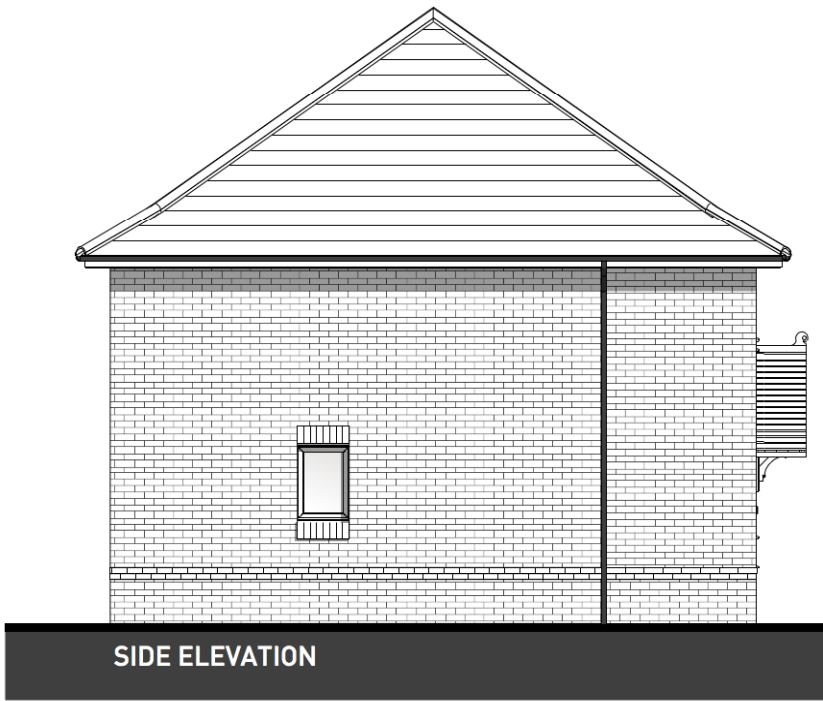

PLOTS: 2H
NOTE: Refer to material plans for plot specific materials

ANGEL'S NURSERY, BARNHAM - HARROGATE MSU ELEVATIONS AND FLOOR PLANS [BRICK]



Copyright Pegasus Planning Group Ltd. Crown copyright. All rights reserved. Ordnance Survey Copyright Licence number 100042003. Promap Licence number 100020449. Emap's Licence number 0100031672. Standard OS licence rights conditions apply. Pegasus accepts no liability for any use of this document other than for its original purpose, or by the original client, or following Pegasus' express agreement to such use. T 01285 641717 www.pegasuspg.co.uk



PLOTS: [34, 35, 36H, 37H]


NOTE: Refer to material plans for plot specific materials

ANGEL'S NURSERY, BARNHAM - BUXTON ELEVATIONS [BRICK]



PLANNING | DESIGN | ENVIRONMENT | ECONOMICS | WWW.PEGASUSGROUP.CO.UK | TEAM/DRAWN BY ES | APPROVED BY P.M: SL | DATE: 12/10/20 | SCALE: 1:100 @ A3 | DRWG: P19-0723_11 SHEET NO: 01 REV: D | CLIENT: REDROW HOMES |

Copyright Pegasus Planning Group Ltd. Crown copyright. All rights reserved. Ordnance Survey Copyright Licence number 100042003. Promap Licence number 100020449. EnsisSite Licence number 0100031473. Standard OS licence rights conditions apply. Pegasus accepts no liability for any use of this document other than for its original purpose, or by the original client, or following Pegasus' express agreement to such use. T 01285 441717 www.pegasuspg.co.uk

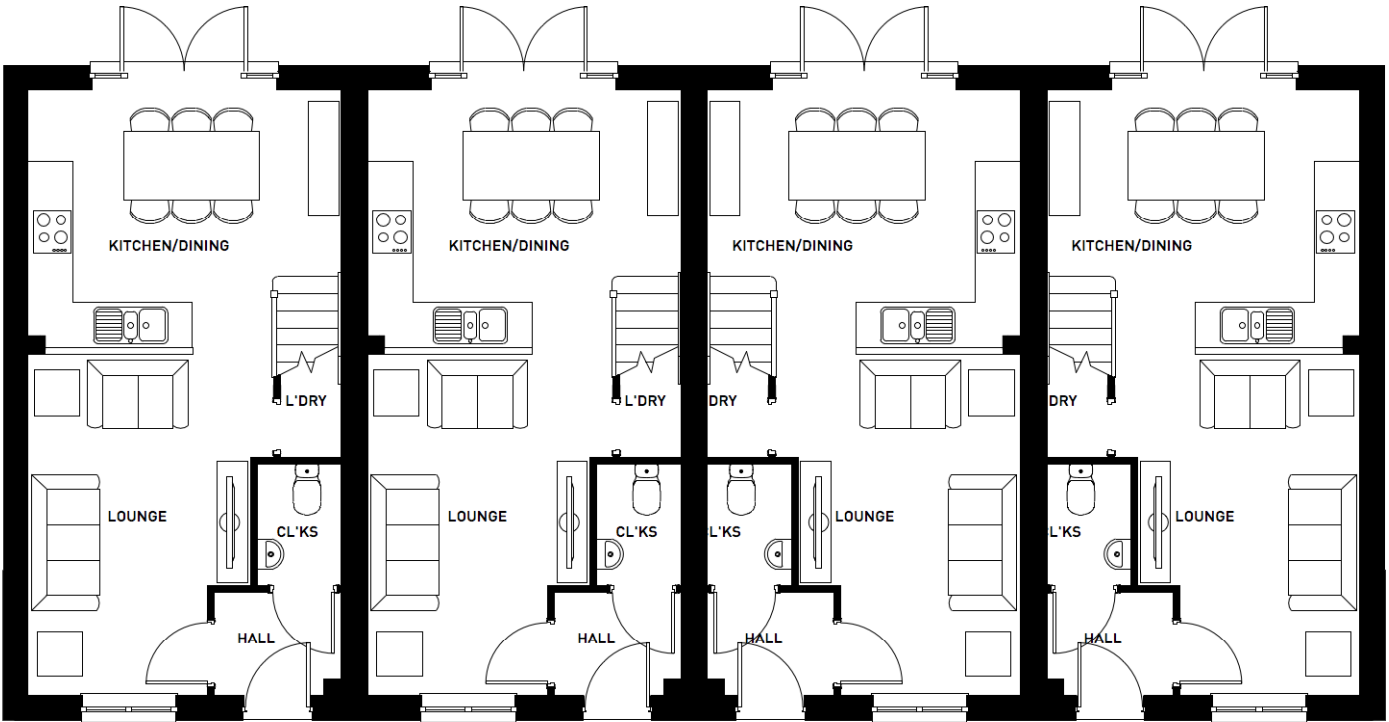

GROUND FLOOR PLAN



FIRST FLOOR PLAN



PLOTS: [34, 35, 36H, 37H]

NOTE: Refer to material plans for plot specific materials

ANGEL'S NURSERY, BARNHAM - BUXTON FLOOR PLANS



Copyright Pegasus Planning Group Ltd. Crown copyright. All rights reserved. Ordnance Survey Copyright Licence number 100042893. Pegasus accepts no liability for any use of this document other than for its original purpose, or by the original client, or following Pegasus express agreement to such use. T 01285 441717 www.pegasusgroup.co.uk



1:100 Scale
0 1 3 5m

PLOTS: [24-32]

NOTE: Refer to material plans for plot specific materials

ANGEL'S NURSERY, BARNHAM - 2 BED APARTMENTS FRONT ELEVATION AH [BRICK]

PLANNING | DESIGN | ENVIRONMENT | ECONOMICS | WWW.PEGASUSGROUP.CO.UK | TEAM/DRAWN BY ES/SR | APPROVED BY P.M: SL | DATE: 28/10/20 | SCALE: 1:100 @ A3 | DRWG: P19-0723_11 | SHEET NO: 18 REV: D | CLIENT: REDROW HOMES |



Copyright Pegasus Planning Group Ltd. Crown copyright. All rights reserved. Ordnance Survey Copyright Licence number 100042893. Pegasus accepts no liability for any use of this document other than for its original purpose, or by the original client, or following Pegasus express agreement to such use. T 0285 441717 www.pegasusgroup.co.uk



SIDE ELEVATION

FLAT C

FLAT A



PLOTS: [24-32]

NOTE: Refer to material plans for plot specific materials

ANGEL'S NURSERY, BARNHAM - 2 BED APARTMENTS SIDE ELEVATION AH [BRICK]

PLANNING | DESIGN | ENVIRONMENT | ECONOMICS | WWW.PEGASUSGROUP.CO.UK | TEAM/DRAWN BY ES/SR | APPROVED BY P.M: SL | DATE: 28/10/20 | SCALE: 1:100 @ A3 | DRWG: P19-0723_11 SHEET NO: 19 REV: D | CLIENT: REDROW HOMES |



Copyright Pegasus Planning Group Ltd. Crown copyright. All rights reserved. Ordnance Survey Copyright Licence number 100042893. Pegasus accepts no liability for any use of this document other than for its original purpose, or by the original client, or following Pegasus express agreement to such use. 1000051673 Standard OS licence rights conditions apply. Pegasus 01285 441717 www.pegasusgroup.co.uk



LOTS: [24-32]

NOTE: Refer to material plans for plot specific materials

ANGEL'S NURSERY, BARNHAM - 2 BED APARTMENTS REAR ELEVATION AH [BRICK]

PLANNING | DESIGN | ENVIRONMENT | ECONOMICS | WWW.PEGASUSGROUP.CO.UK | TEAM/DRAWN BY ES/SR | APPROVED BY P.M: SL | DATE: 28/10/20 | SCALE: 1:100 @ A3 | DRWG: P19-0723_11 SHEET NO: 20 REV: D | CLIENT: REDROW HOMES |



Copyright Pegasus Planning Group Ltd. Crown copyright. All rights reserved. Ordnance Survey Copyright Licence number 100042893. Pegasus Licence number 100020429. Pegasus Licence number 1000031673. Standard OS licence rights conditions apply. Pegasus accepts no liability for any use of this document other than for its original purpose, or by the original client, or following Pegasus express agreement to such use. T 01285 441717 www.pegasusgroup.co.uk




LOTS: [24-32]

NOTE: Refer to material plans for plot specific materials

ANGEL'S NURSERY, BARNHAM - 2 BED APARTMENTS SIDE ELEVATION AH [BRICK]

PLANNING | DESIGN | ENVIRONMENT | ECONOMICS | WWW.PEGASUSGROUP.CO.UK | TEAM/DRAWN BY ES/SR | APPROVED BY P.M: SL | DATE: 28/10/20 | SCALE: 1:100 @ A3 | DRWG: P19-0723_11 | SHEET NO: 21 | REV: D | CLIENT: REDROW HOMES |



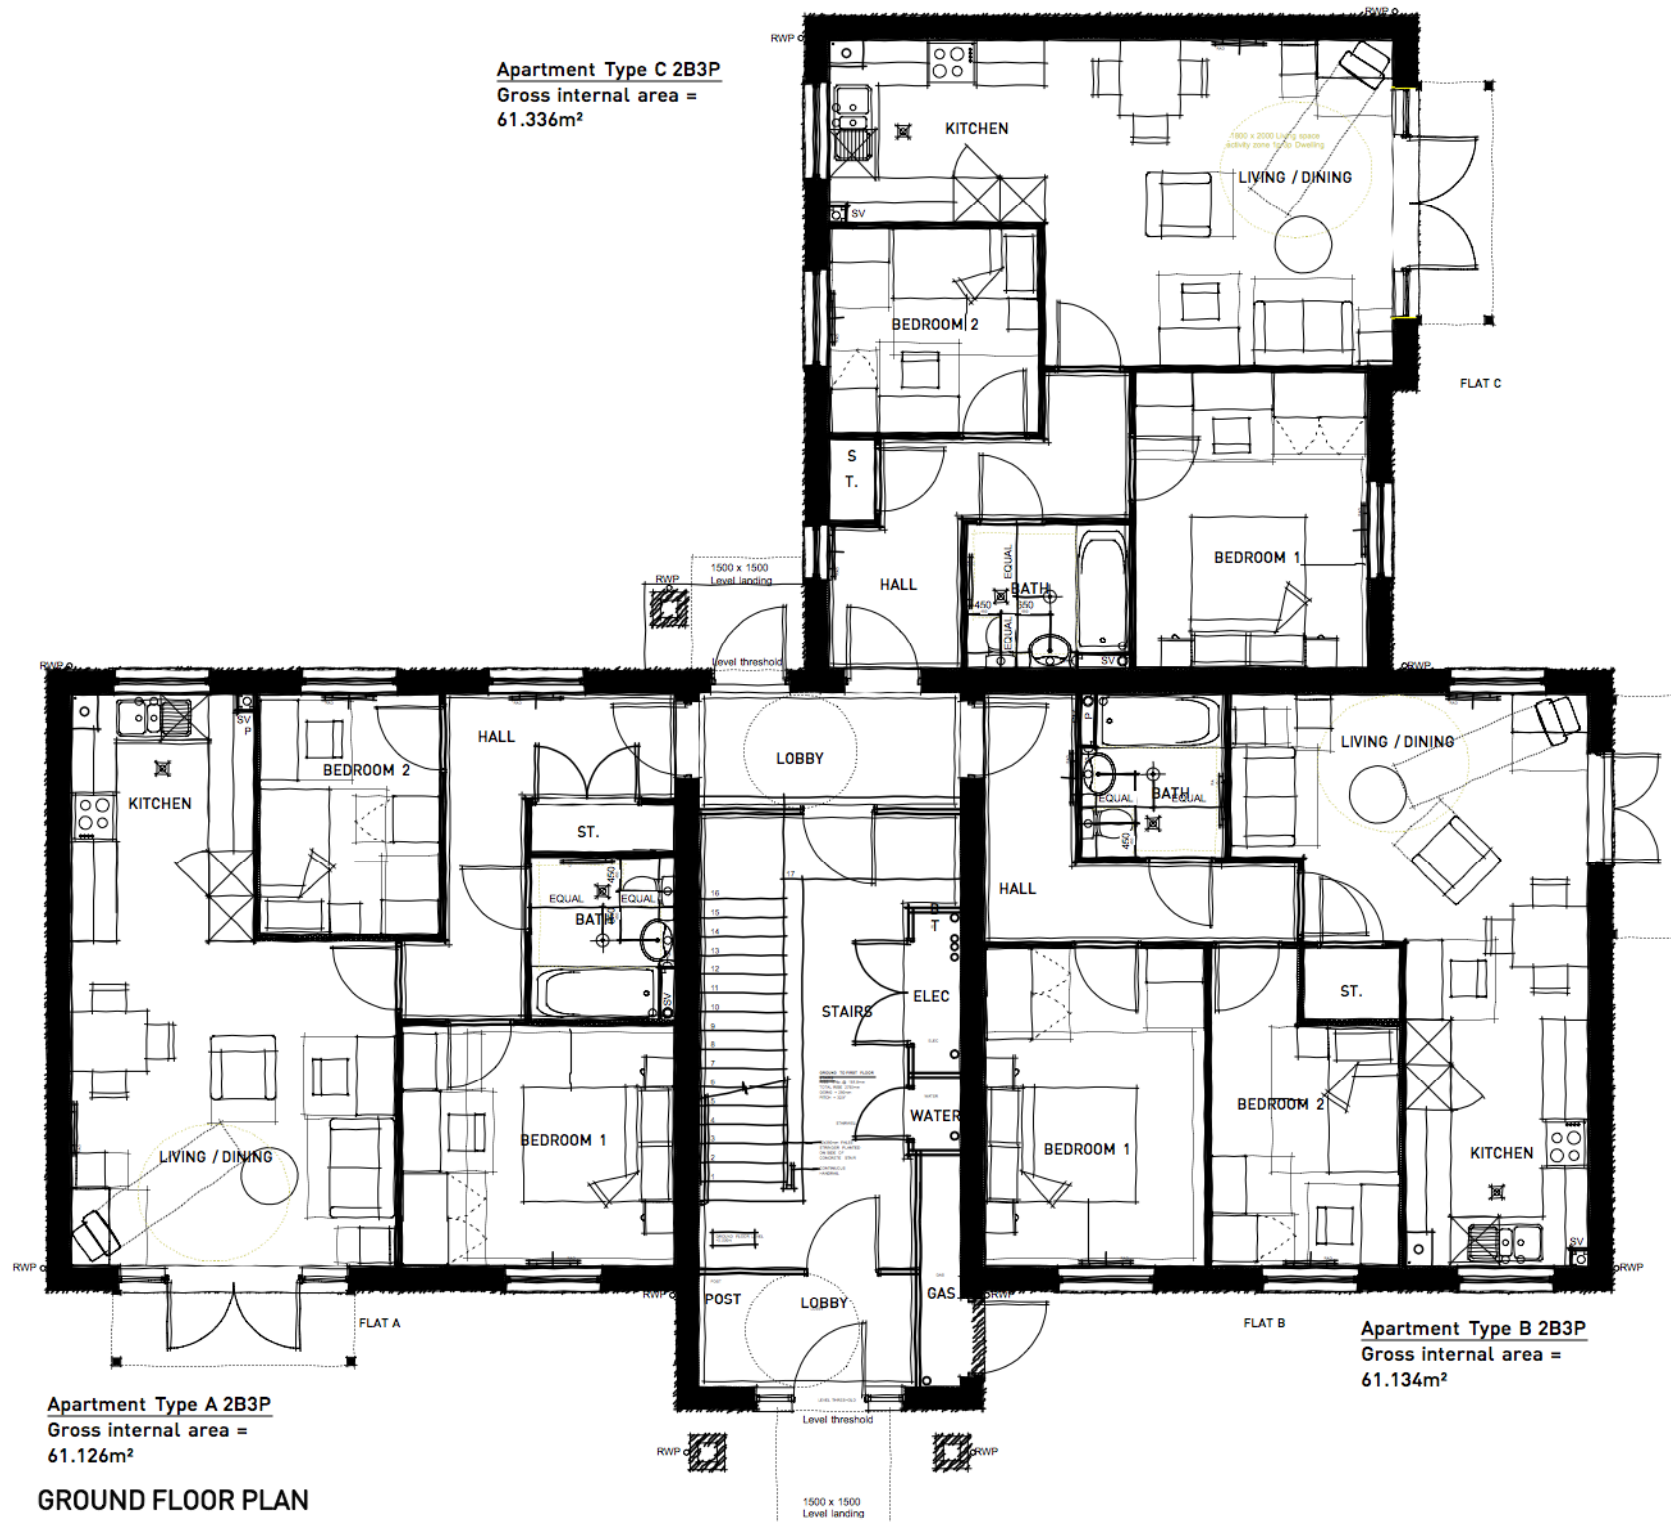


PLOTS: [24-32]

NOTE: Refer to material plans for plot specific materials

ANGEL'S NURSERY, BARNHAM - 2 BED APARTMENTS GROUND FLOOR PLAN AH




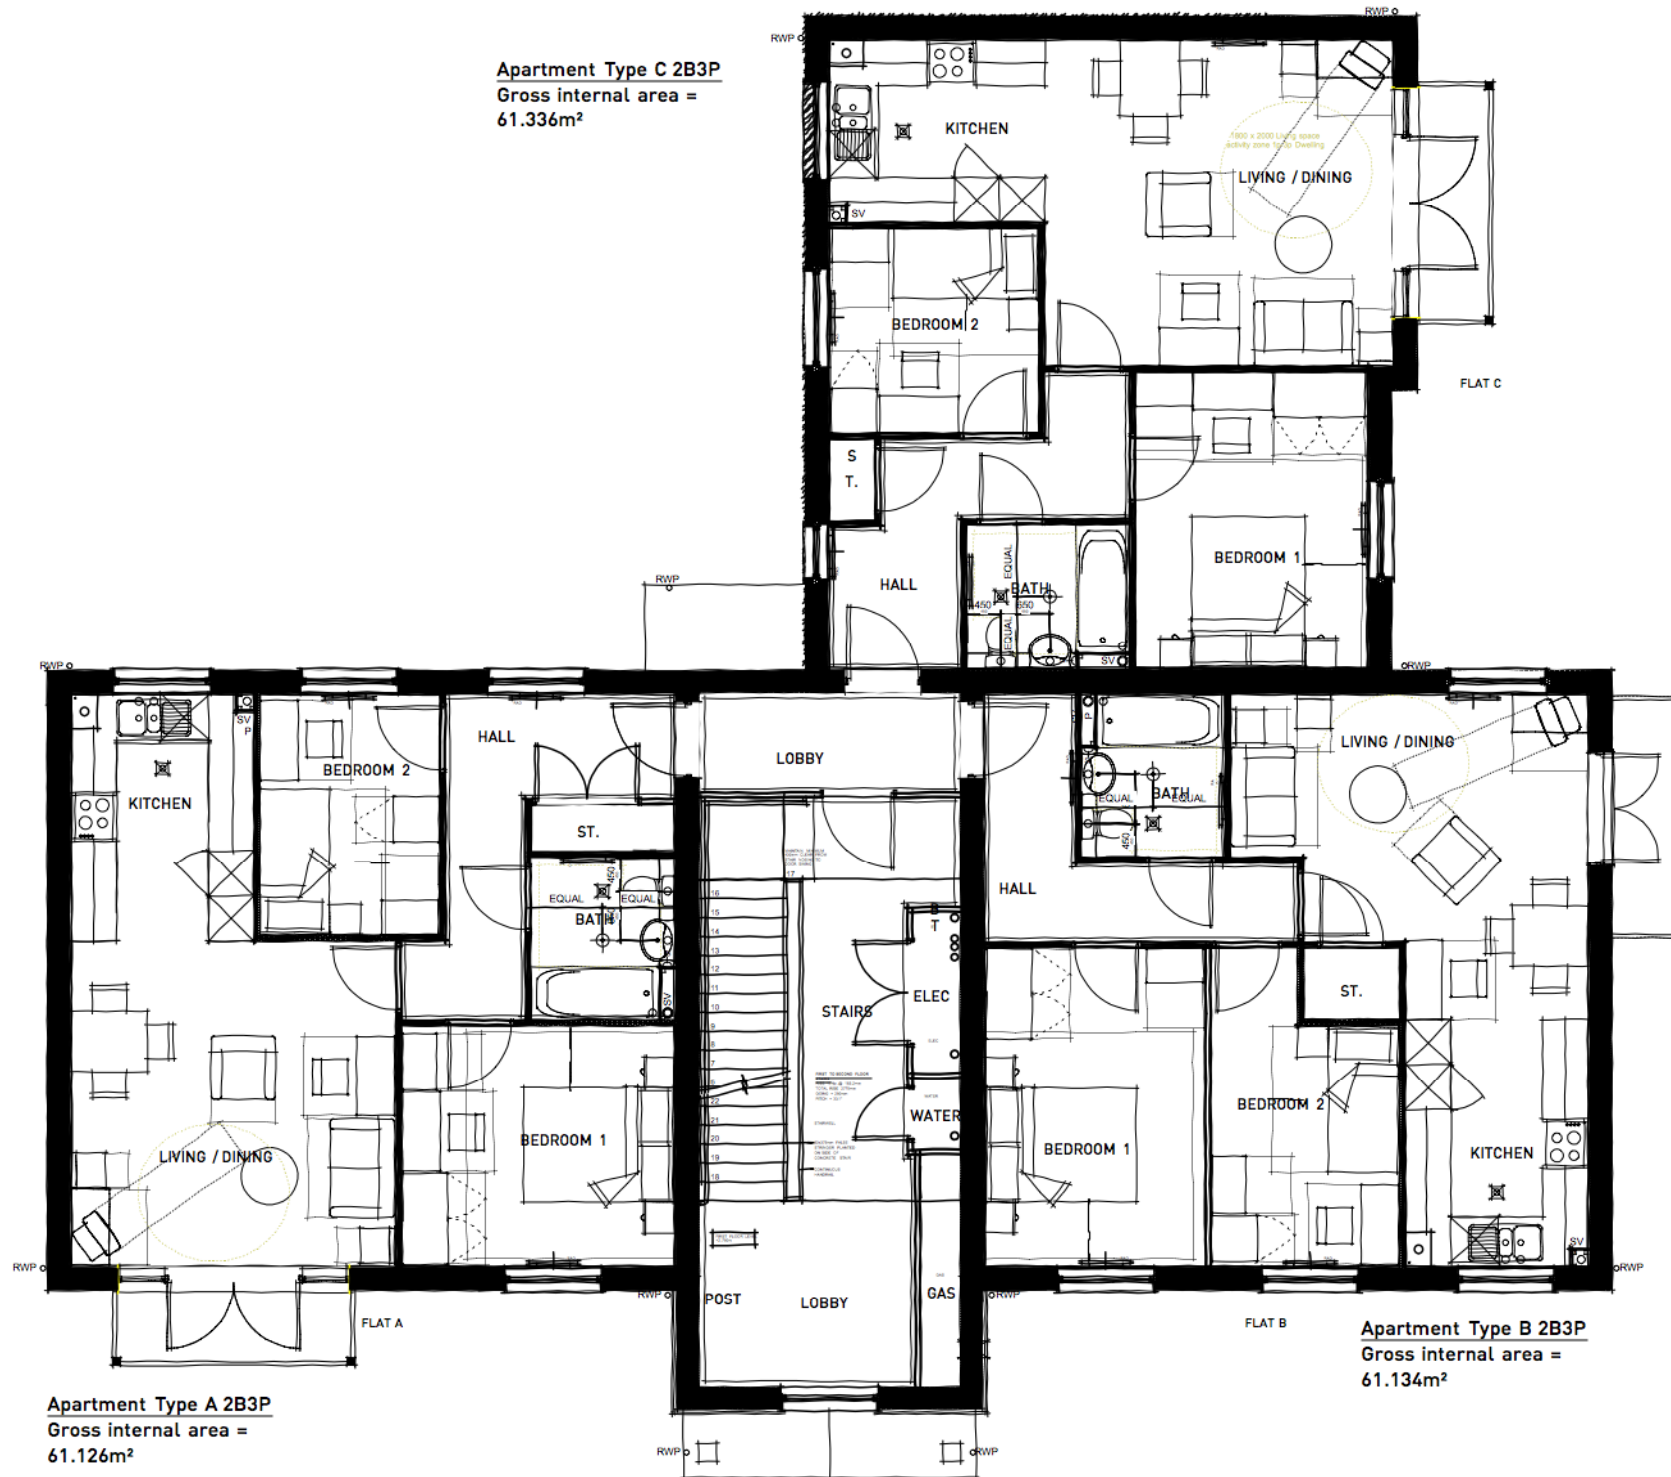

PLOTS: [24-32]

NOTE: Refer to material plans for plot specific materials

ANGEL'S NURSERY, BARNHAM - 2 BED APARTMENTS FIRST FLOOR PLAN AH

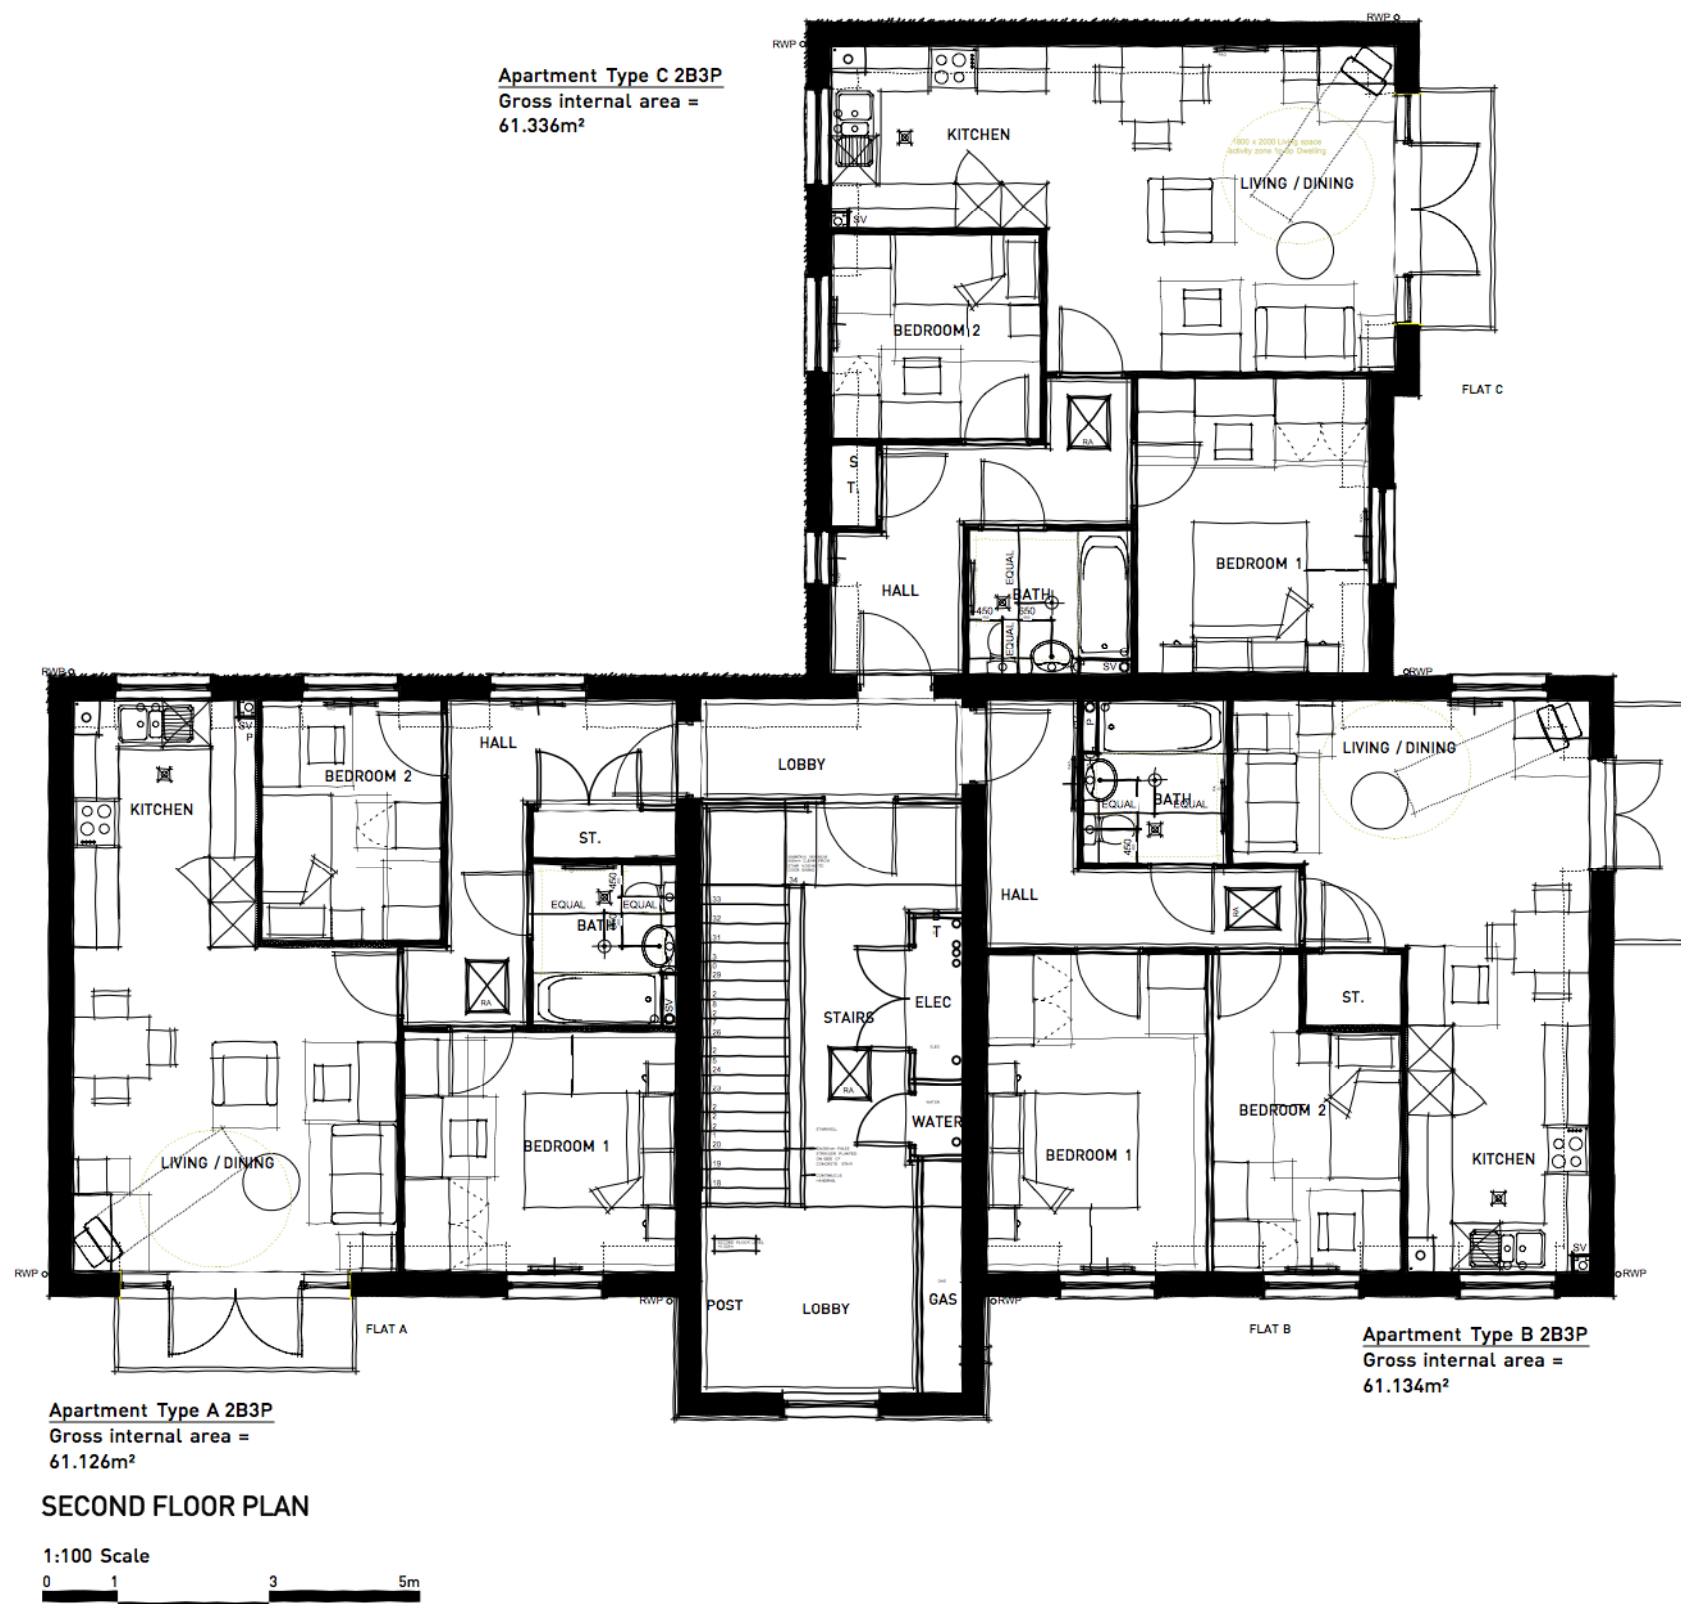

PLOTS: [24-32]

NOTE: Refer to material plans for plot specific materials

ANGEL'S NURSERY, BARNHAM - 2 BED APARTMENTS SECOND FLOOR PLAN AH



Copyright Pegasus Planning Group Ltd. Crown copyright. All rights reserved. Ordnance Survey Copyright Licence number 100029053. Pegasus accepts no liability for any use of this document other than for its original purpose, or by the original client, or following Pegasus express agreement to such use. 101255 441717 www.pegasusgroup.co.uk




FRONT ELEVATION



SIDE ELEVATION



REAR ELEVATION

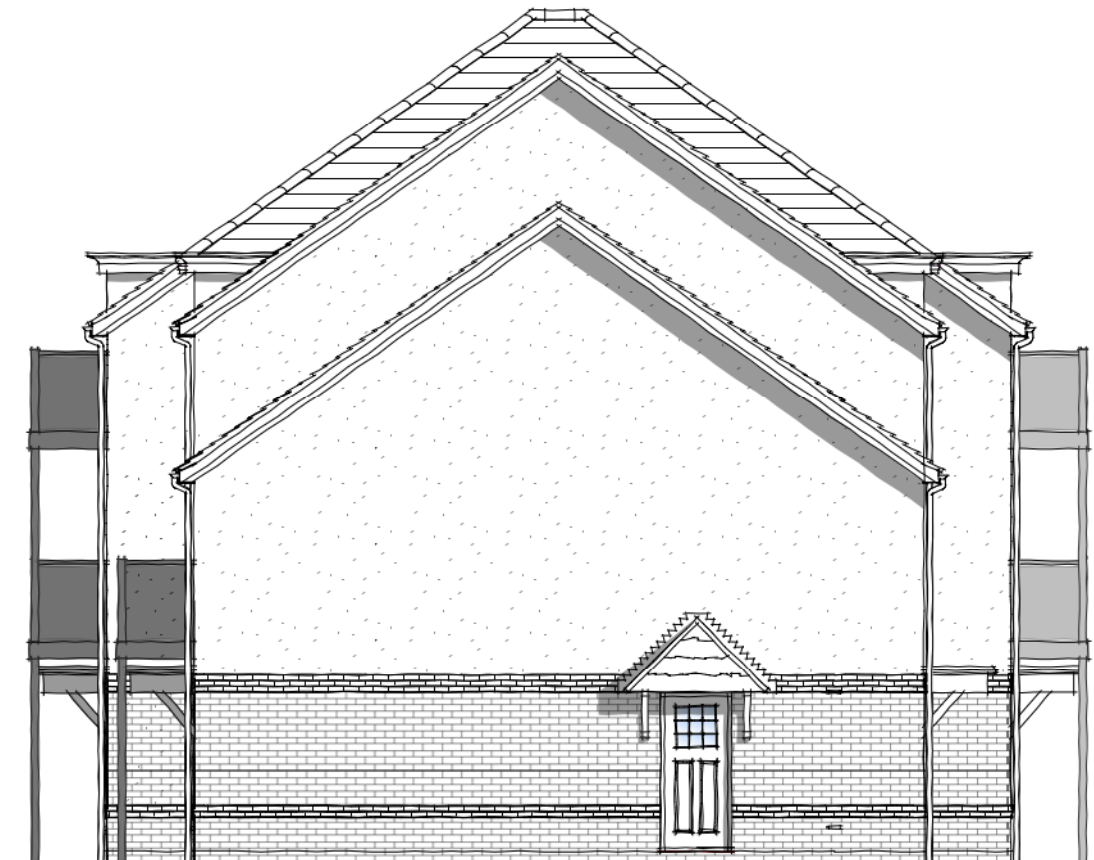

SIDE ELEVATION



PLOTS: [16-23]


NOTE: Refer to material plans for plot specific materials

ANGEL'S NURSERY, BARNHAM - 1 BED APARTMENTS ELEVATIONS AH [BRICK]


PLANNING | DESIGN | ENVIRONMENT | ECONOMICS | WWW.PEGASUSGROUP.CO.UK | TEAM/DRAWN BY ES/SR | APPROVED BY P.M: SL | DATE: 28/10/20 | SCALE: 1:100 @ A3 | DRWG: P19-0723_11 SHEET NO: 25 REV: C | CLIENT: REDROW HOMES |



Copyright Pegasus Planning Group Ltd. Crown copyright. All rights reserved. Ordnance Survey Copyright Licence number 1000420903. Pegasus accepts no liability for any use of this document other than for its original purpose, or by the original client, or following Pegasus express agreement to such use. 10/2015 14/17/17 www.pegasusgroup.co.uk

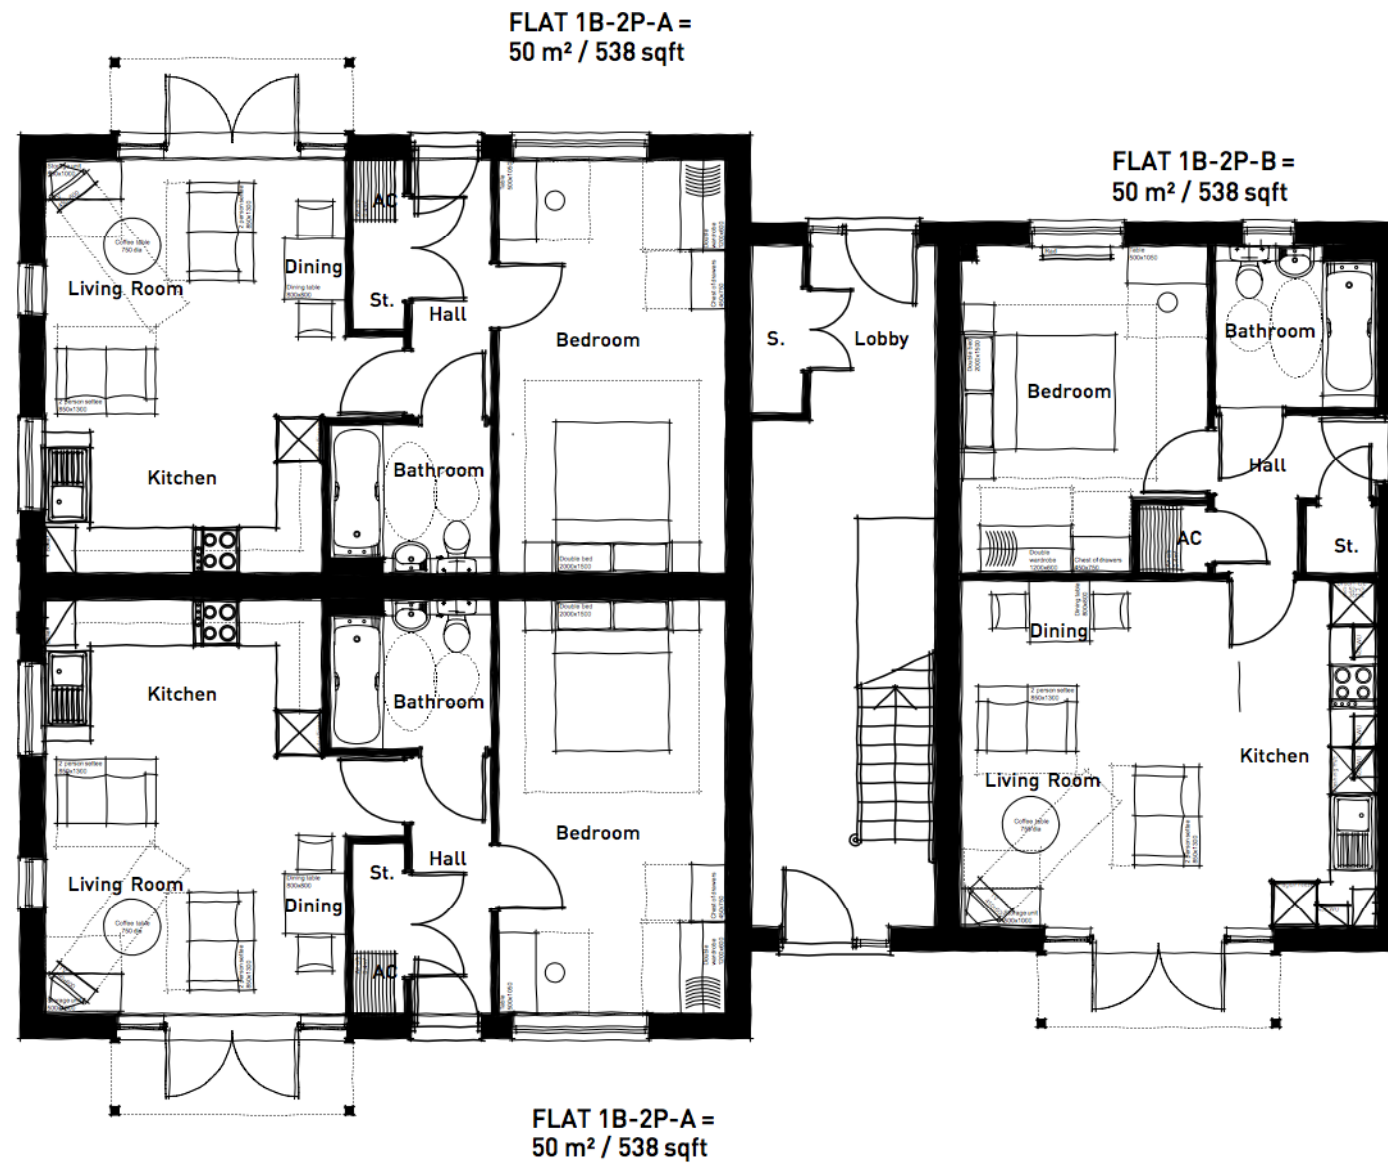

GROUND FLOOR PLAN

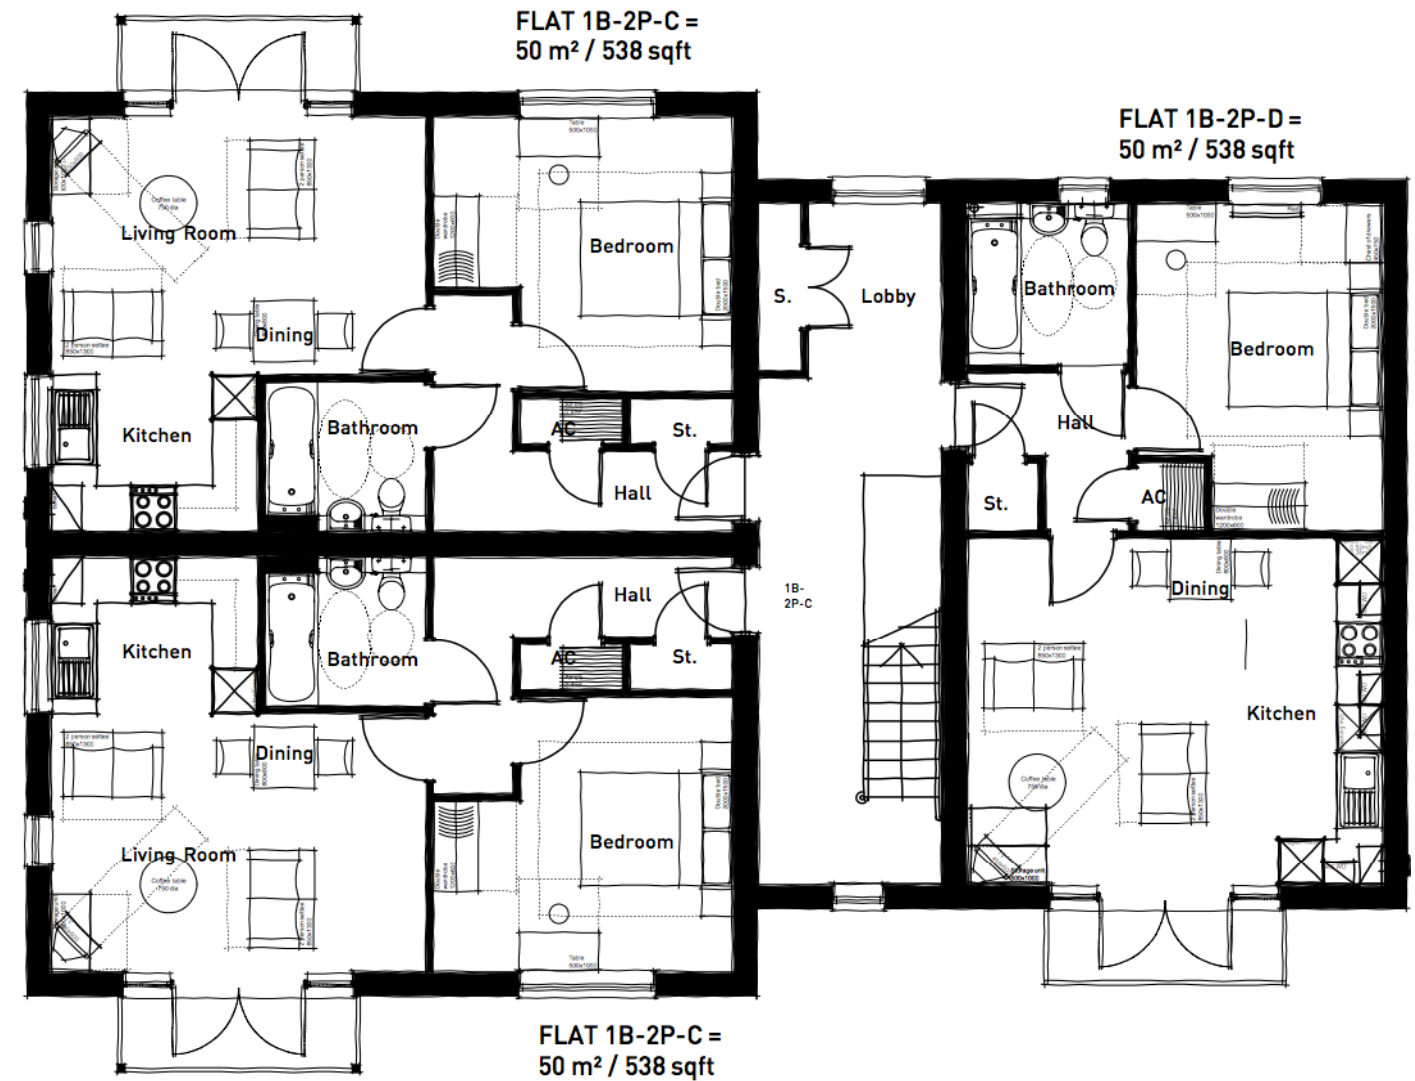


FIRST FLOOR PLAN

PLOTS: [16-23]

NOTE: Refer to material plans for plot specific materials

ANGEL'S NURSERY, BARNHAM - 1 BED APARTMENTS GROUND & FIRST FLOOR PLANS AH



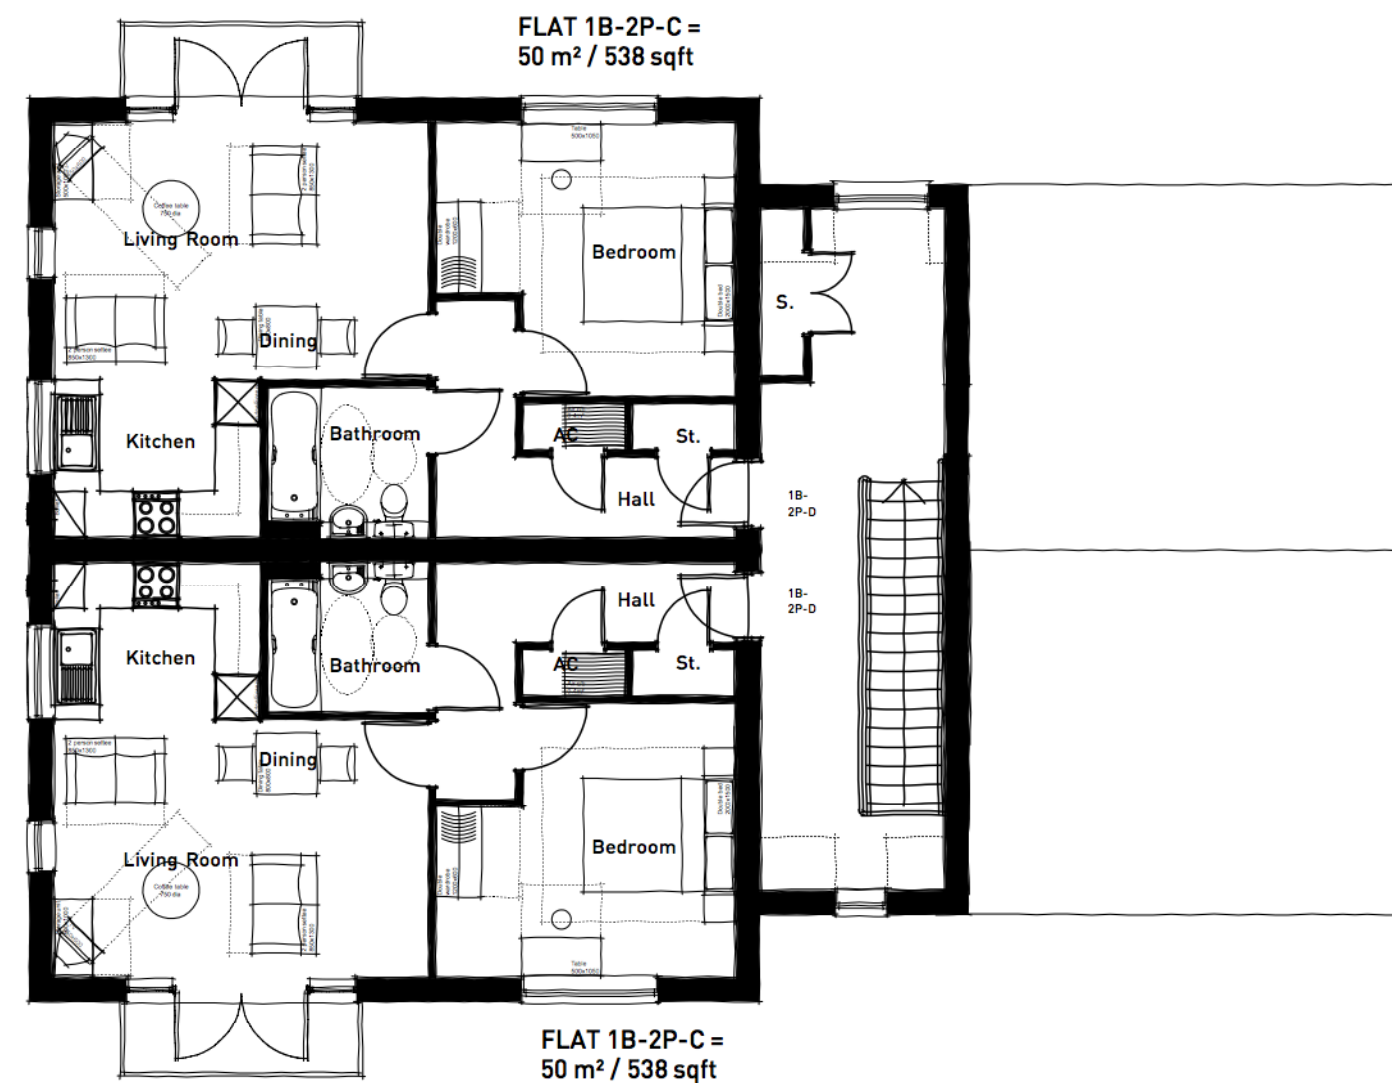

SECOND FLOOR PLAN




PLOTS: [16-23]


NOTE: Refer to material plans for plot specific materials

ANGEL'S NURSERY, BARNHAM - 1 BED APARTMENTS SECOND FLOOR PLAN AH




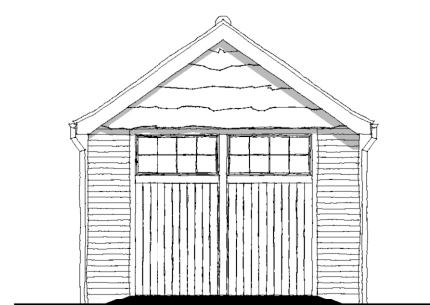


Front Elevation

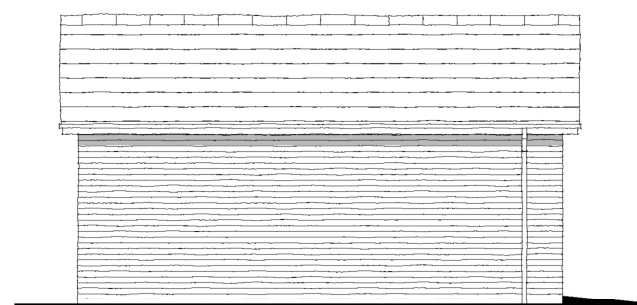


Side Elevation

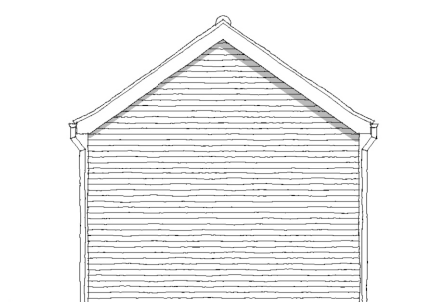


Rear Elevation

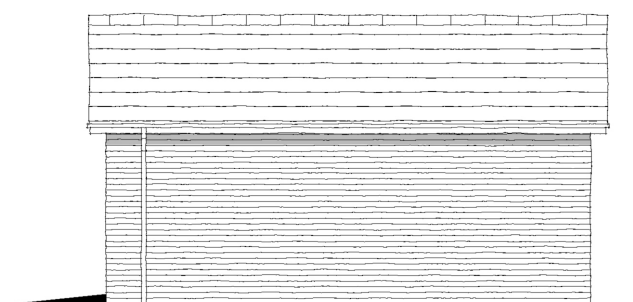

Side Elevation

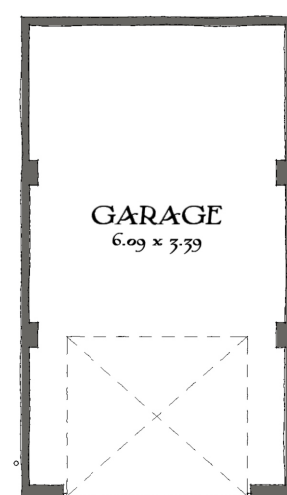

Ground Floor

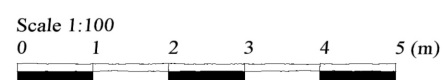

Garage
SGS_002
Heritage Collection
"2017 Edition"

EF Series Brick (B1)
220sqft 20.45m²
DATE: April 2018
REV: -


EF_GAR_SGS2

Drawing scale 1:100 @ A3







Front Elevation

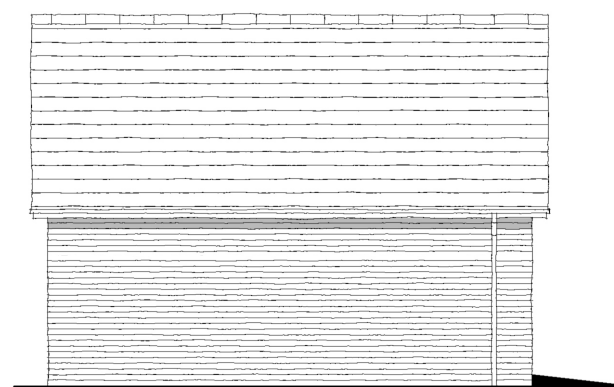


Side Elevation

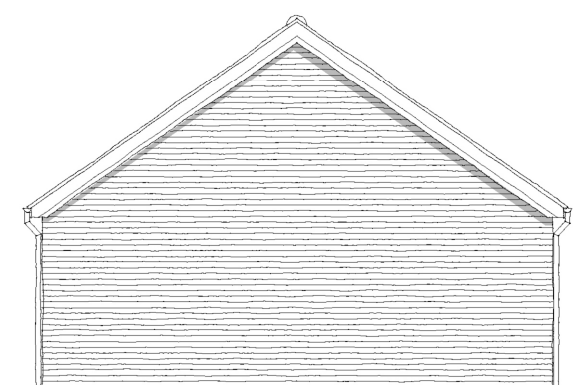

Rear Elevation

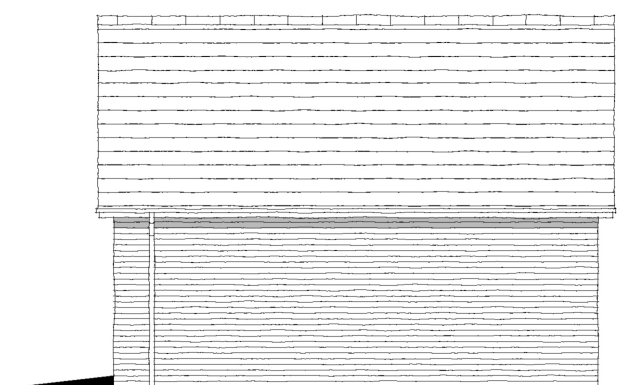

Side Elevation

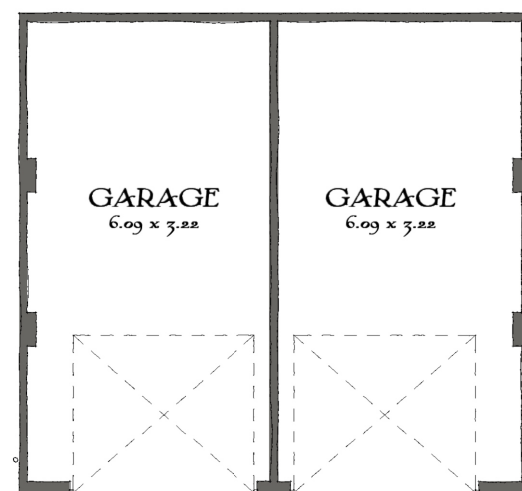

Ground Floor


Garage
DGT_004
Heritage Collection
"2017 Edition"

EF Series Brick (B1)
210sqft(x2) 19.48m²(x2)
DATE: April 2018
REV: -

EF_GAR_DGT4

Drawing scale 1:100 @ A3



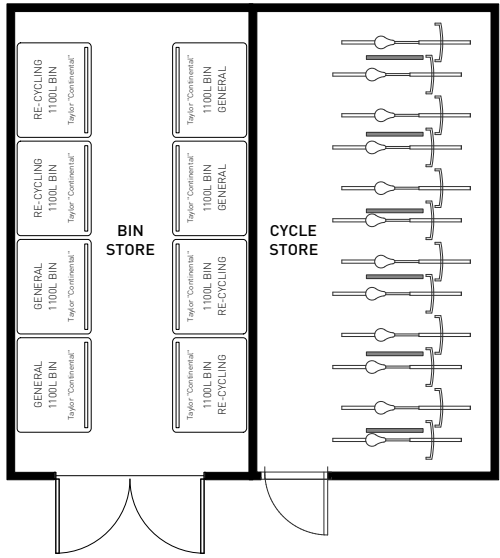

CYCLE AND BIN STORES FLOOR PLAN



PLOTS: [16-23], [24-32]

NOTE: Refer to material plans for plot specific materials

ANGEL'S NURSERY, BARNHAM - CYCLE AND BIN STORE ELEVATIONS AND FLOOR PLAN

www.pegasusgroup.co.uk



DESIGN



ENVIRONMENT



PLANNING



ECONOMICS



HERITAGE

Pegasus Group
Pegasus House
Querns Business Centre
Whitworth Road
Cirencester
Glos
GL7 1RT

Telephone: 01285 641717

COPYRIGHT The contents of this document must not be copied or reproduced
in whole or in part without the written consent of Pegasus Planning Group.

Crown copyright. All rights reserved, Licence number 100042093.