


BLOCK PLAN 8 COLLINS CLOSE EASTERGATE

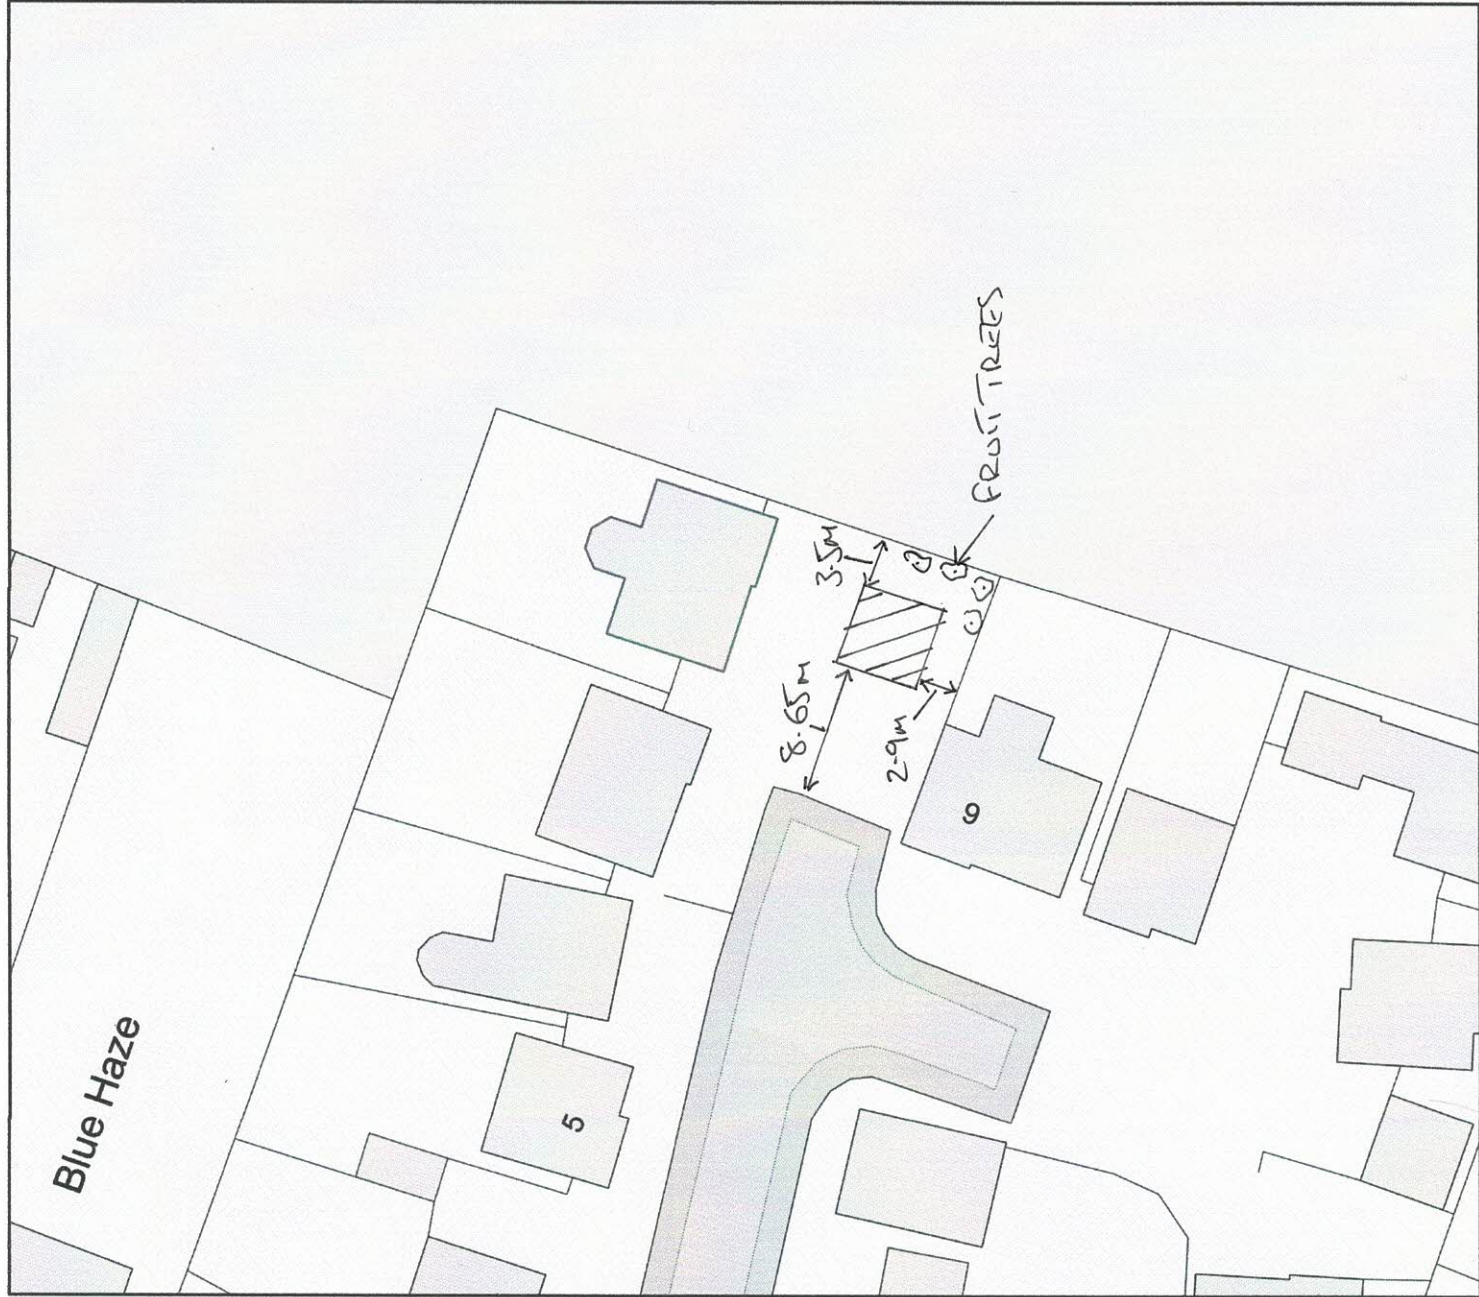


Plan Produced for: Mr. Turner

Date Produced: 08 Feb 2021

Plan Reference Number: TQRQM21039164549627

Scale: 1:500 @ A4

LOCATION PLAN 8 COLLINS CLOSE EASTERGATE

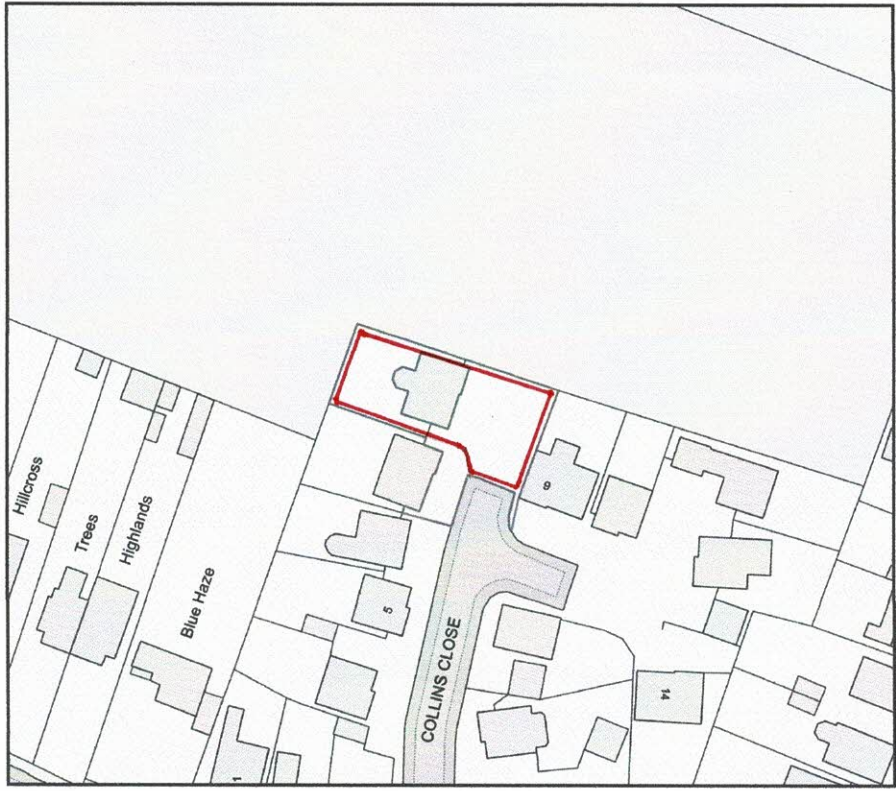

Plan Produced for: Mr. Turner

Date Produced: 08 Feb 2021

Plan Reference Number: TQRQM21039164026396

Scale: 1:1250 @ A4