



from
**Southern
Water**

Planning and Development Services
Arun District Council
Arun Civic Centre
Maltravers Road
Littlehampton
West Sussex
BN17 5LF

Your ref
BN/85/19/DOC

Our ref
PLAN-032752

Date
28/04/2020

Dear Sir/Madam,

Proposal: Approval of details reserved by condition imposed under ref BN/32/15/OUT relating to Condition Nos 6 - proposed surface water drainage, 7 - discharge of any flows to watercourses, 8 - SUDs system, 9 - future access & maintenance of any watercourse or culvert, 10 - surface water drainage, 11 - rising main & foul sewer and 15 - foul drainage system..

Site: BN/85/19/DOC: - Land Rear of Lillies, Yapton Road, Barnham, PO22 0AY.

Thank you for your letter dated 24/04/2020.

Southern Water would have no objections to discharge condition 11 and 15 relating to rising main & foul sewer.

No discharge of foul sewerage from the site shall be discharged into the public system until offsite drainage works to provide sufficient capacity within foul network to cope with additional sewerage flows are complete. Southern Water is currently in process of designing and planning delivery of offsite sewerage network reinforcements. As previously advised Southern Water seeks to limit the timescales to a maximum of 24 months from a firm commitment of the development.

The Council's Building Control officers/technical staff and the Environment Agency should be consulted regarding condition 06, 07, 08 and 09 for surface water disposal.

If the applicant wishes to offer drainage for adoption, the assessment of this proposals should be carried out by Southern Water on applicants request under Section 104 of the Water Industry Act 1991 before implementing on the site.


For any queries please contact us at [REDACTED]

Yours faithfully,

[REDACTED]

Joff Edevane
Growth Planning Lead
Business Channels

SOUTHERN WATER

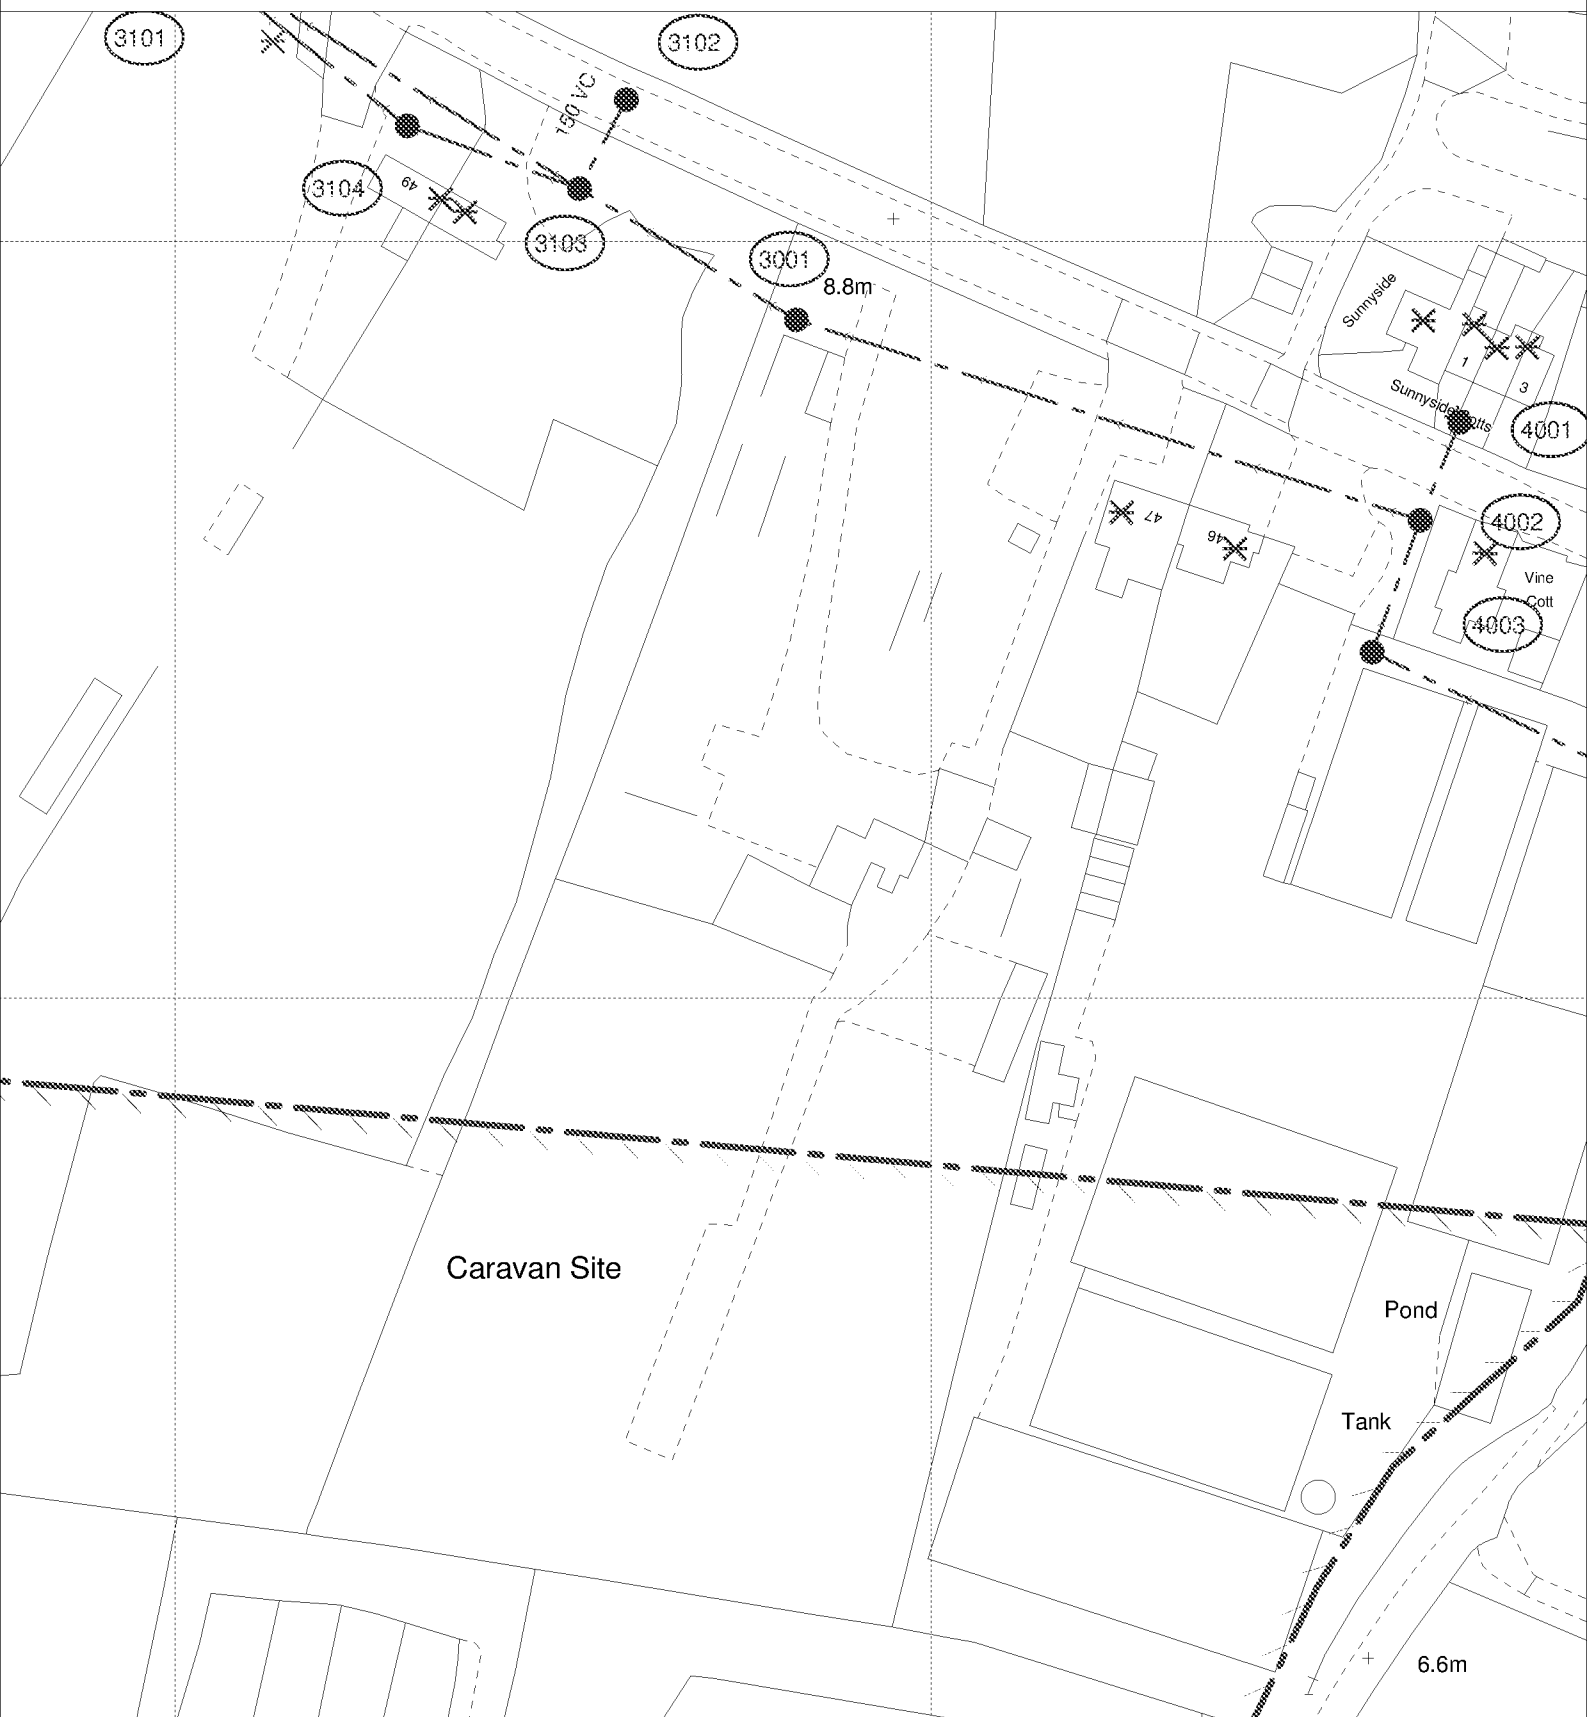

The positions of pipes shown on this plan are believed to be correct, but Southern Water Services Ltd accept no responsibility in the event of inaccuracy. The actual positions should be determined on site.

Based upon Ordnance Survey Digital Data with the permission of the controller of H.M.S.O. Crown Copyright Reserved Licence No. WU 298530

O.S. REF: SU9604SW

Scale: 1:1000

Screen Print

WARNING: BAC pipes are constructed of Bonded Asbestos Cement

WARNING: Unknown (UNK) materials may include Bonded Asbestos Cement

ARUN DISTRICT COUNCIL BN/85/19/DOC



Printed By: ganesas

Date: 28-3-2018

Southern Water MapGuide Browser

Requested By: