
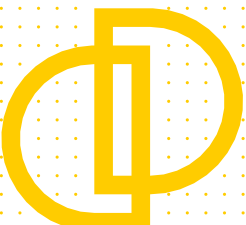


5  
4  
3  
2  
1  
0

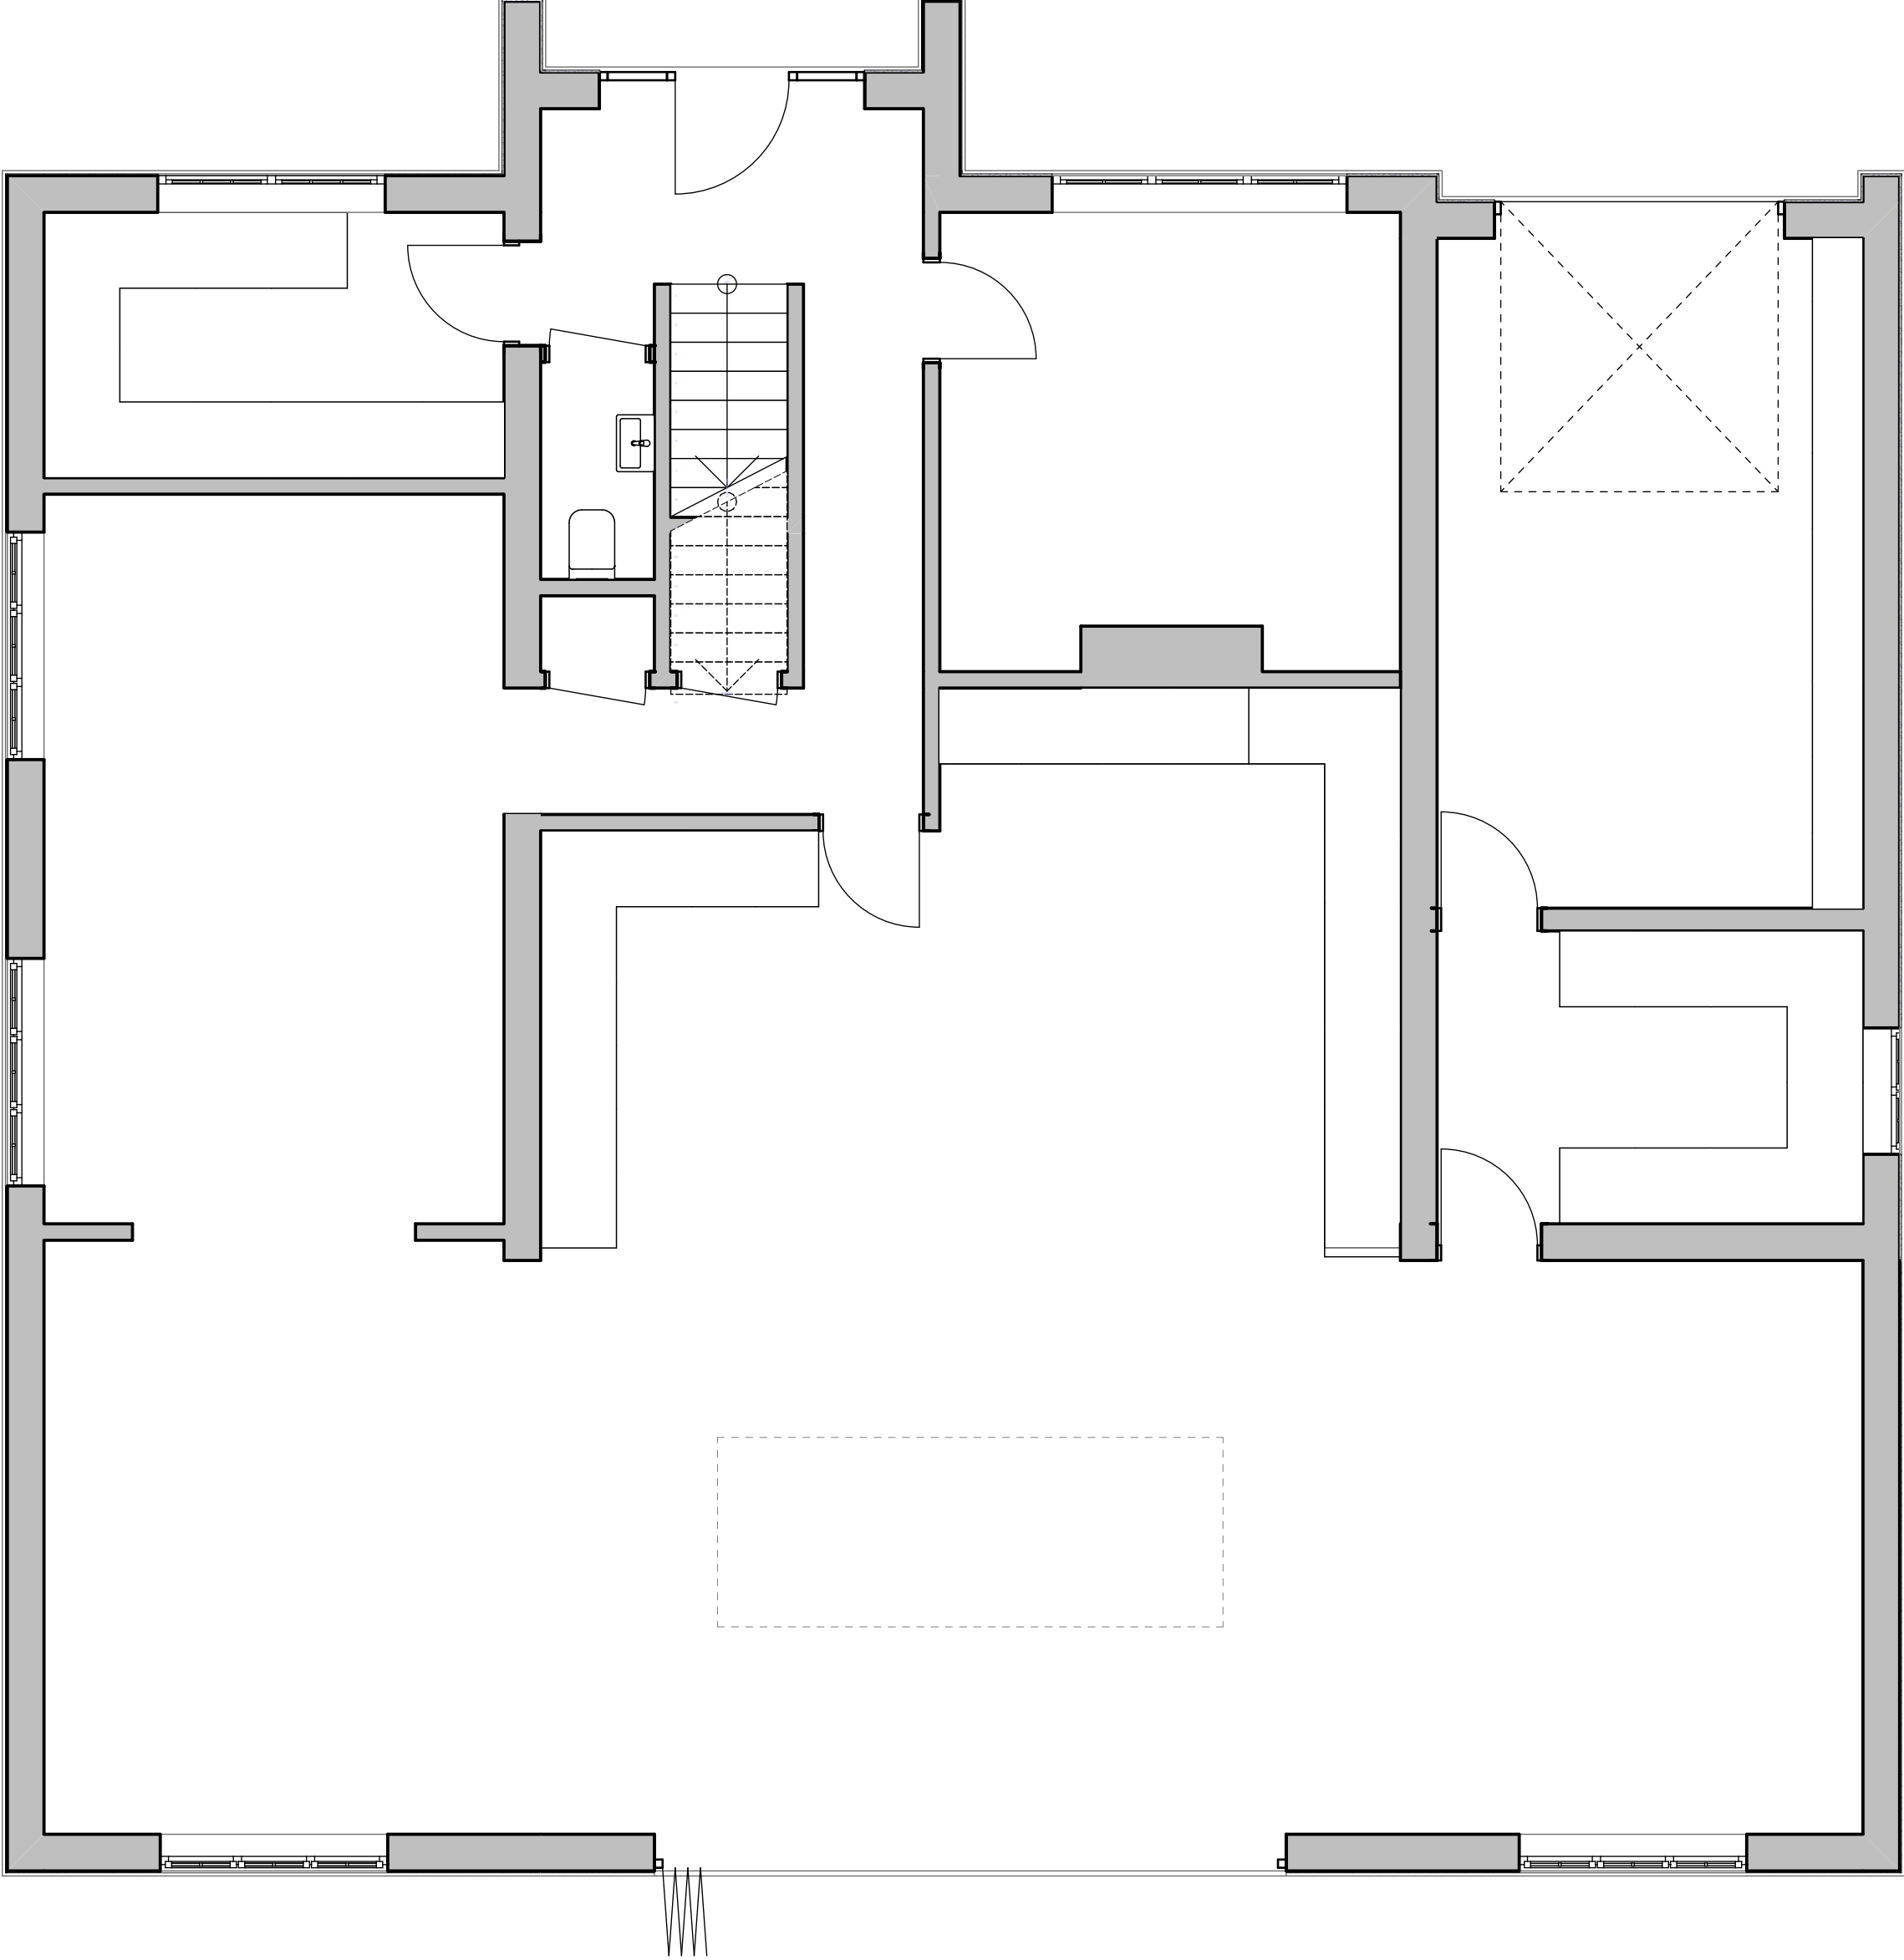

**Downland  
Design Ltd.**

Issue Date

Date printed  
12/09/2019

For:  
Mr & Mrs R Macdonald

Proposed Alterations  
Melcroft  
Eastergate Lane  
PO20 3SJ

Proposed Plans

Scale @ A2  
1:50

Drawing:  
Proposed Ground Floor  
A2

Drawing Number

| project | number | rev |
|---------|--------|-----|
|---------|--------|-----|

|             |  |
|-------------|--|
| 1922 - 02.1 |  |
|-------------|--|