
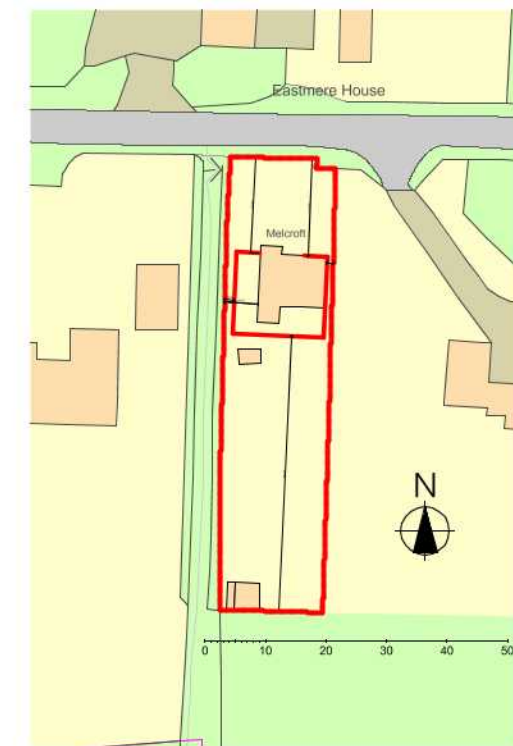


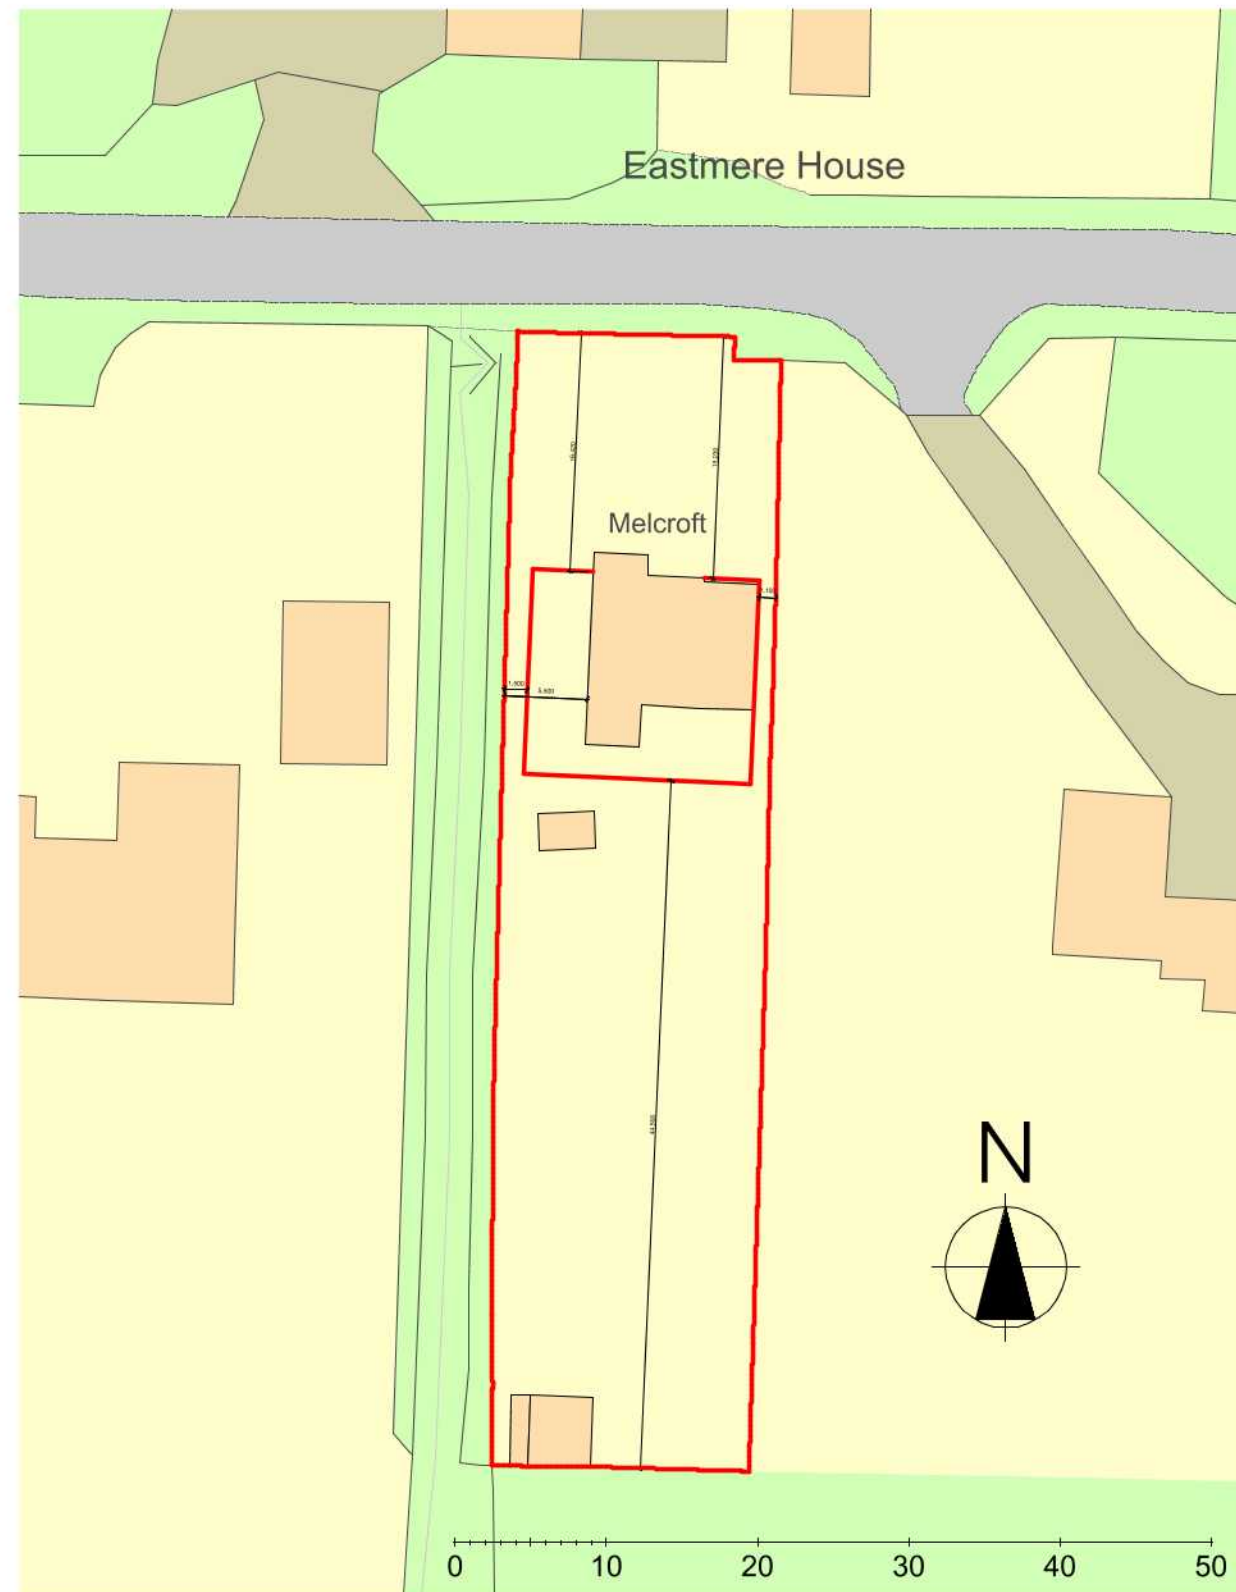

Crown copyright and database rights 2018 Ordnance Survey 100035207

Location Plan 1:1250