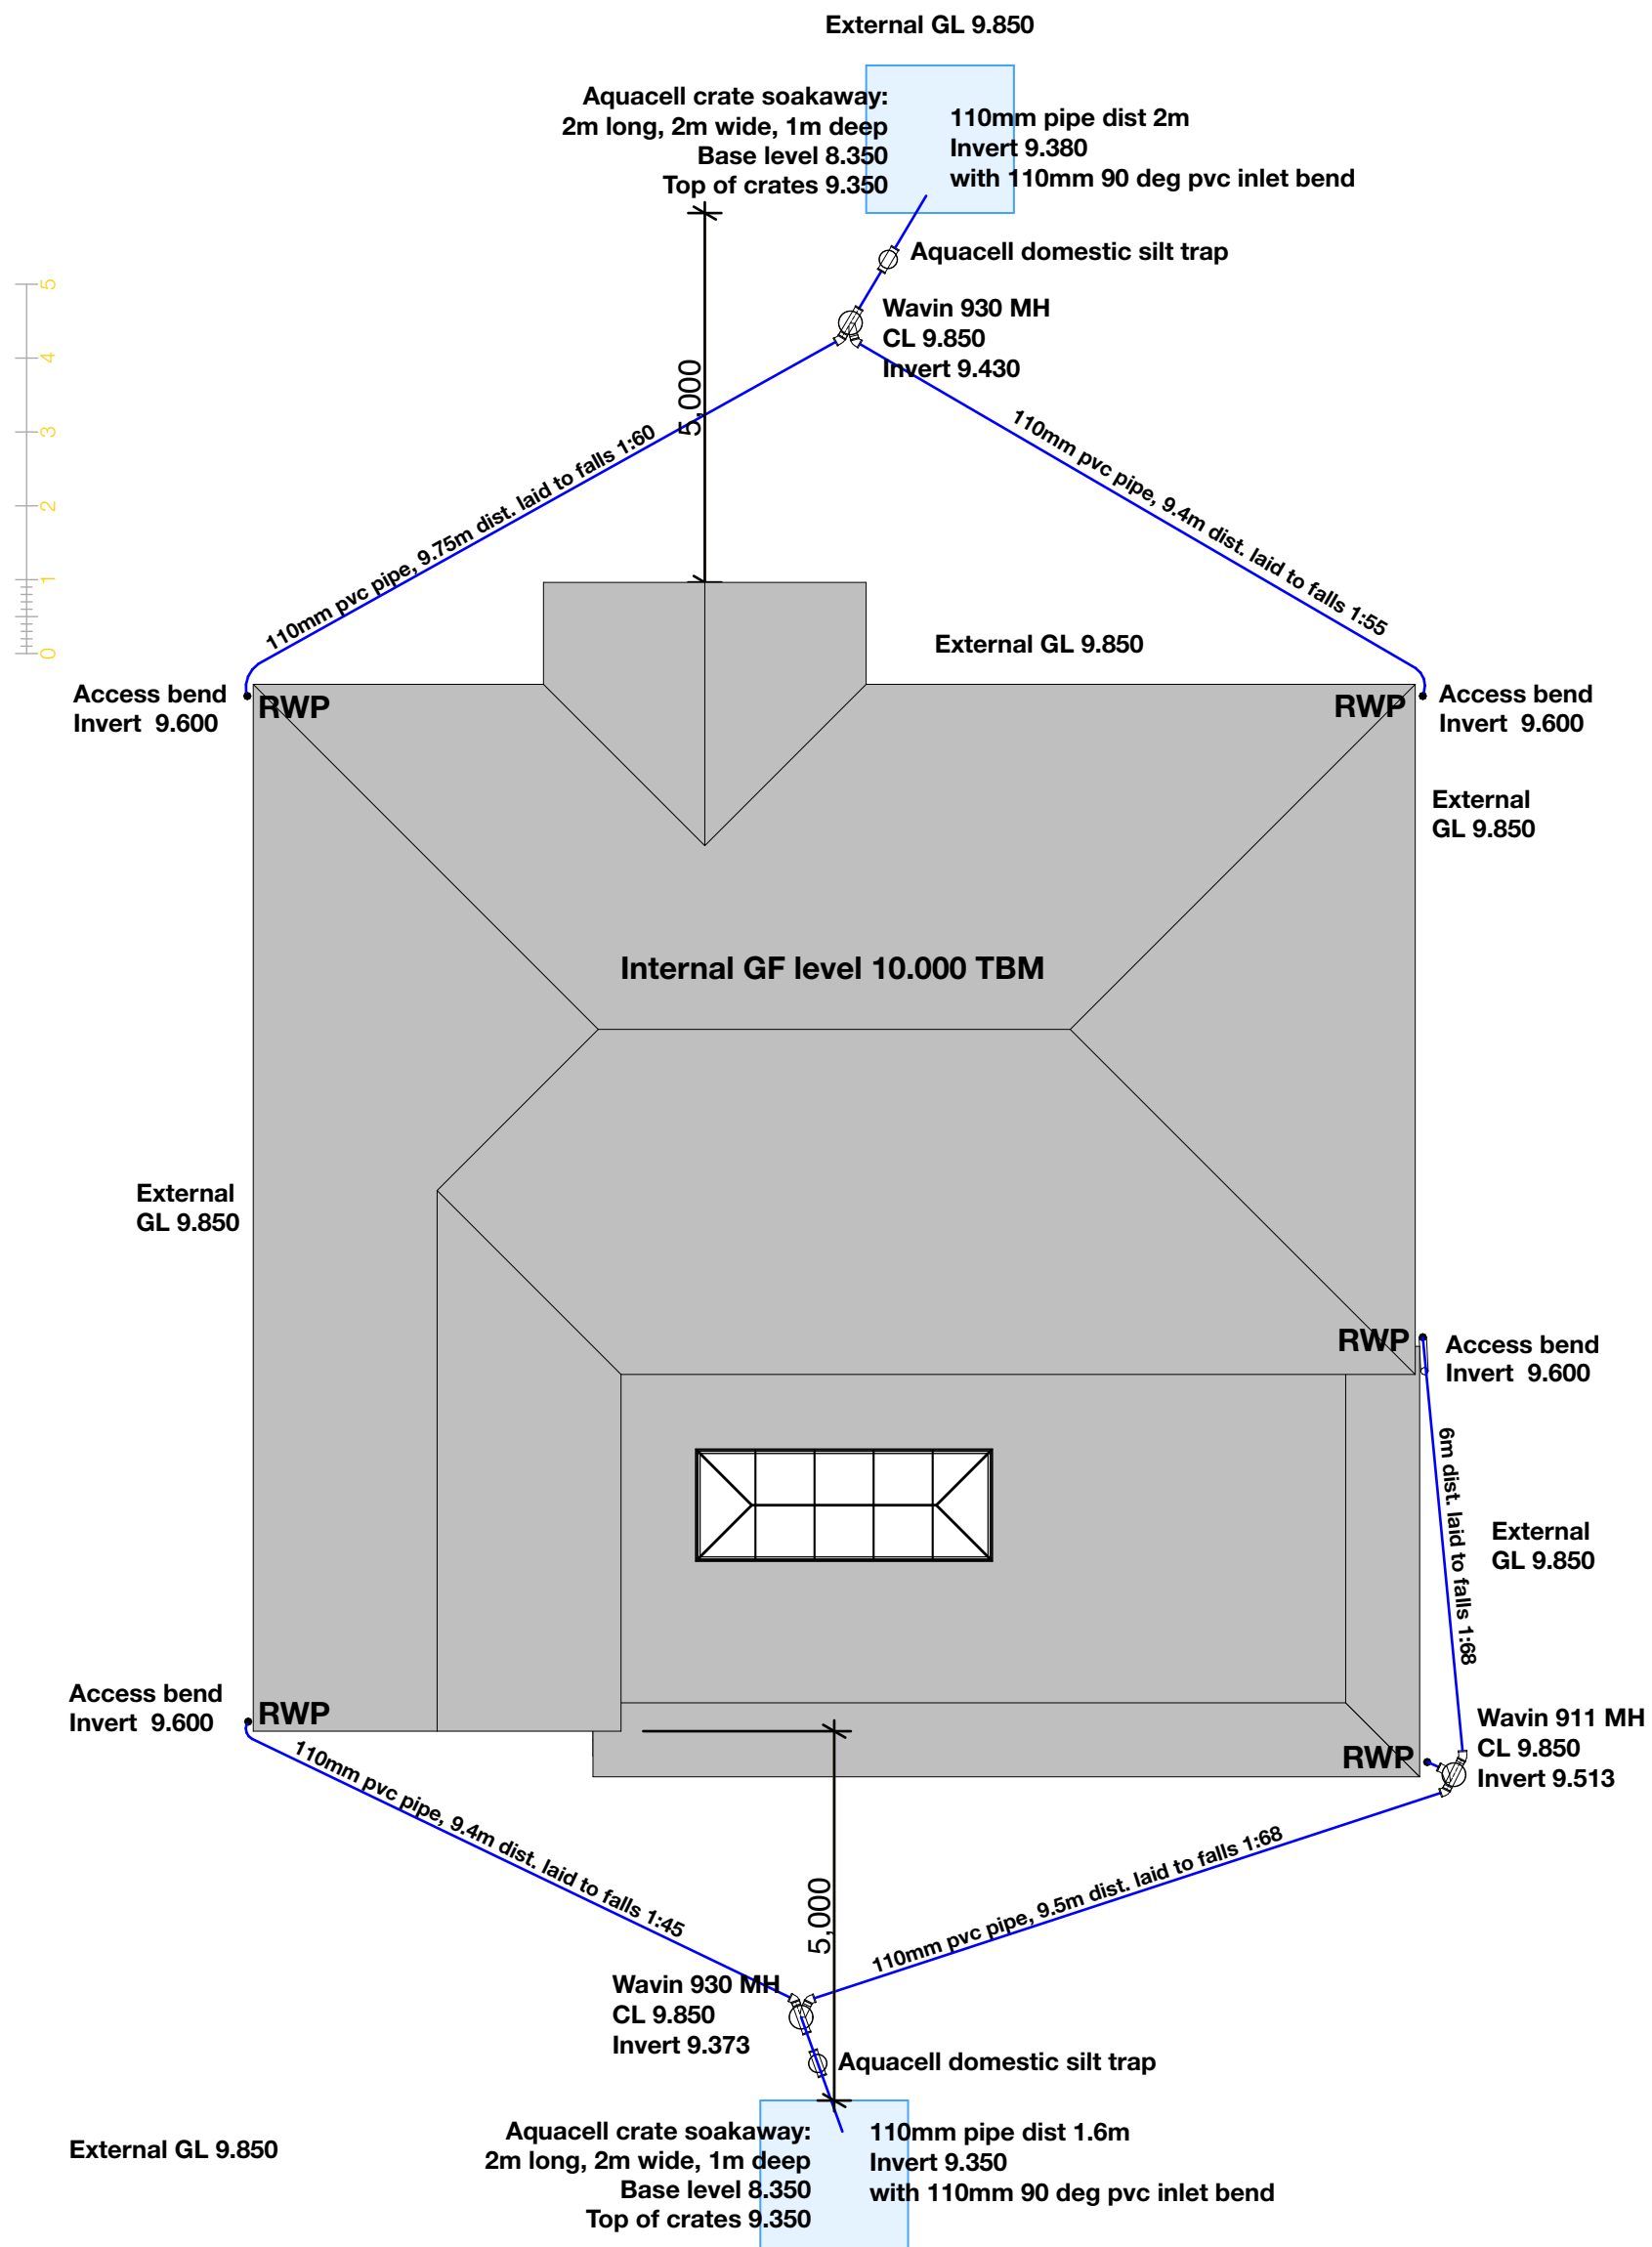


**Downland
Design Ltd.**

Issue Date

Date printed

17/11/2019

For:

Mr & Mrs R Macdonald

Proposed Alterations

Melcroft
Eastergate Lane
PO20 3SJ

Proposed Plans

Scale @ A2
1:100

Drawing:

Poposed Rainwater
Drainage A2

Drawing Number

project	number	rev
1922	- 02.5	