

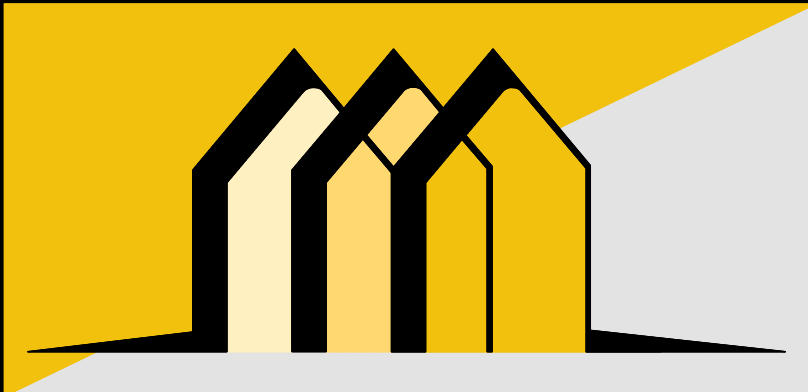
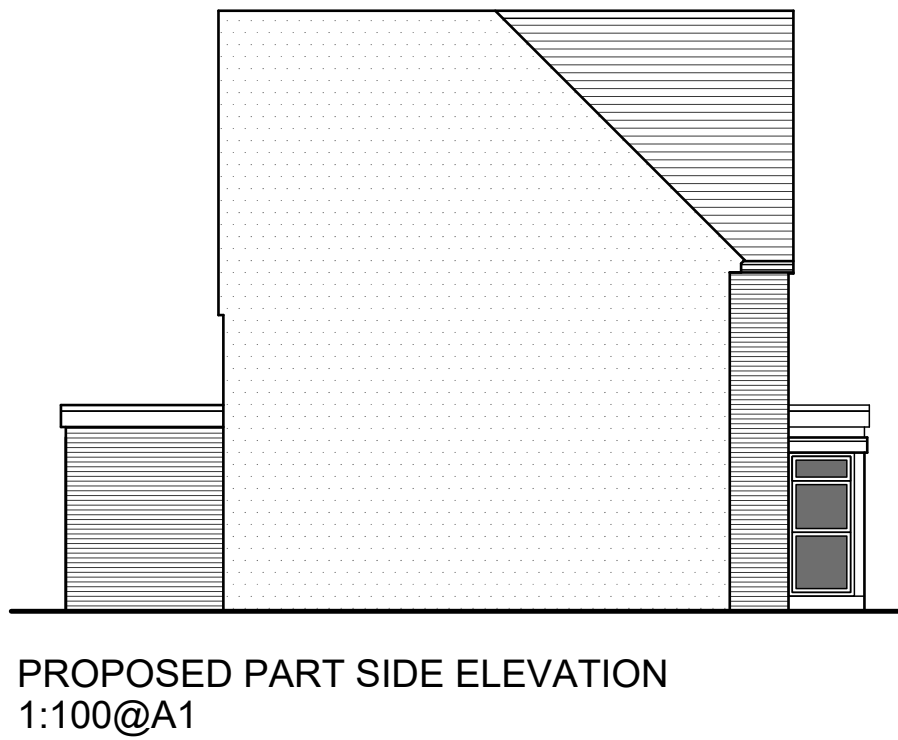
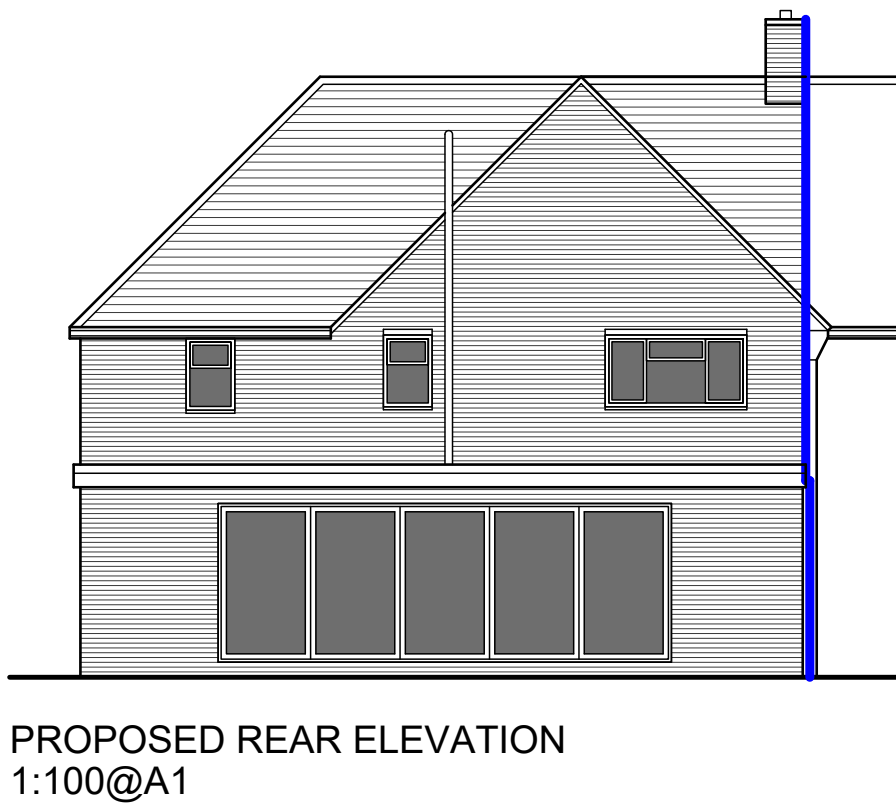
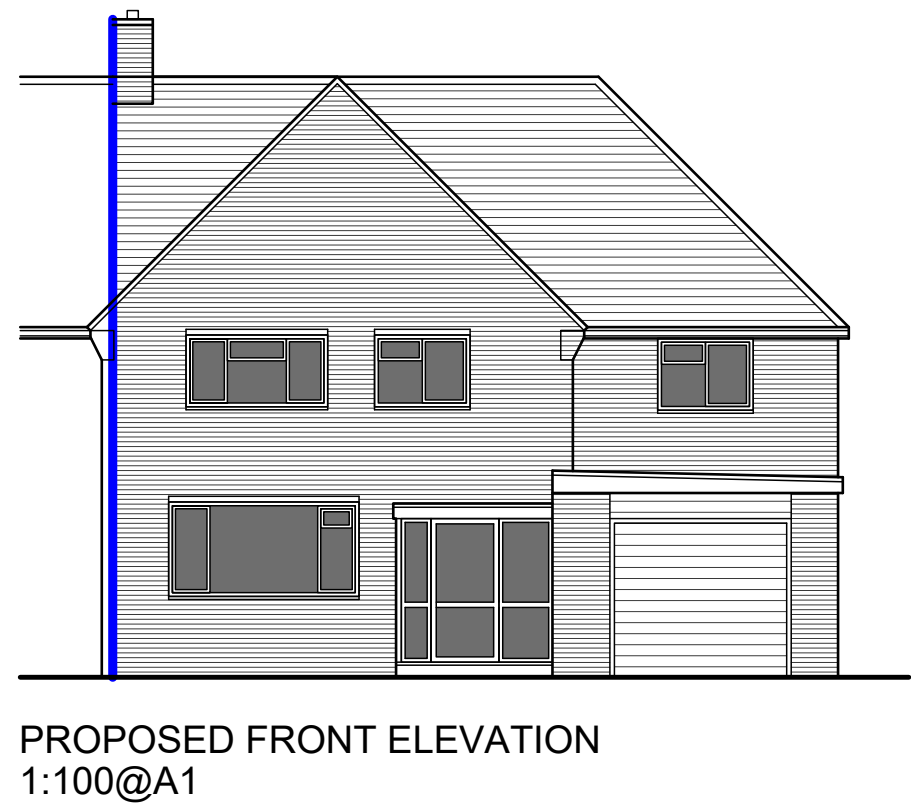
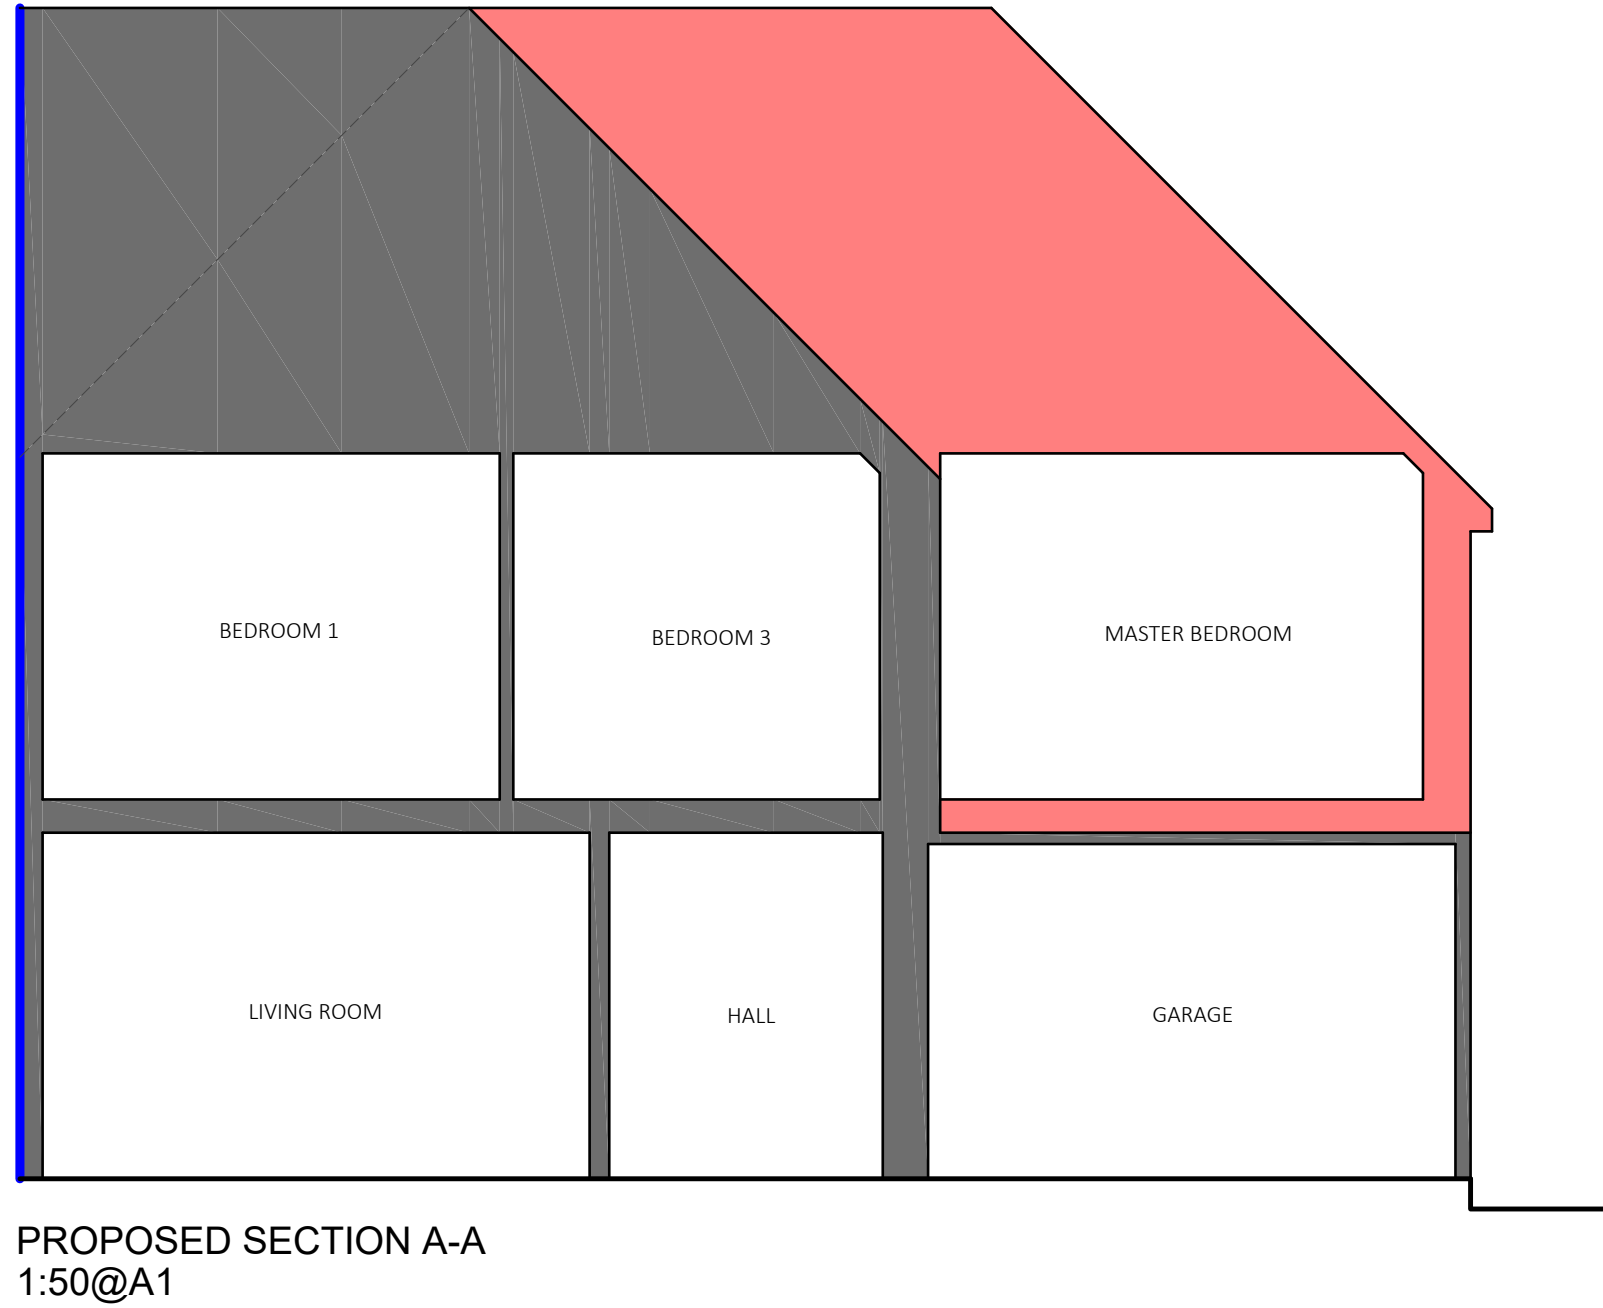
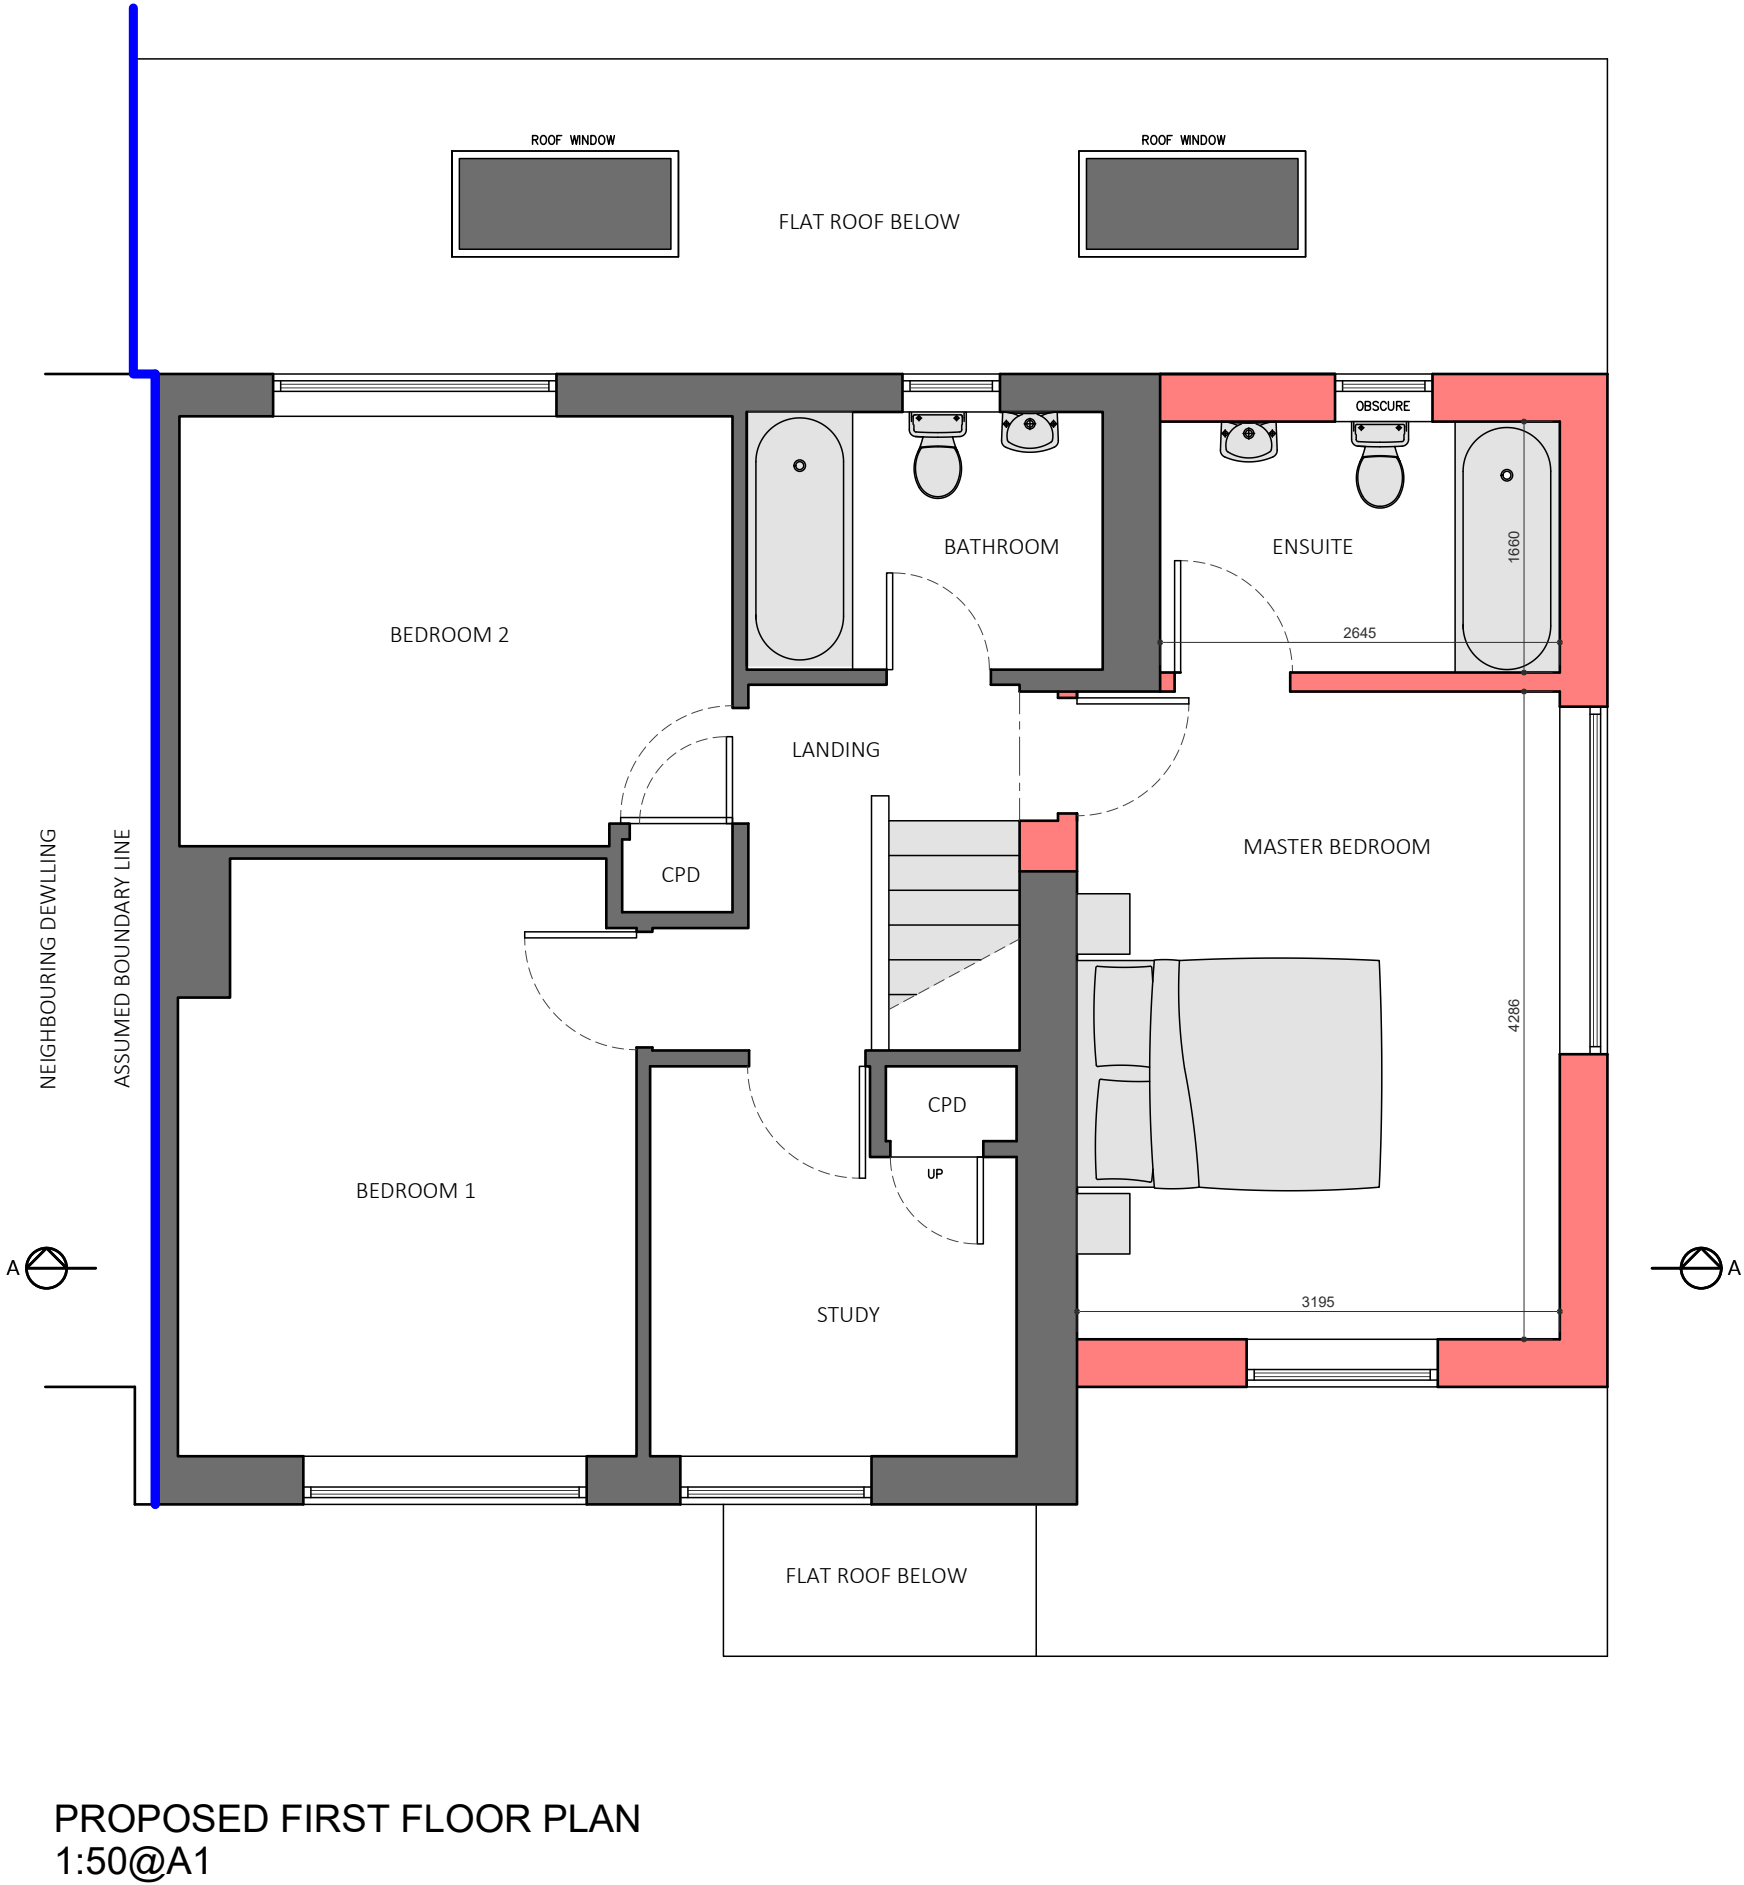


GENERAL NOTES: DO NOT SCALE FROM THIS DRAWING. USE WRITTEN DIMENSIONS ONLY. DRAINAGE IS STRICTLY SHOWN INDICATIVE AND SHOULD BE CAREFULLY LOCATED ON SITE BY CONTRACTOR TO AVOID DAMAGE DURING CONSTRUCTION. BOUNDARY POSITIONS ARE ASSUMED ONLY ON THE BASIS OF AN ON SITE VISUAL INPSECTION, CLIENT TO ENSURE BOUNDARY POSITION IS CONFIRMED BEFORE COMMENCEMENT OF ANY CONSTRUCTION..

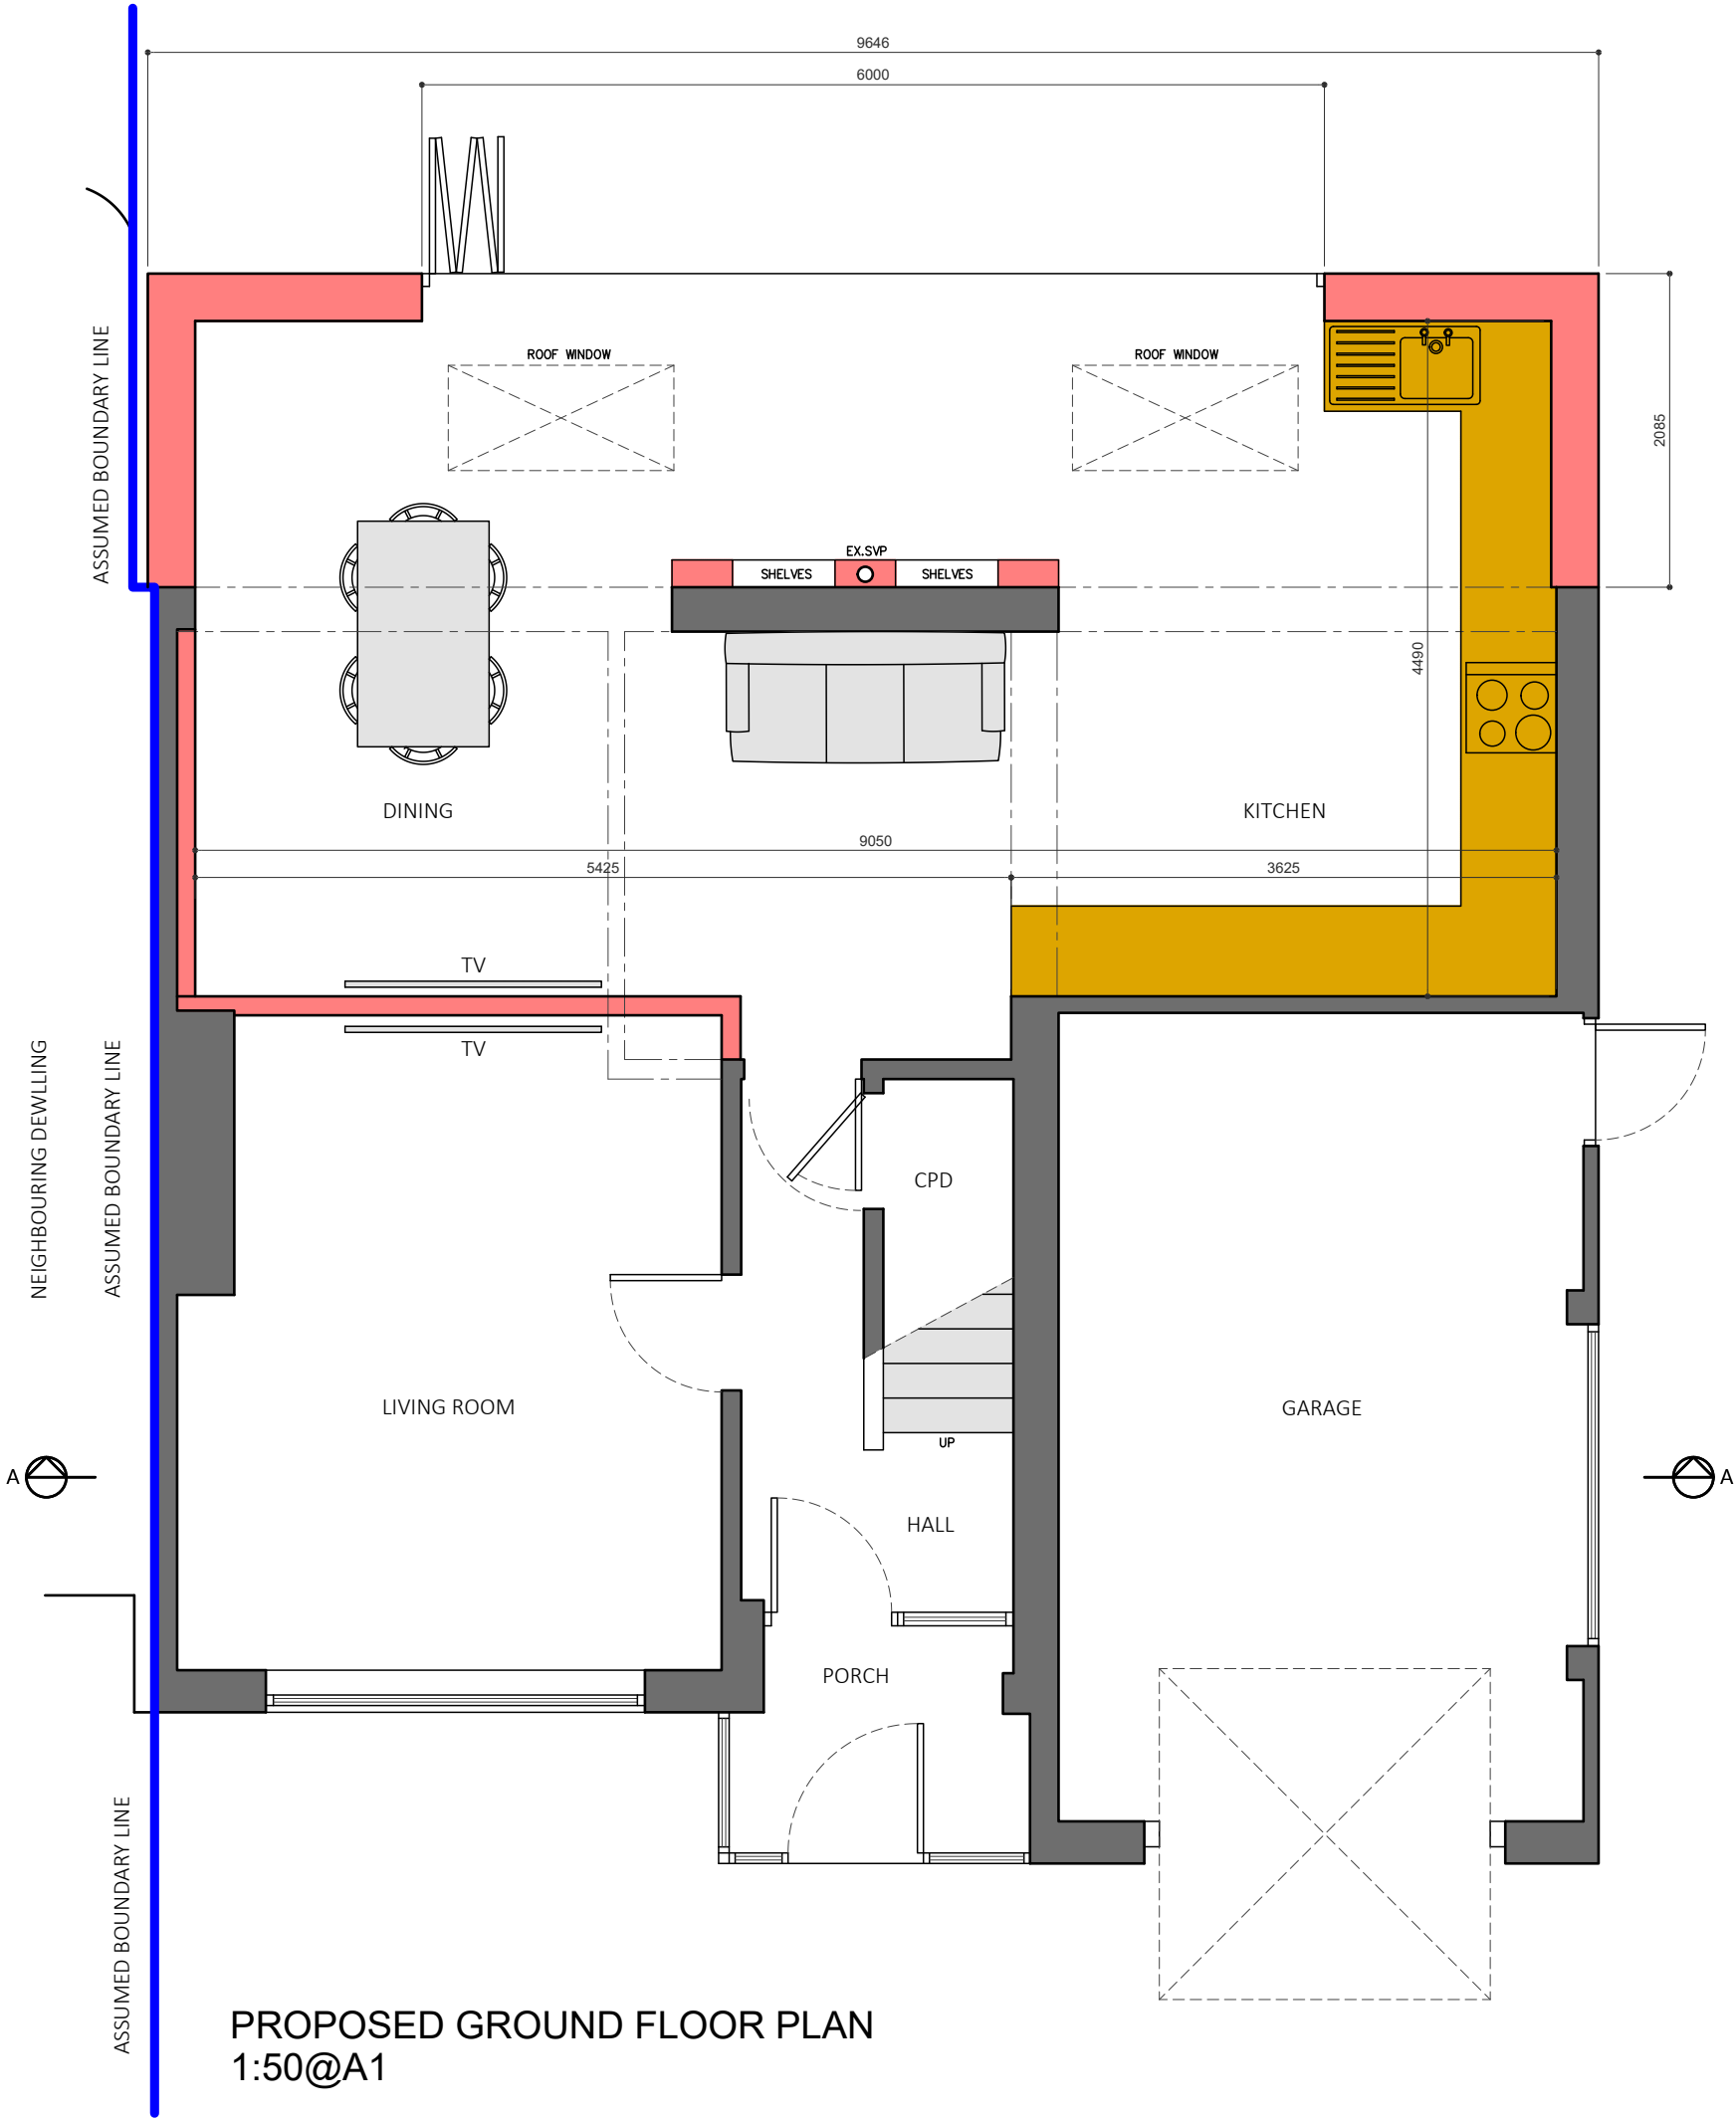

CONTACT INFO
E: Scott@EllisdonArchitecturalAssociates.co.uk
W: WWW.EllisdonArchitecturalAssociates.co.uk
T: 01293 400310
M: 07828 189525

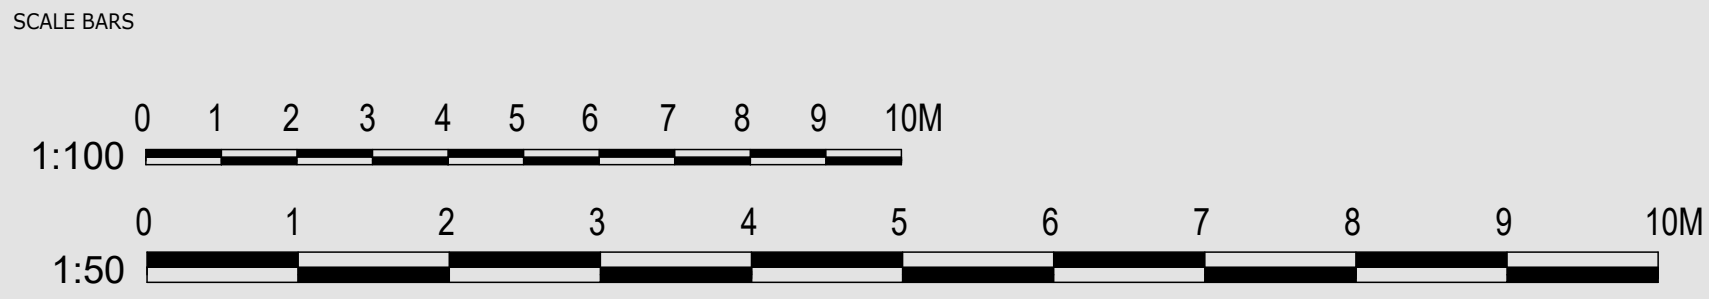

REVISION	DESCRIPTION
0	FIRST ISSUE
A	CLIENT MODS

STATUS:
PLANNING

CLIENT:	MR C.GADDAFI AKA JAKE SWEI
JOB REF:	231
DRG. NO:	02
DRG. TITLE:	PROPOSED PLANS
DATE:	SEPTEMBER 2019
SCALE:	1:50@A1

SITE ADDRESS:
37 GOSPOND ROAD BARNHAM BOGNOR REGIS PO22 0UE