


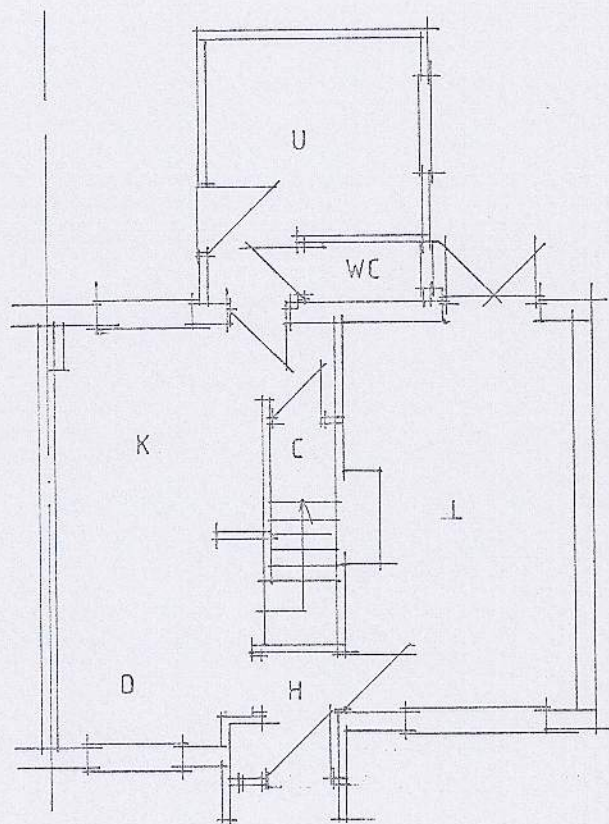


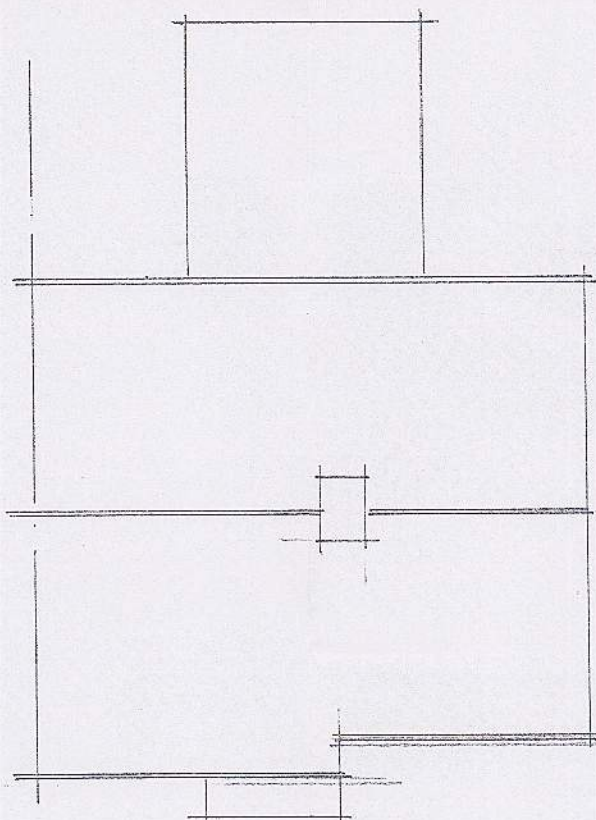


Existing
Plan 1:100

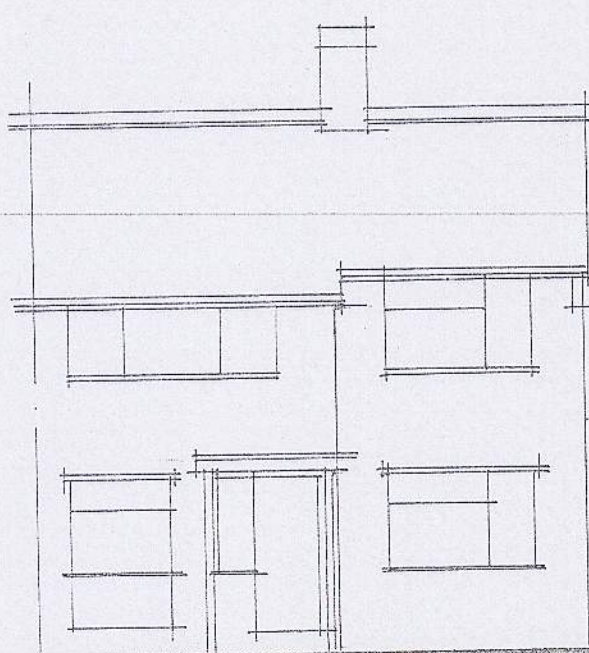


Roof plan
Existing 1:100 Proposed

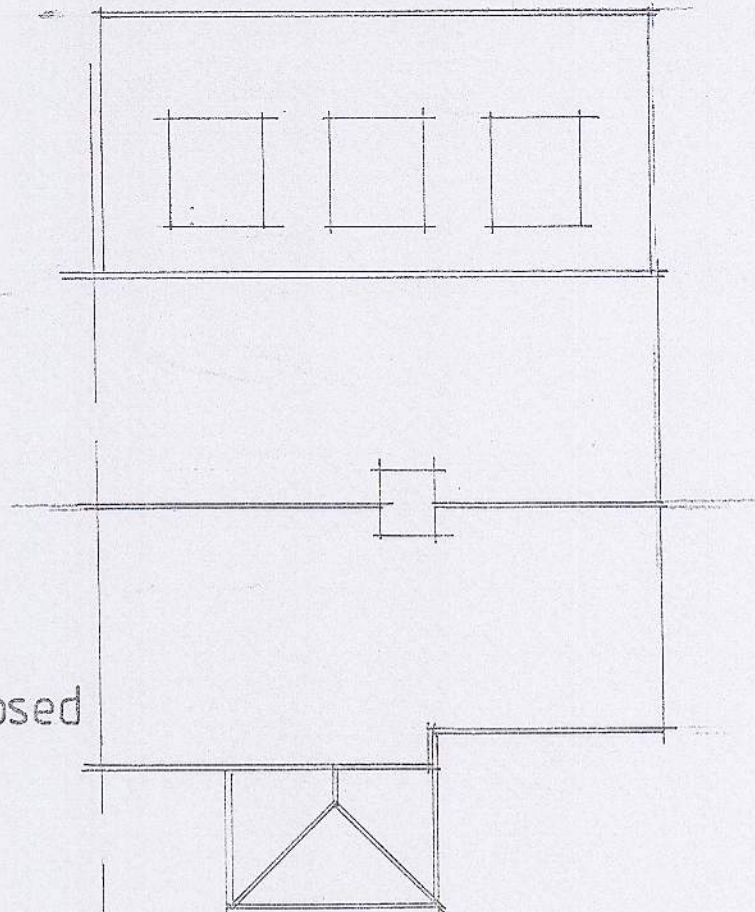


South - Existing 1:100

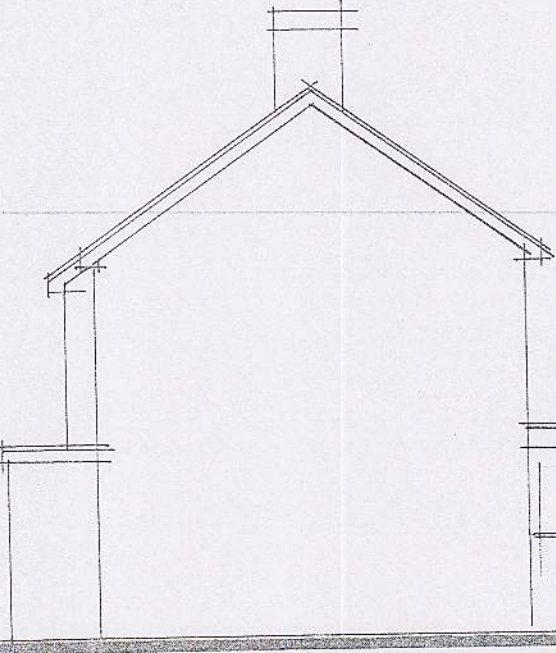


East

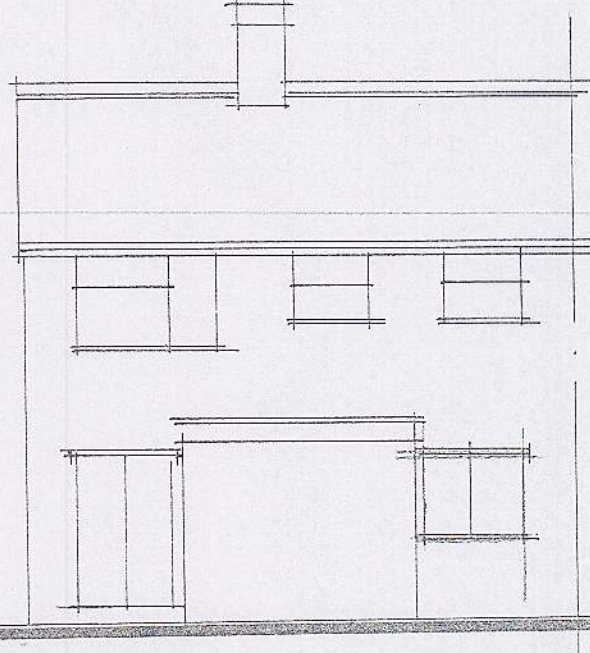


North

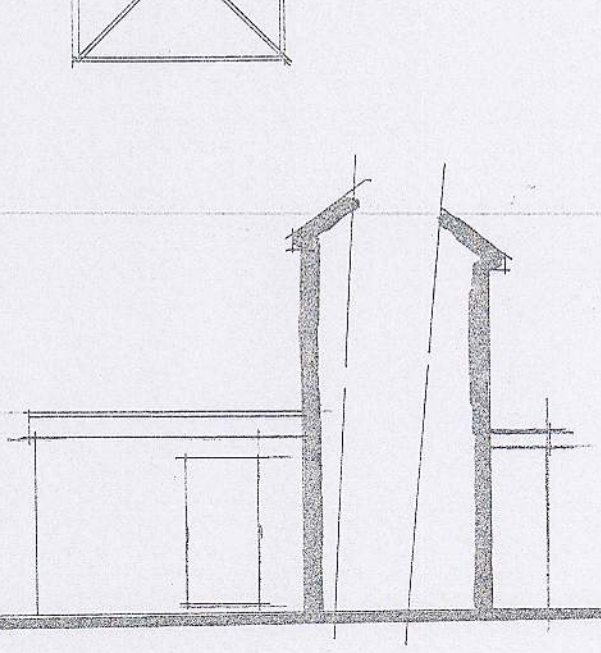


West

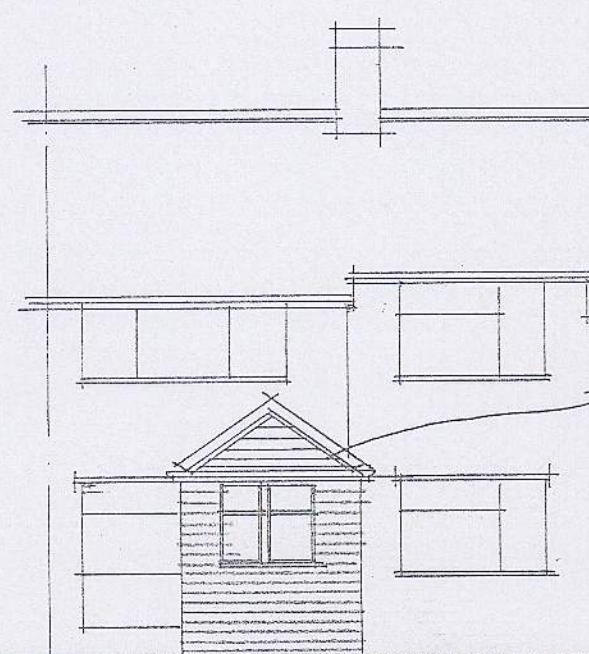


South - Proposed 1:100

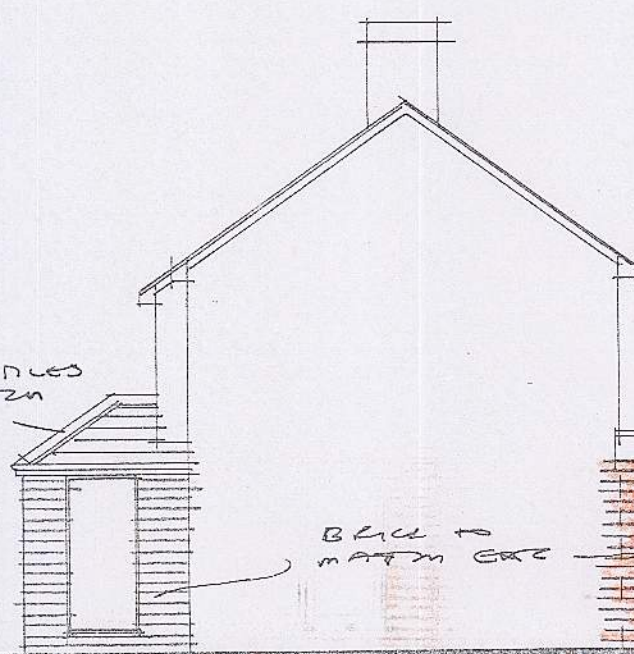

East

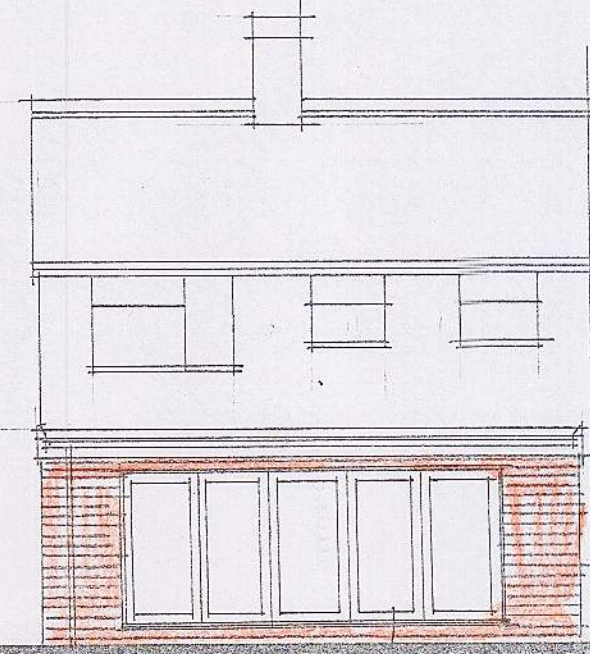


North

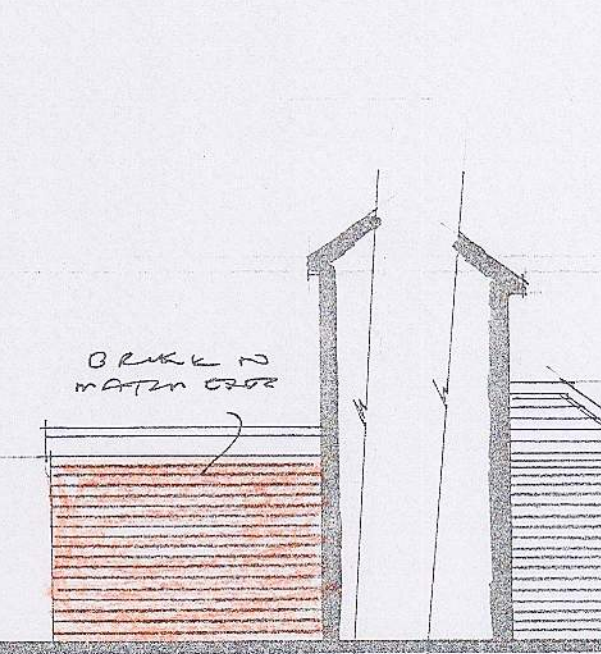


West

0 1 2 3 4 5m 1:100 @ A2

0 1 2 3 4 5m 1:50 @ A2

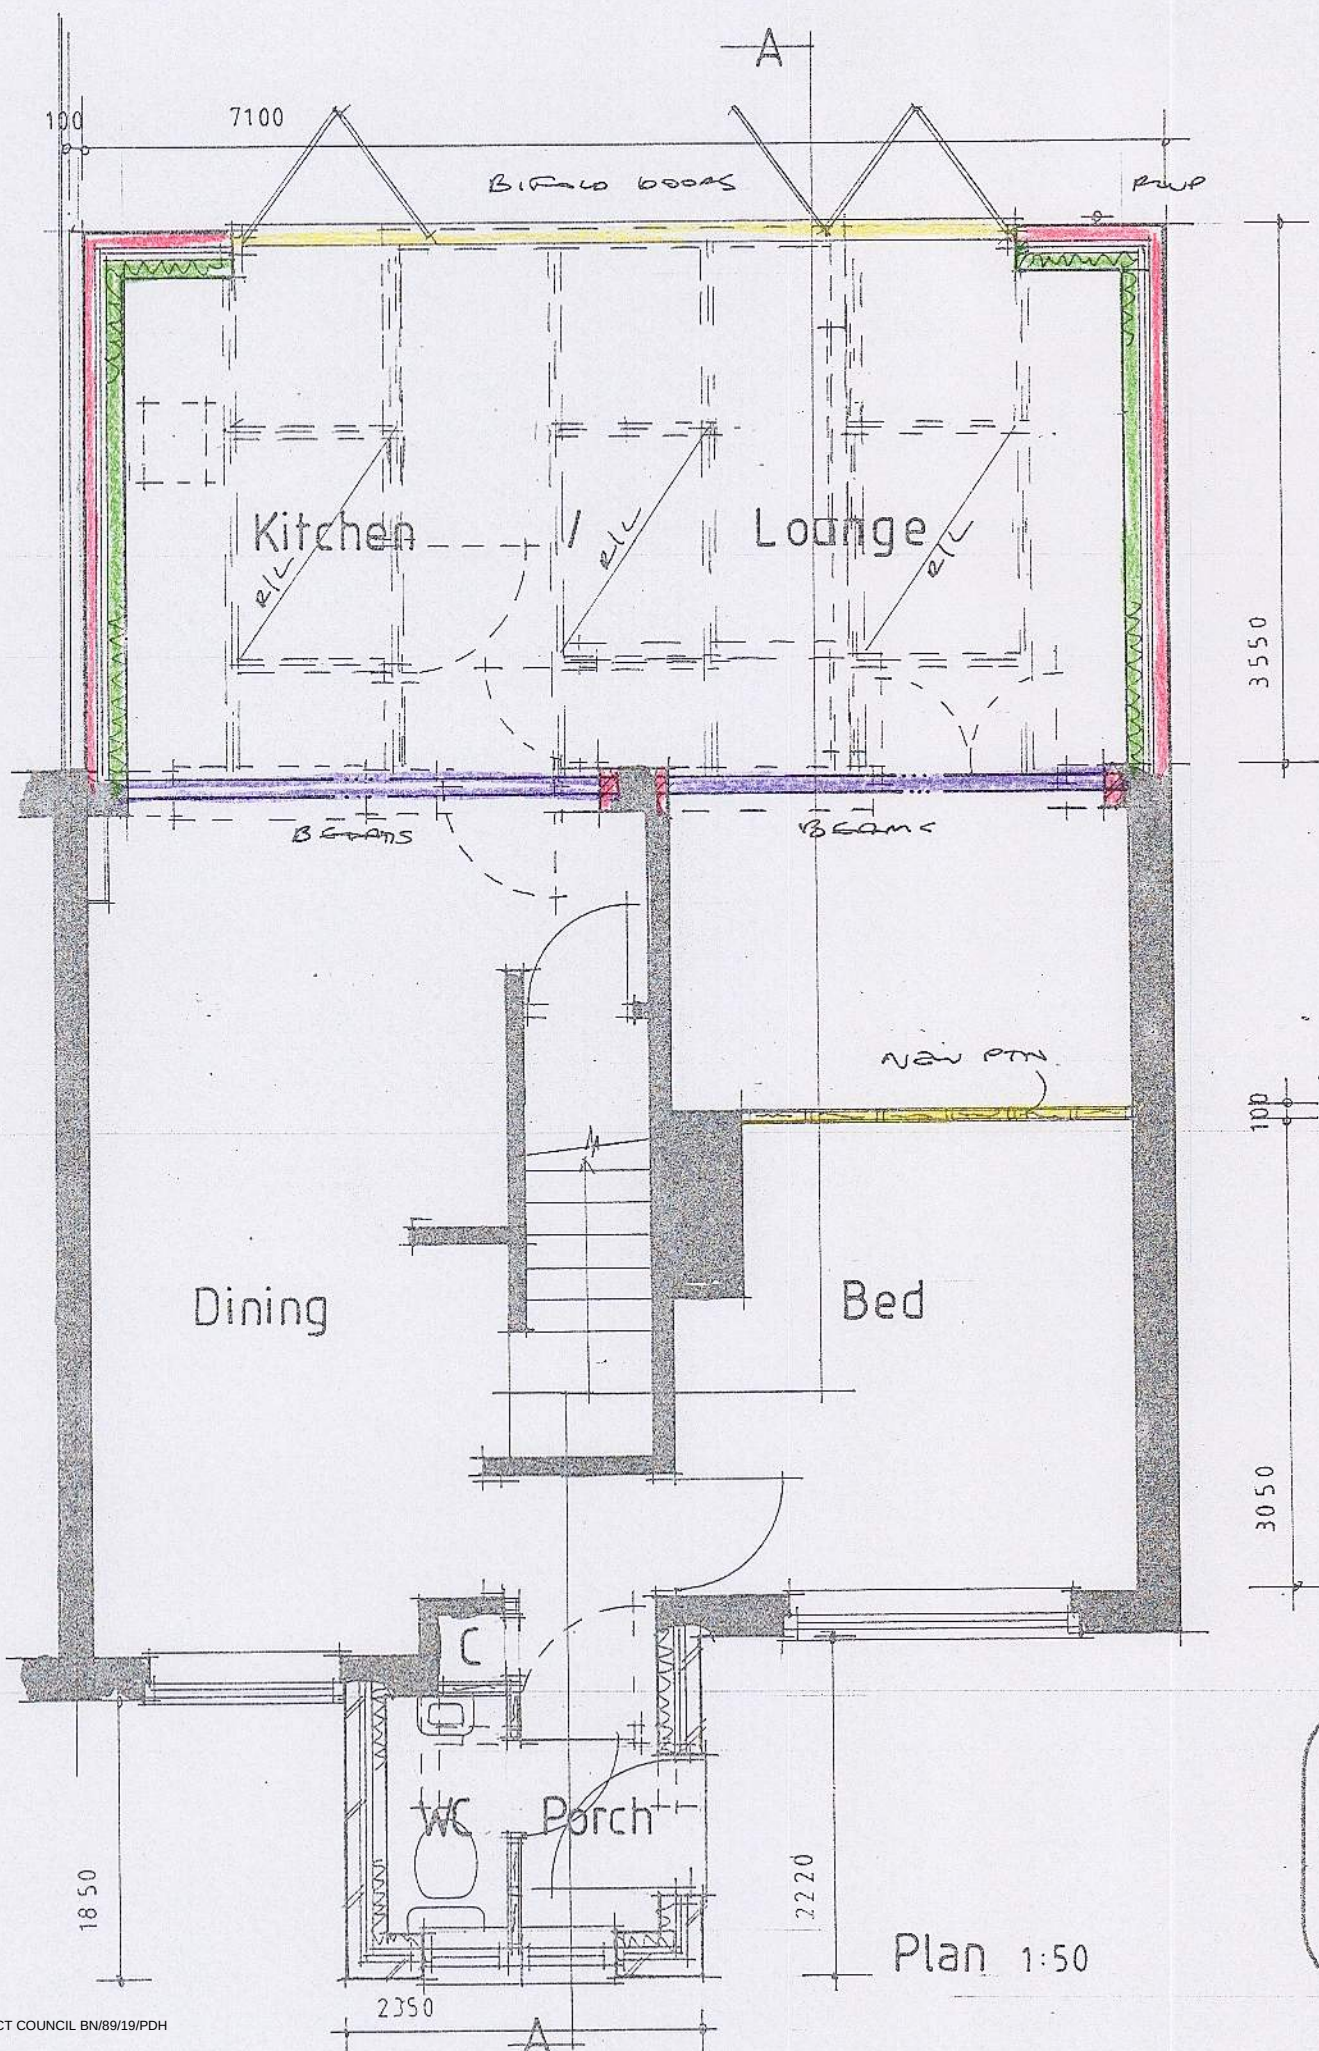

Plan 1:50

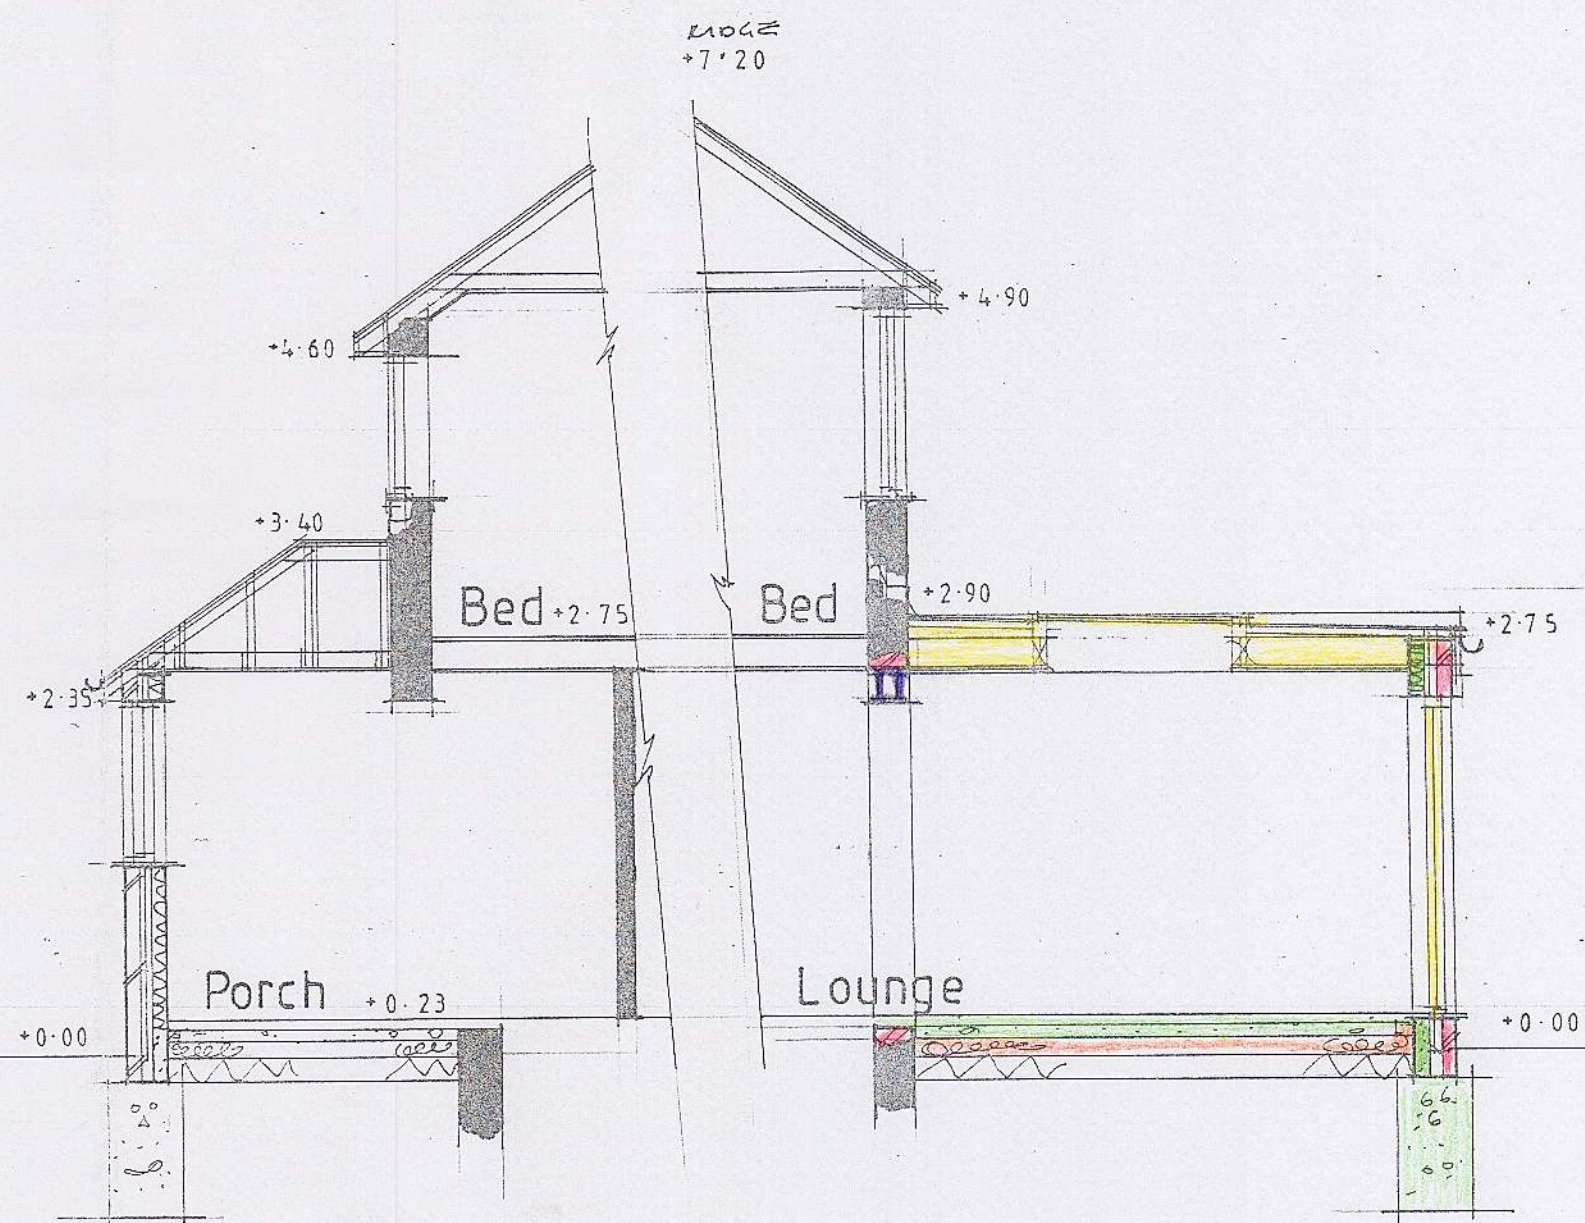

Section AA 1:50

AJ SALTER & SON
Architectural Technicians
and Surveyors
50 WINDSOR ROAD, WORTHING,
WEST SUSSEX, BN11 2LY
Tel/Fax: (01903 209496)
E-mail: ajsalterandson@hotmail.com

C		
B		
A		
Client	Mr & Mrs Hughes	
Address	7 Foxes Croft : Barnham	
Drawing	EXTENSION AND PORCH	No. 5419:1
Scale	1:50 1:100	Drawn B Date Aug '09