


NOTE: Splay is drawn to middle of highway as Church Lane is effectively a single carriageway at low speed with passing places.

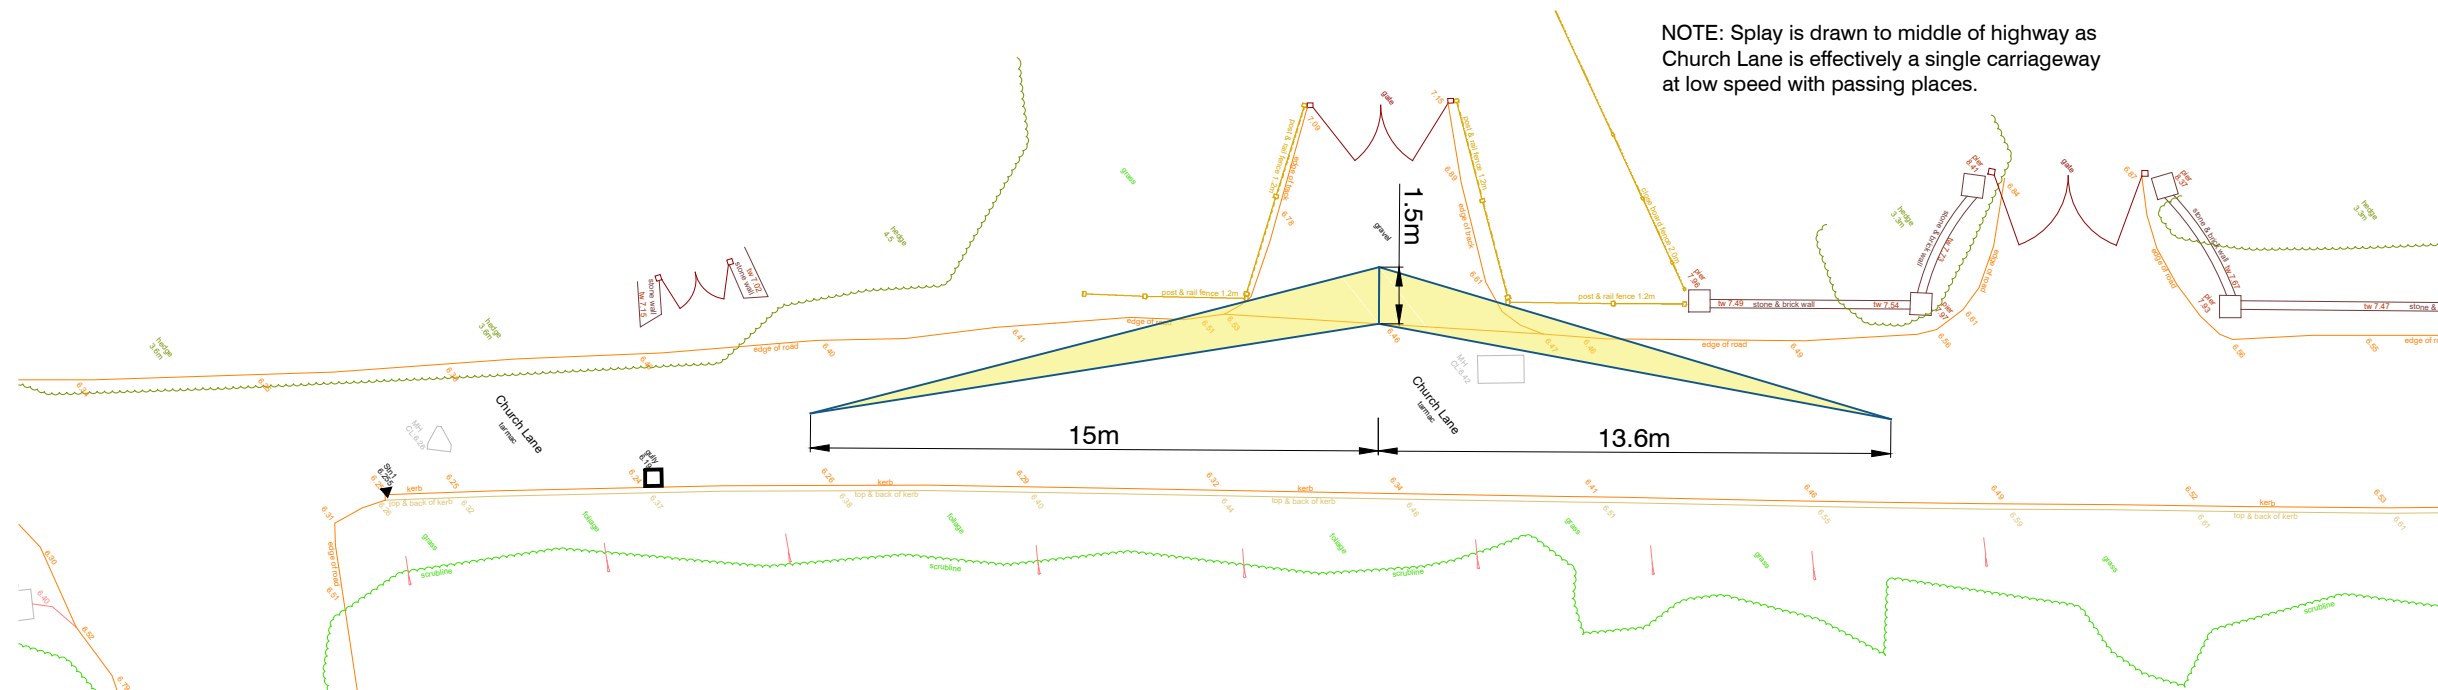

01 rev	Issued for comment description	24.01.22 date
status		
PLANNING		



CURTIS LEEVES TECHNICAL LTD
01243 378070 | mail@cltechnical.co.uk

client
Mrs Brazil

project	Access to Land Adjacent to Birchwood House, Church Lane, Barnham. PO22 0DB.
---------	---

title
Vision Splay Plan

date	scale @ A3	drawn	chkd
Jan 2022	1:200	GC	GC
project no.	drawing no.	rev	
2142	P04	01	

Visibility Splay Plan
Scale 1:200

