



NOTES:
Dimensions to be checked on site before commencing work. any discrepancies shall be reported to Curtis Leeves Technical Ltd. immediately.
Do not scale from these drawings except for planning purposes.
Use figured dimensions only.
Where applicable this drawing is to be read in conjunction with other consultants' drawings.
This drawing is the copyright of Curtis Leeves Technical Ltd. and may not be copied, altered or reproduced in any way, or passed to a third party, without written authority.

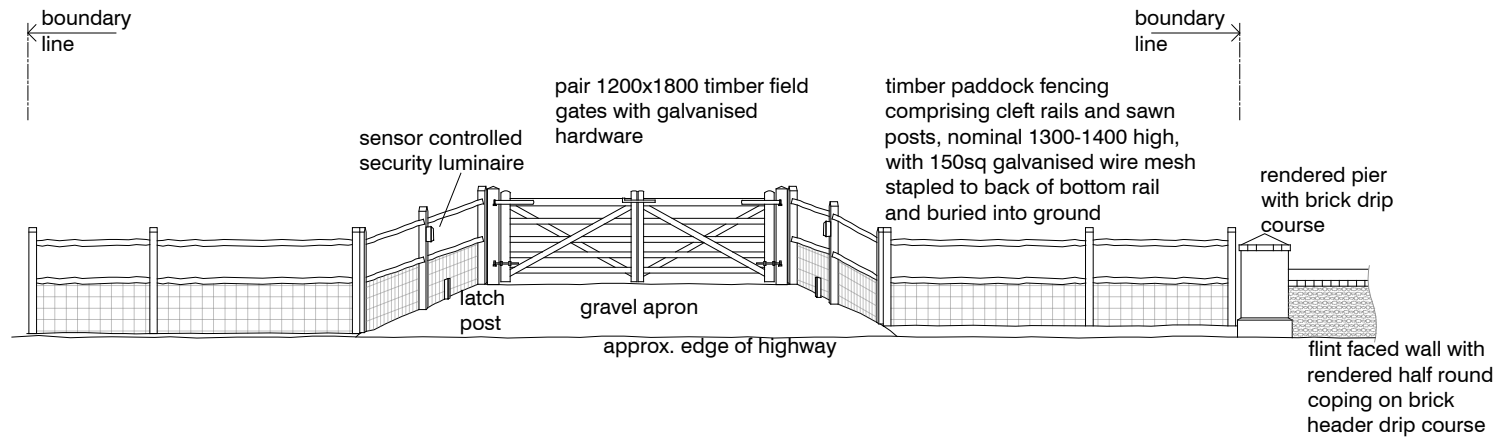

Elevation
Scale 1:100

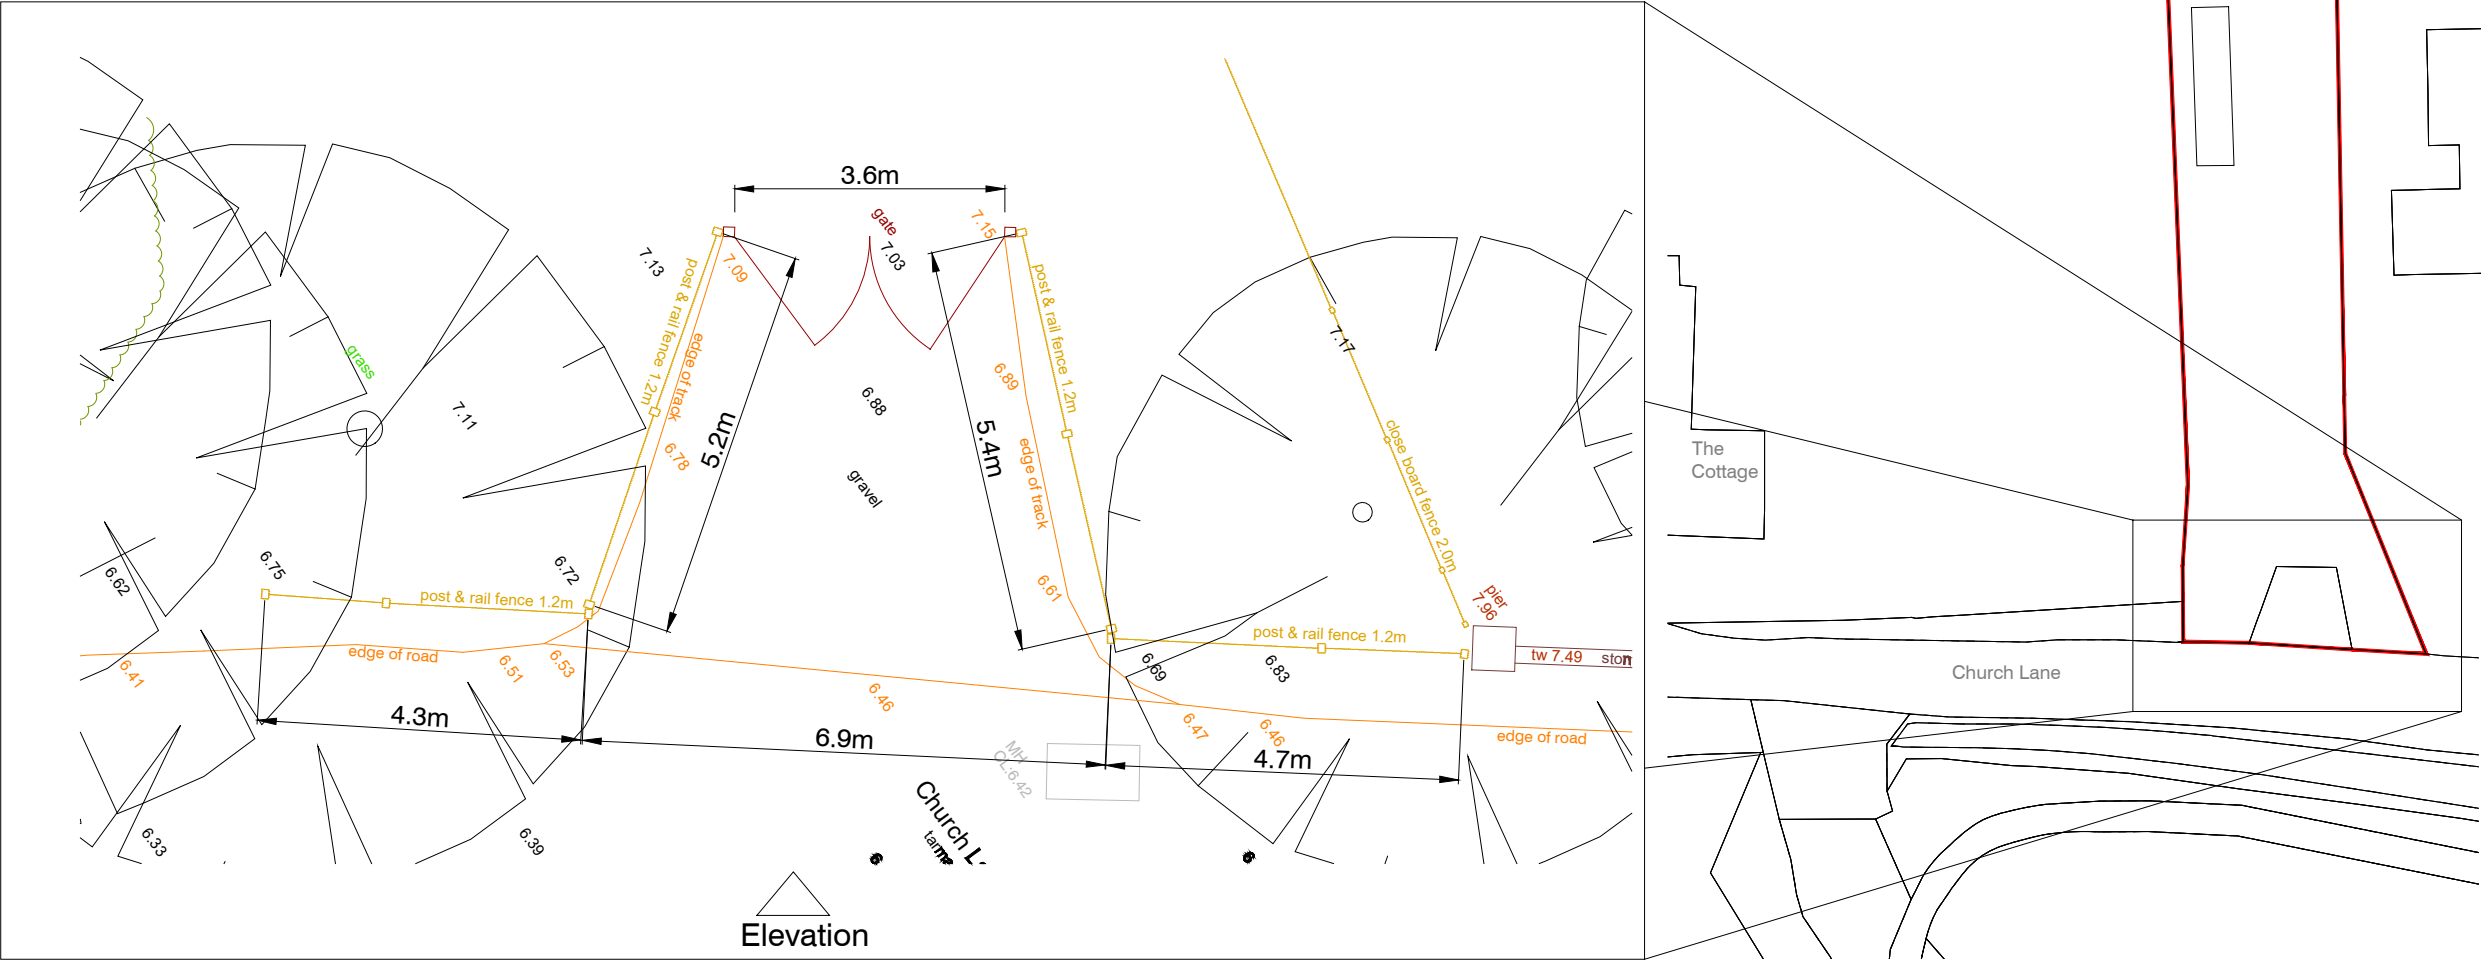

Site Layout Plan
Scale 1:100

Based on SeSurveying drawing ref 001 01 22 001, dated 20/01/2022.



Site Block Plan
Scale 1:500

© Crown Copyright and database rights 2022 OS 100047474



02	Block plan added	31.01.22
01	Issued for comment	24.01.22
rev	description	date
status		
PLANNING		



CURTIS LEEVES TECHNICAL LTD
01243 378070 | mail@cltechnical.co.uk

client			
Mrs Brazil			
project			
Access to Land Adjacent to Birchwood House, Church Lane, Barnham. PO22 0DB.			
title			
Site Layout Plan, Block Plan and Elevation			
date	scale @ A3	drawn	chkd
Jan 2022	1:500, 1:100	GC	GC
project no.	drawing no.	rev	
2142	P02	02	