



SECTION A–A
THROUGH ATTENUATION
BASINS 1 & 2
Scale 1:100

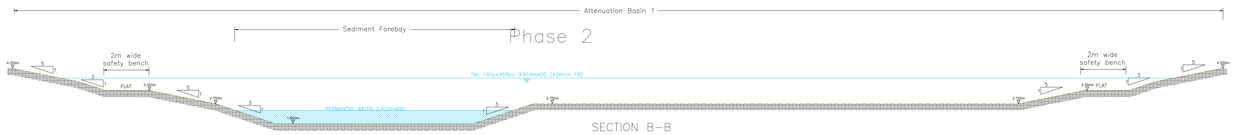


SECTION B–B
THROUGH ATTENUATION BASIN 1
Scale 1:100

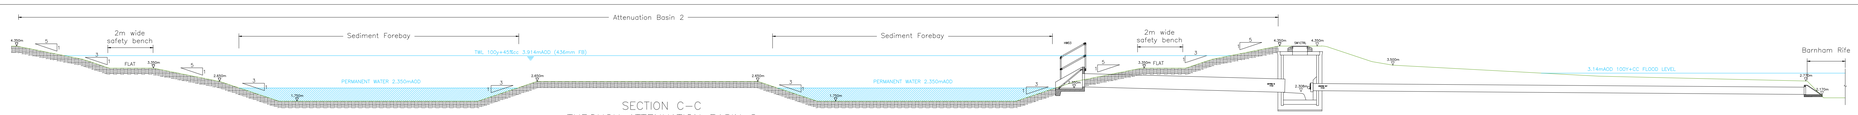

SECTION C–C
THROUGH ATTENUATION BASIN 2
Scale 1:100

PLAN
SCALE 1:200

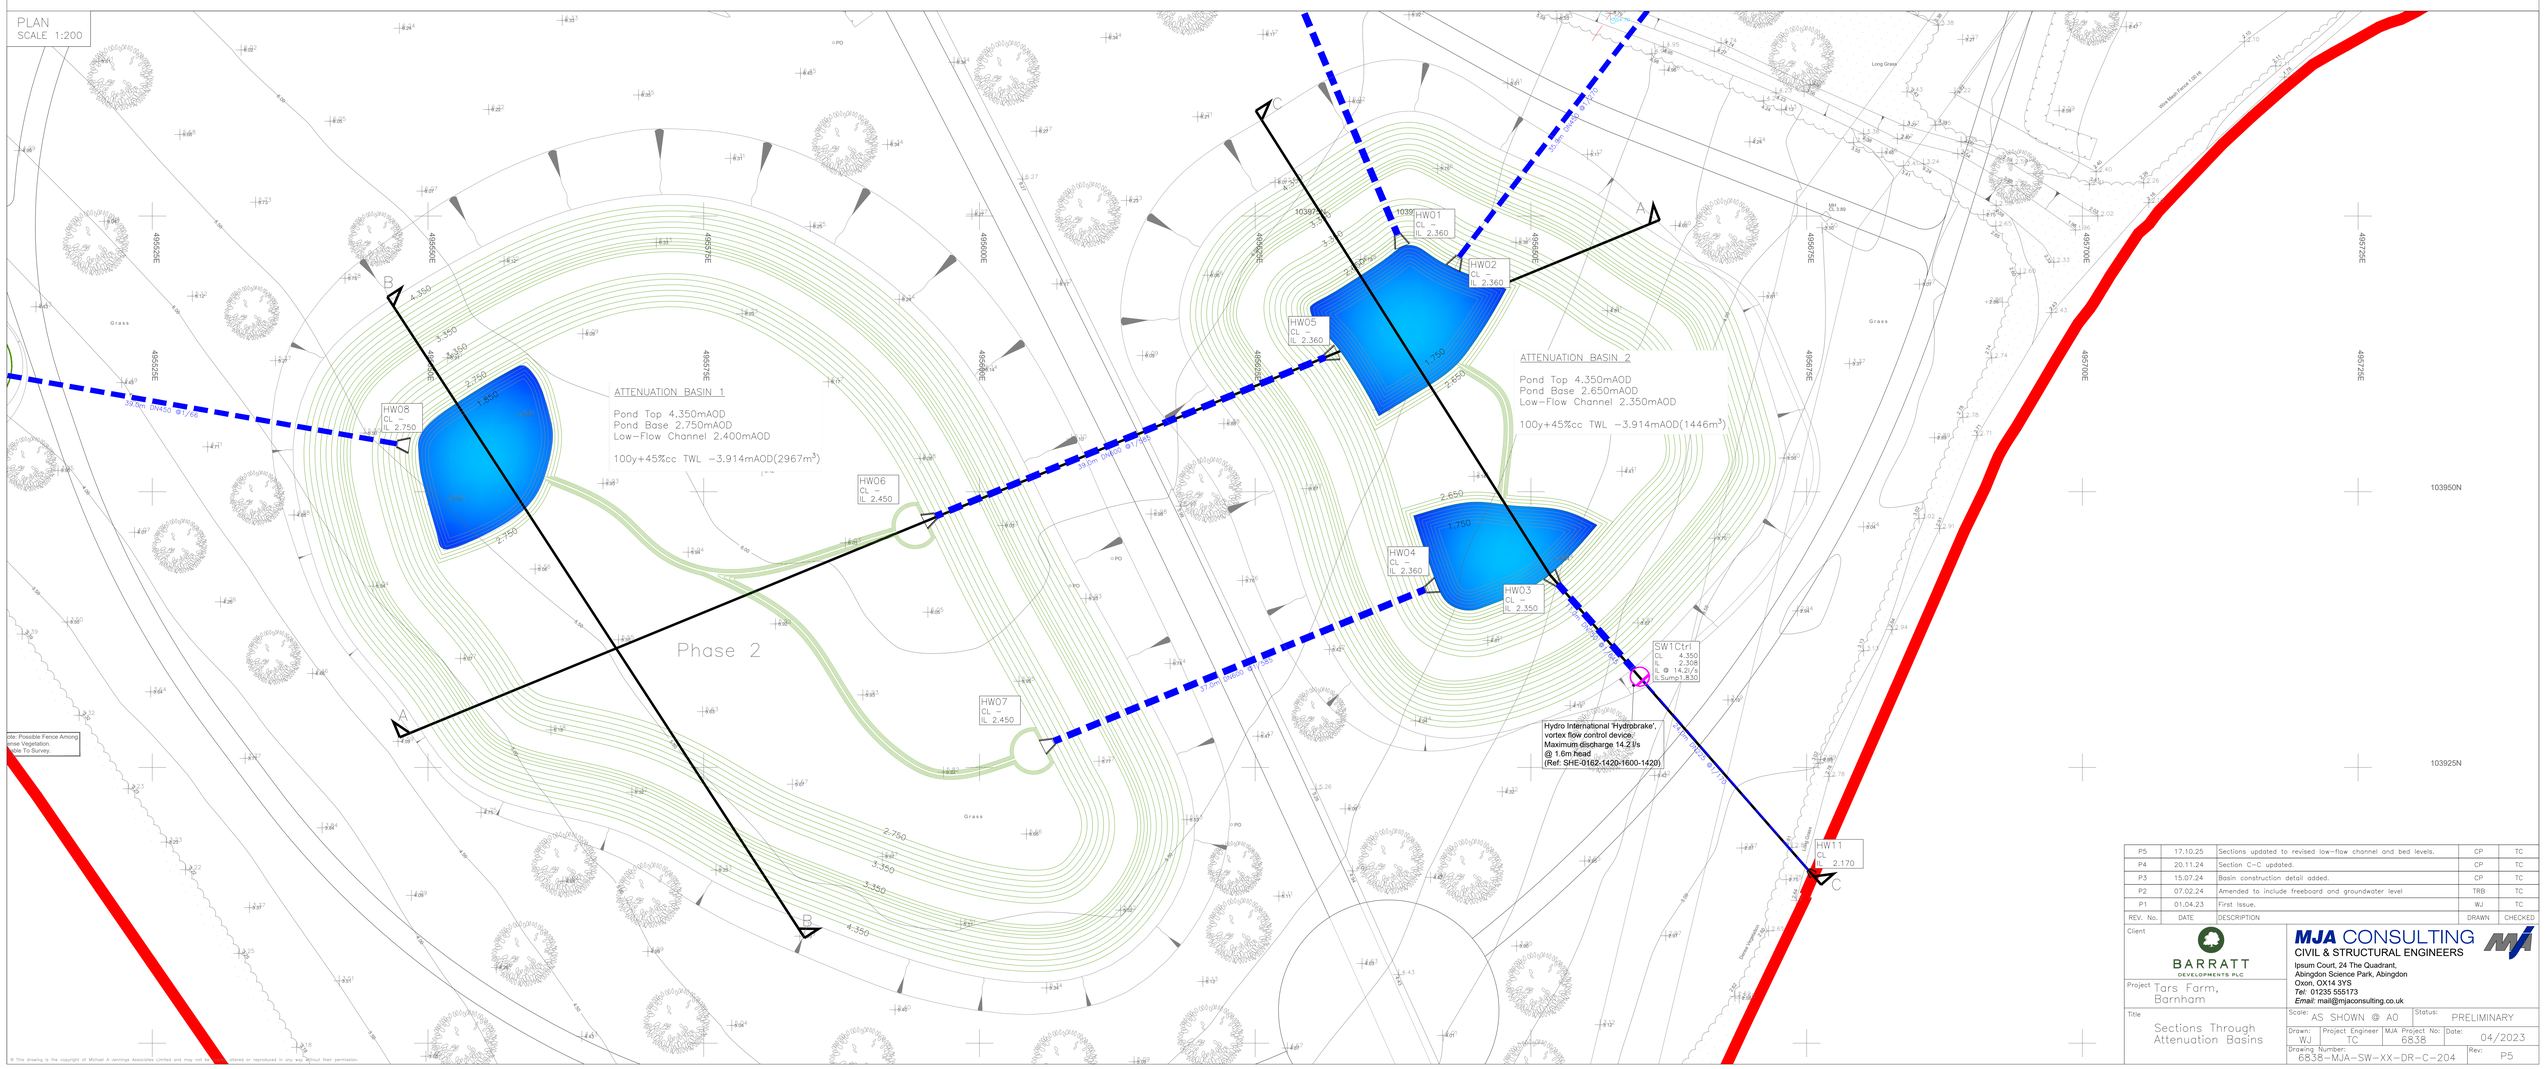

REV. No.	DATE	DESCRIPTION	DRAWN	CHECKED
P5	17.10.25	Sections updated to revised low-flow channel and bed levels.	CP	TC
P4	20.11.24	Section C–C updated.	CP	TC
P3	15.07.24	Basin construction detail added.	CP	TC
P2	07.02.24	Amended to include freeboard and groundwater level	TRB	TC
P1	01.04.23	First Issue.	WJ	TC

Client: BARRATT DEVELOPMENTS PLC

Project: Tars Farm, Barnham

Title: Sections Through Attenuation Basins

MJA CONSULTING
CIVIL & STRUCTURAL ENGINEERS
Ipsum Court, 24 The Quadrant,
Abingdon Science Park, Abingdon
Oxon, OX14 3YS
Tel: 01235 555173
Email: mail@mjaconsulting.co.uk

Scale: AS SHOWN @ A0 | Status: PRELIMINARY

Drawn:	Project Engineer	MJA Project No:	Date:
WJ	TC	6838	04/2023

Drawing Number: 6838–MJA–SW–XX–DR–C–204 | Rev: P5

© This drawing is the copyright of Michael A Jennings Associates Limited and may not be altered or reproduced in any way without their permission.