


Notes

1. Do not scale from this drawing, except for planning purposes. Use figured dimensions only.
2. All dimensions must be checked on site prior to commencement of work.
3. Where applicable this drawing is to be read in conjunction with other consultants' drawings.
4. Surrounding houses plotted from OS and superimposed onto the top survey.

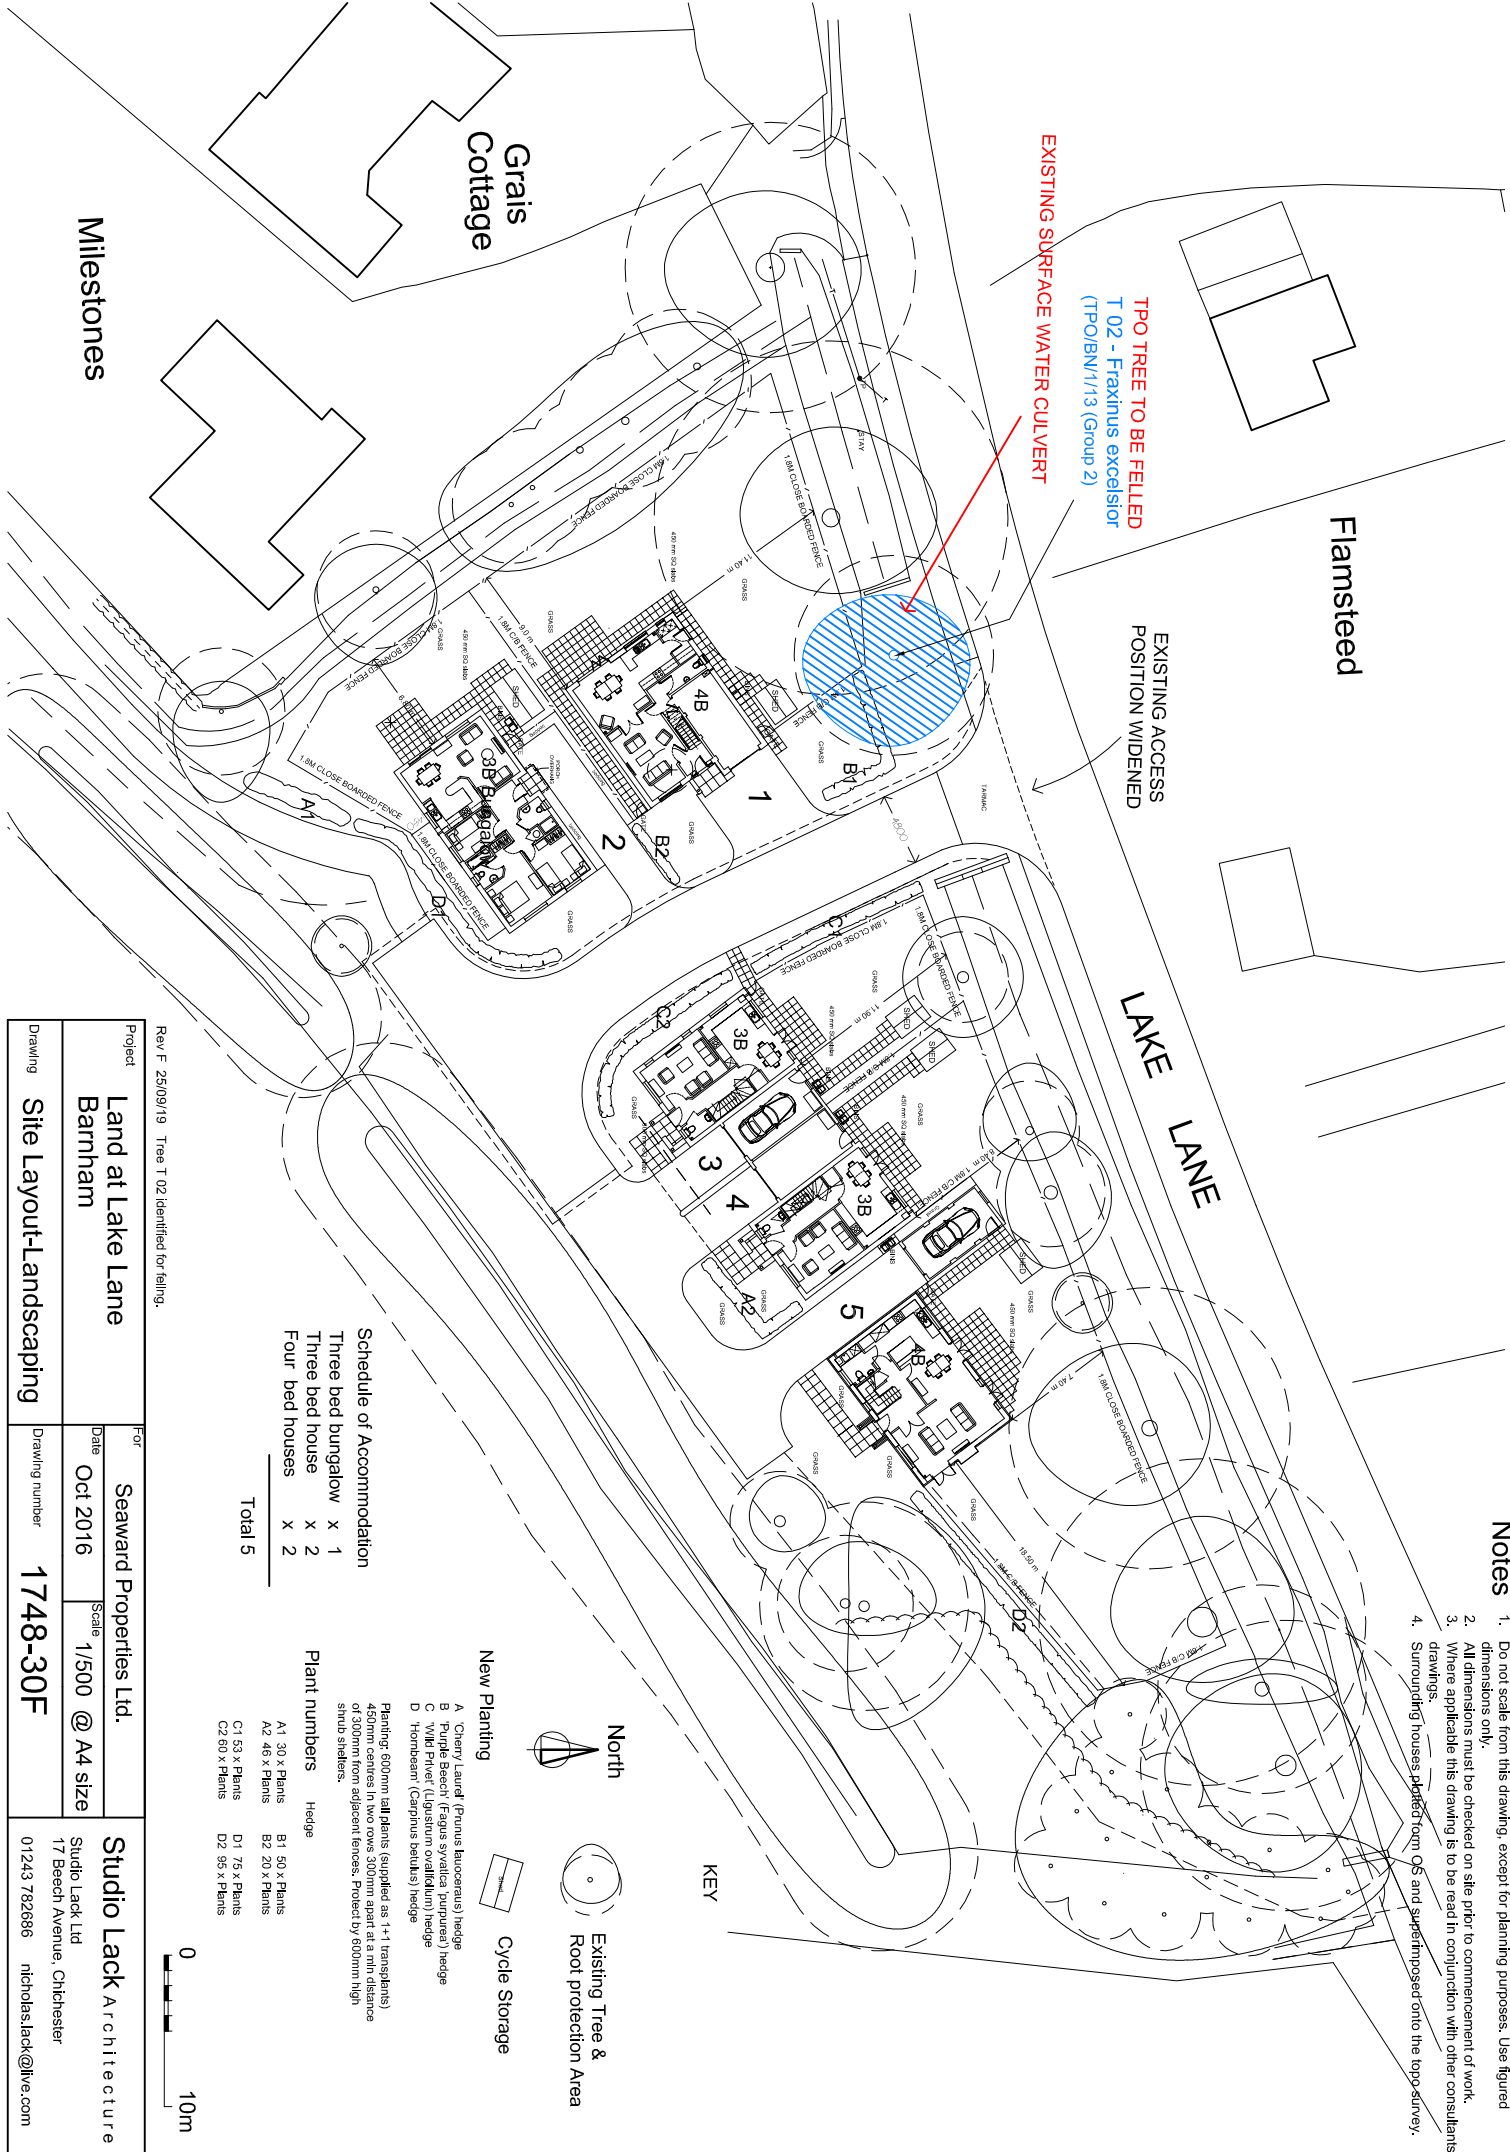

Rev F 25/09/19 Tree T 02 identified for felling.

Project		For	
Land at Lake Lane		Seaward Properties Ltd.	
Barnham		Date	Oct 2016
		Scale	1/500 @ A4 size
Drawing		Drawing number	1748-30F
		Studio Lack Architecture	
		17 Beech Avenue, Chichester	
		01243 782686 nicholas.lack@live.com	