



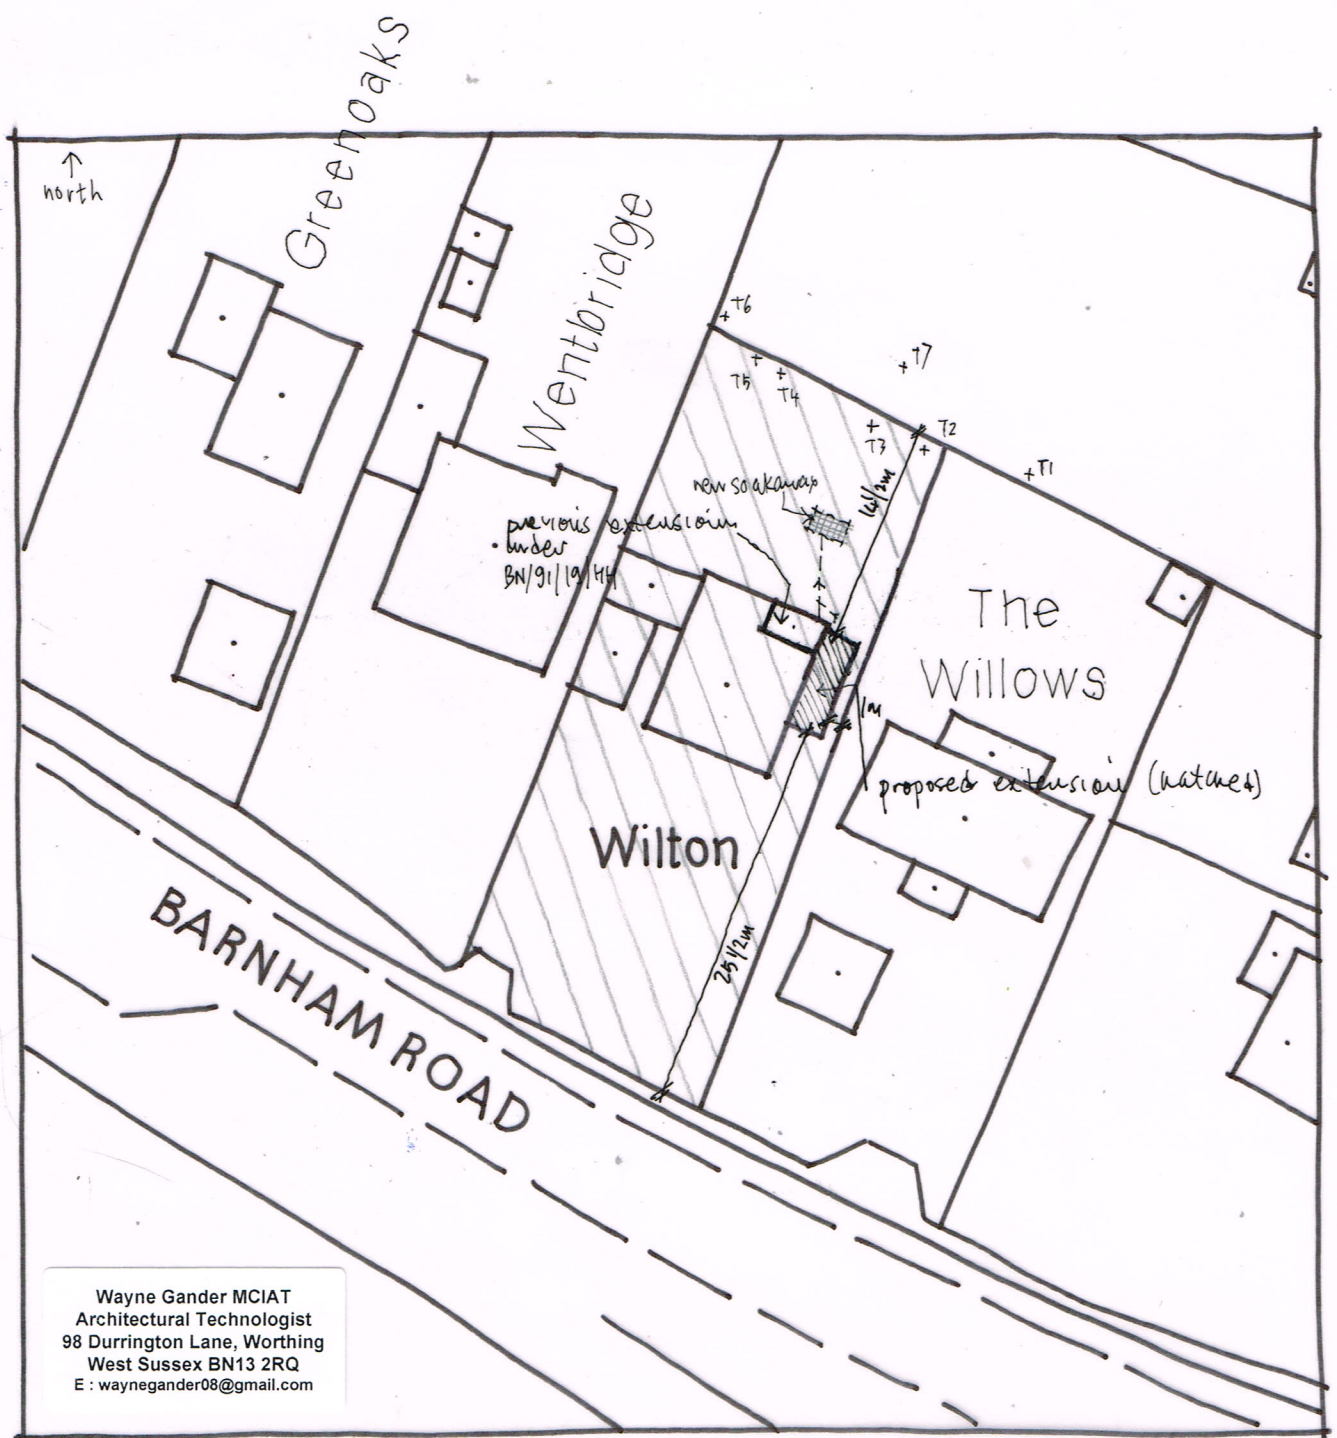

SITE PLAN 1:500 @ A4

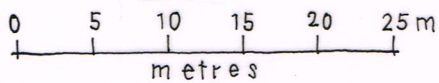

TREE SCHEDULE

- T1 : silver birch
- T2 : unknown
- T3 : spruce
- T4 : yucca
- T5 : silver birch
- T6 : leglandier
- T7 : unknown

ROOF PLAN 1:200

