

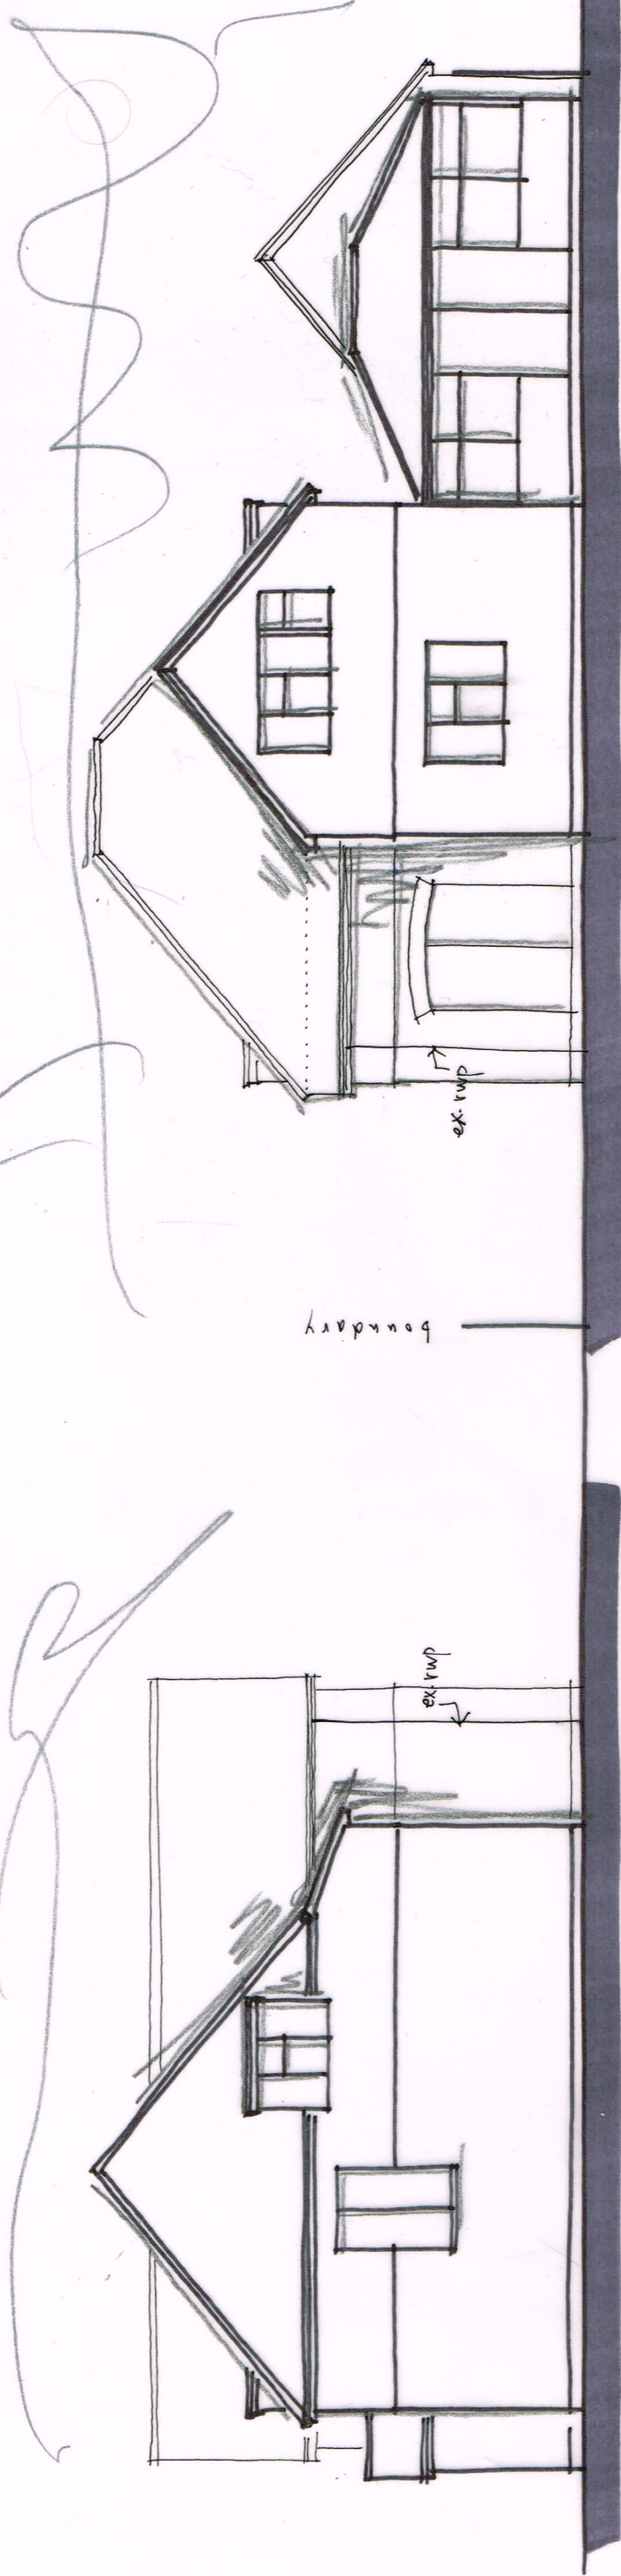


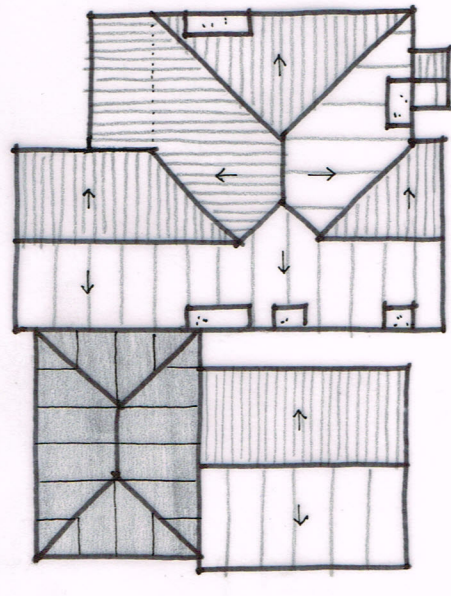


REAR (n/e)

SIDE (s/e) ELEVATION 1:100 @ A3 / 1:50 @ A1

0 1 2 3 4 5 m
metres

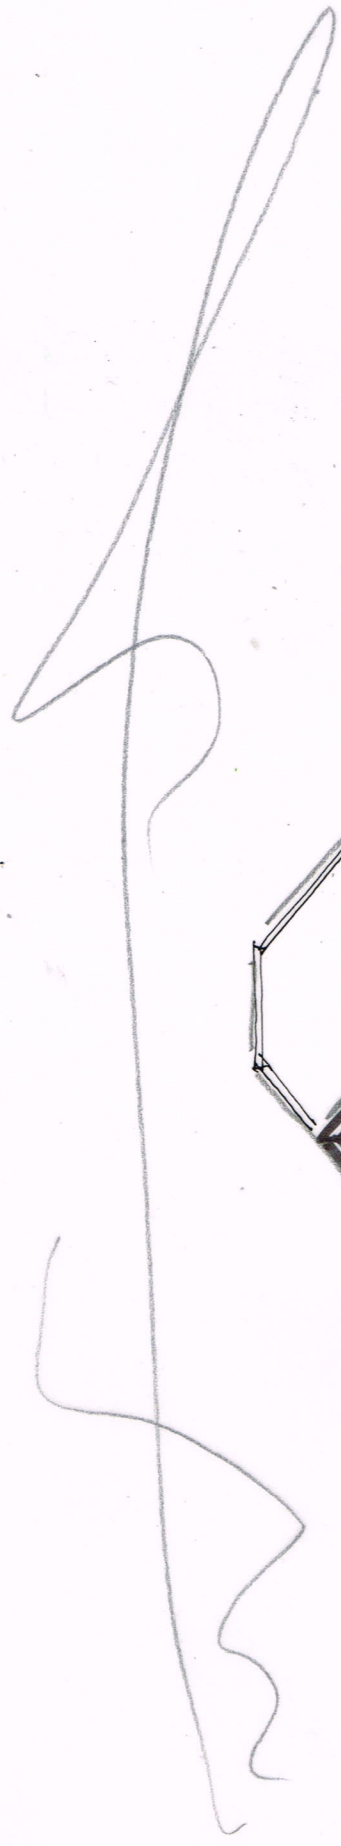

ROOF PLAN 1:200

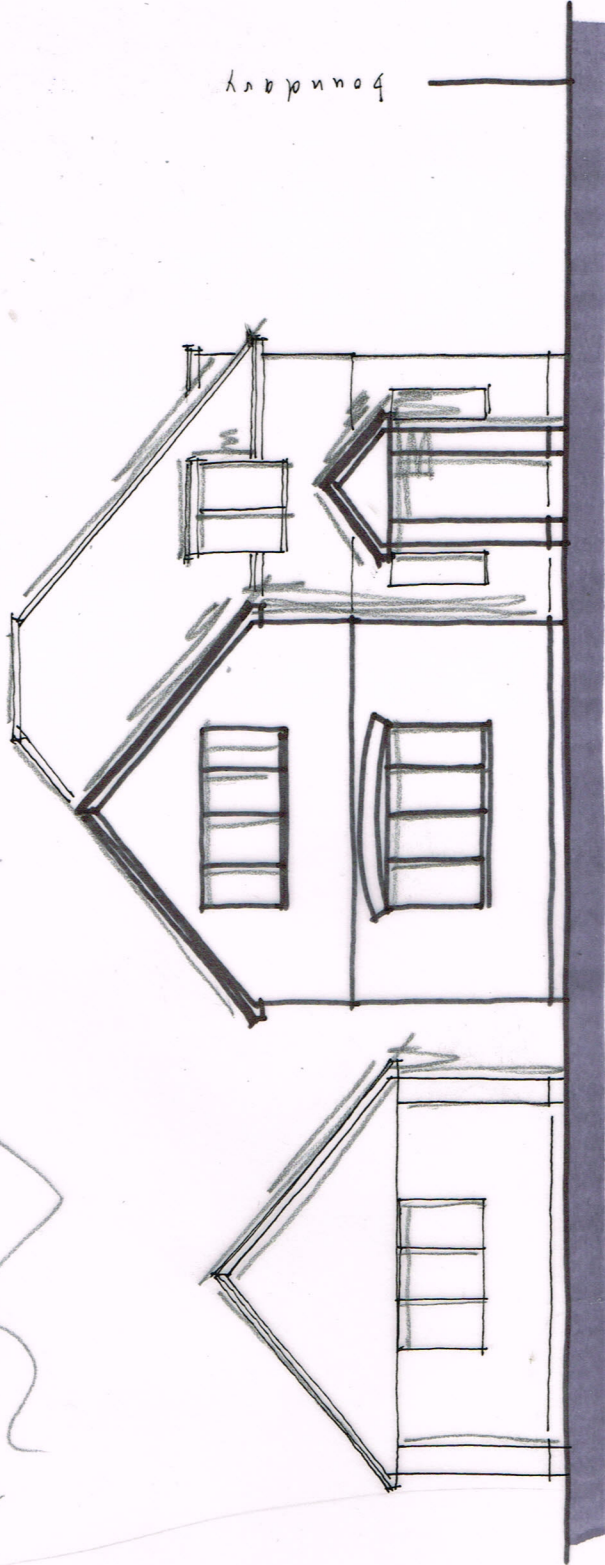

FRONT (s/w)

Wayne Gander MCIAT
Architectural Technologist
98 Durrington Lane, Worthing
West Sussex BN13 2RQ
E : waynegander08@gmail.com

Revisions A - front elevation added 28/4/20

'WILTON', BARNHAM ROAD, EASTERGATE
Existing details 02 A April 2020