




PROPOSED ELEVATIONS 1:100

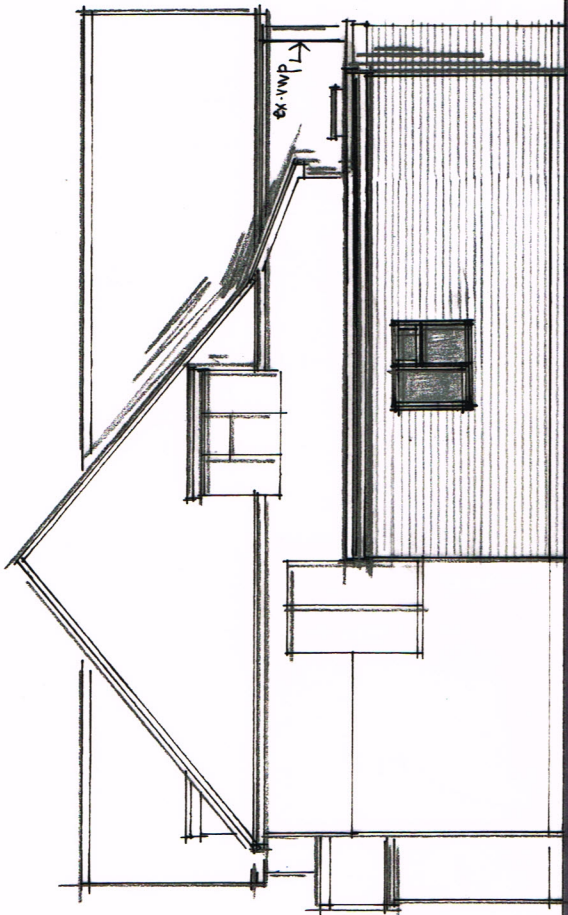


SIDE (s/e)

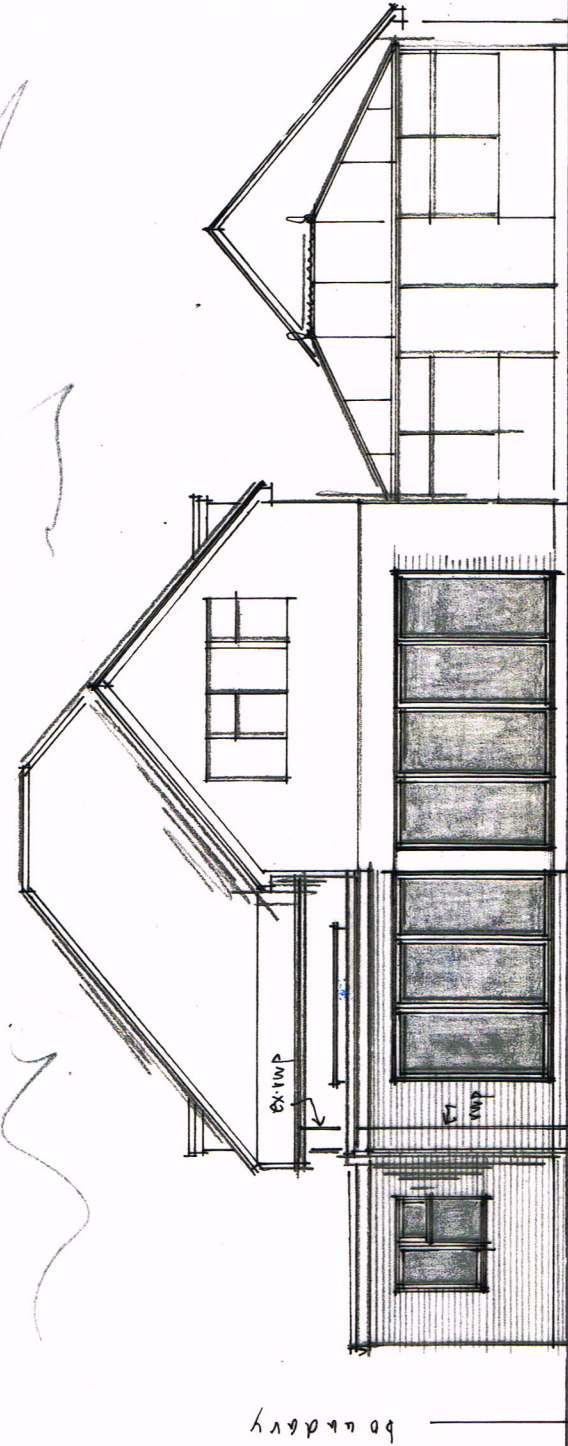

REAR (n/e) ELEVATION 1:100 @ A3

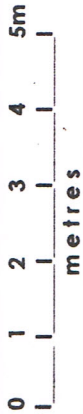

C - side extension enlarged 11/8/20
B - rear extension amended 7/5/20
A - side extension added 28/4/20

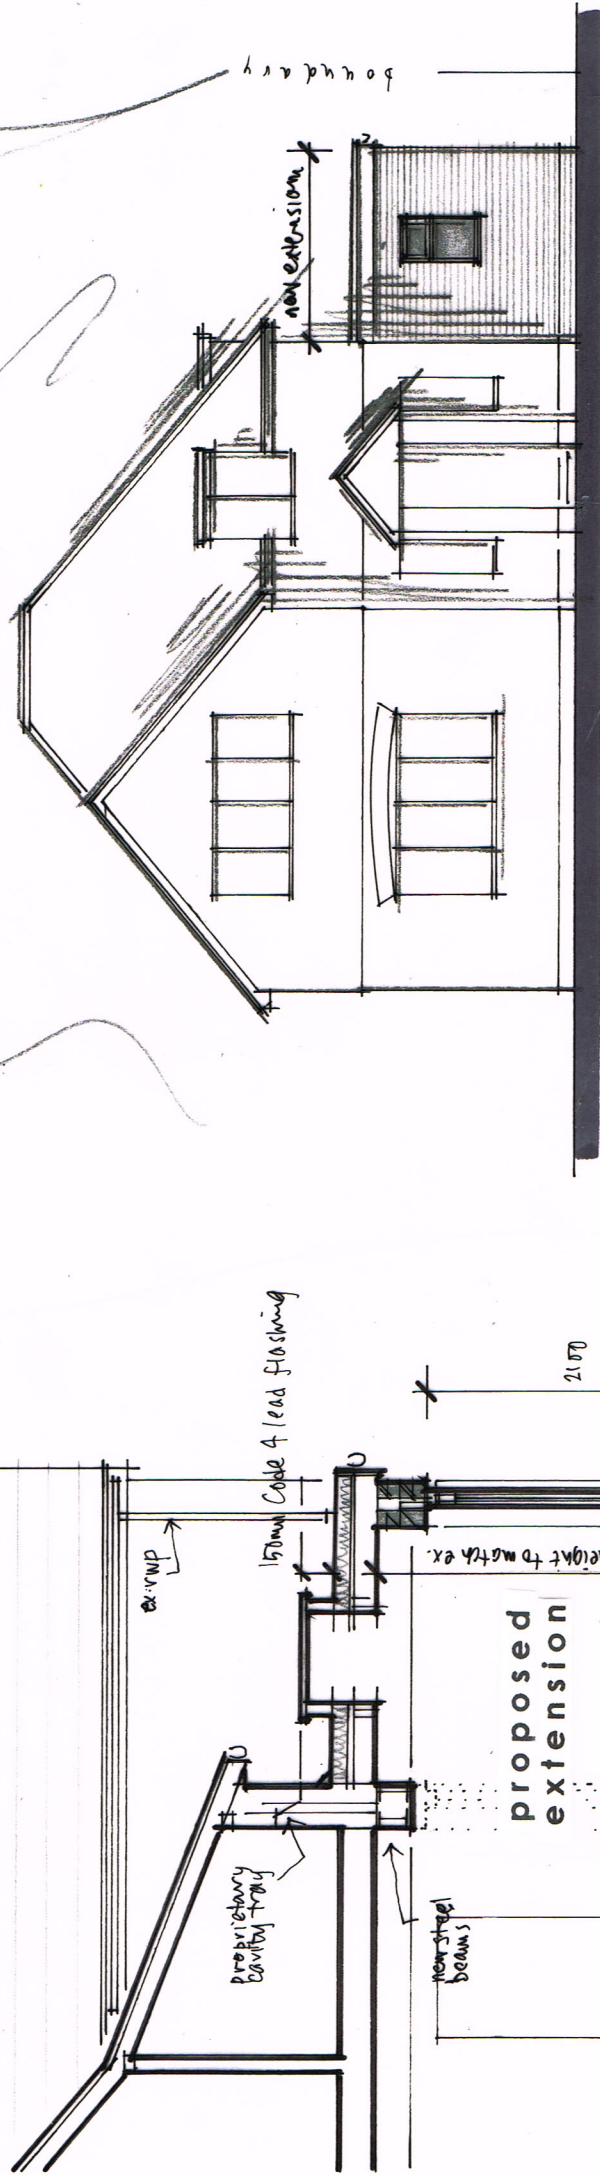


FRONT (s/w)

SCHEDULE OF FINISHES

ELEVATIONS	-	face brickwork
WINDOWS	-	white PVCu plastic or grey powdercoated aluminium double glazed
FLAT ROOF	-	high performance felt or composite GRP
EAVES	-	white PVCu and double glazed
R/W GOODS	-	black half round guttering with 63mm diameter downpipes

PROVIDE SAMPLES FOR APPROVAL BY THE CLIENT & THE LOCAL PLANNING AUTHORITY WHERE REQUIRED.

SECTION A-A 1:50

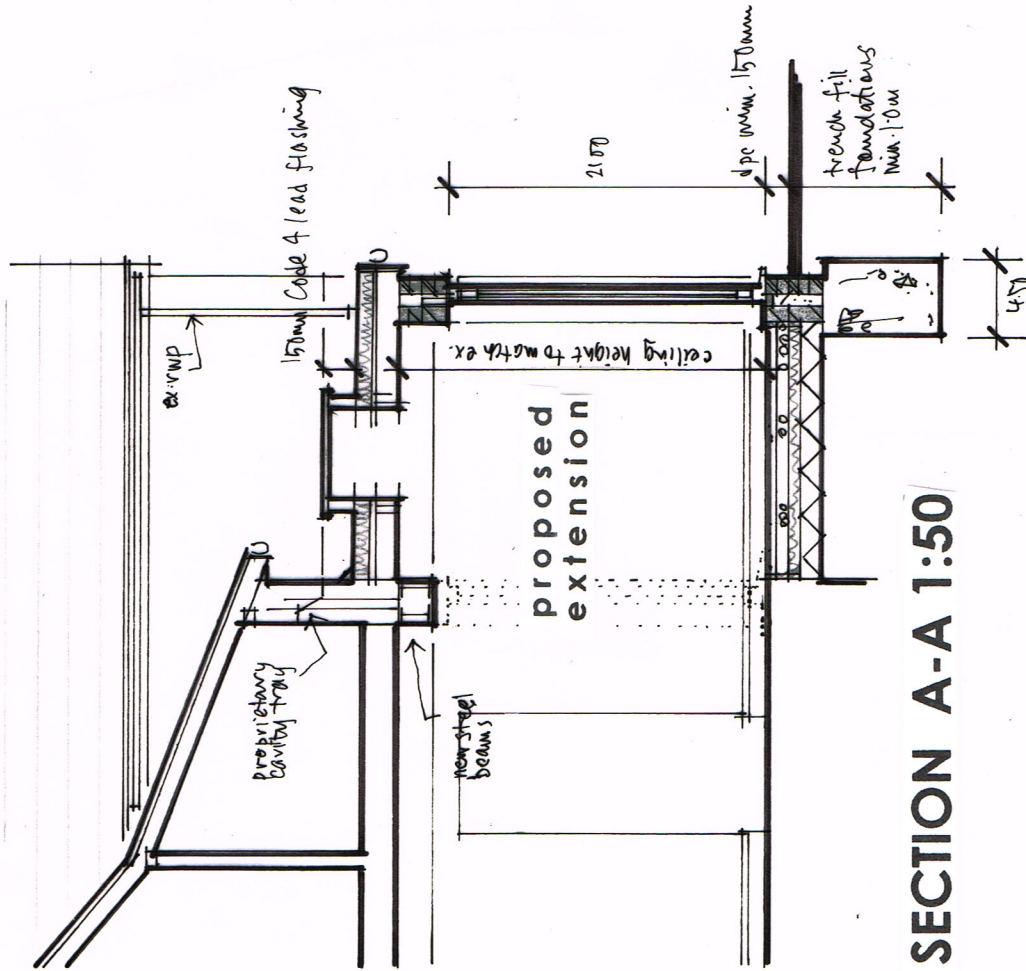

Figured dimensions to take precedence over scaled dimensions. The contractor is to verify all dimensions on site before commencing any works.
Any discrepancies whatsoever to be brought to the attention of the client immediately.
The copyright of this drawing is reserved and the drawing must not be disclosed without authority.

Project

'WILTON', BARNHAM ROAD, EASTERGATE

New single storey side & rear extension
& internal alterations

Client

Mr Parkin

Drawing no.

EG/BR/04 C

Scale

AS SHOWN

Date

April 2020

Drawn By

WG

WAYNE GANDER MCIAT

Chartered Architectural Technologist

98 Durrington Lane

WORTHING

West Sussex

BN13 2RQ

Tel/Fax 01903 694817

Email - waynegander08@gmail.com