
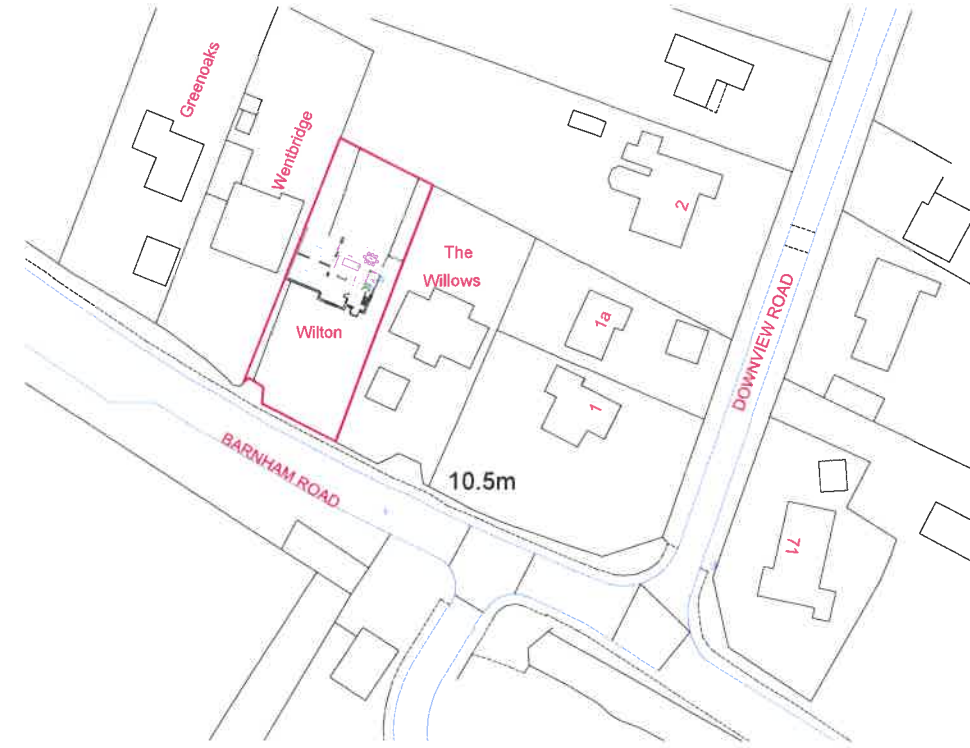


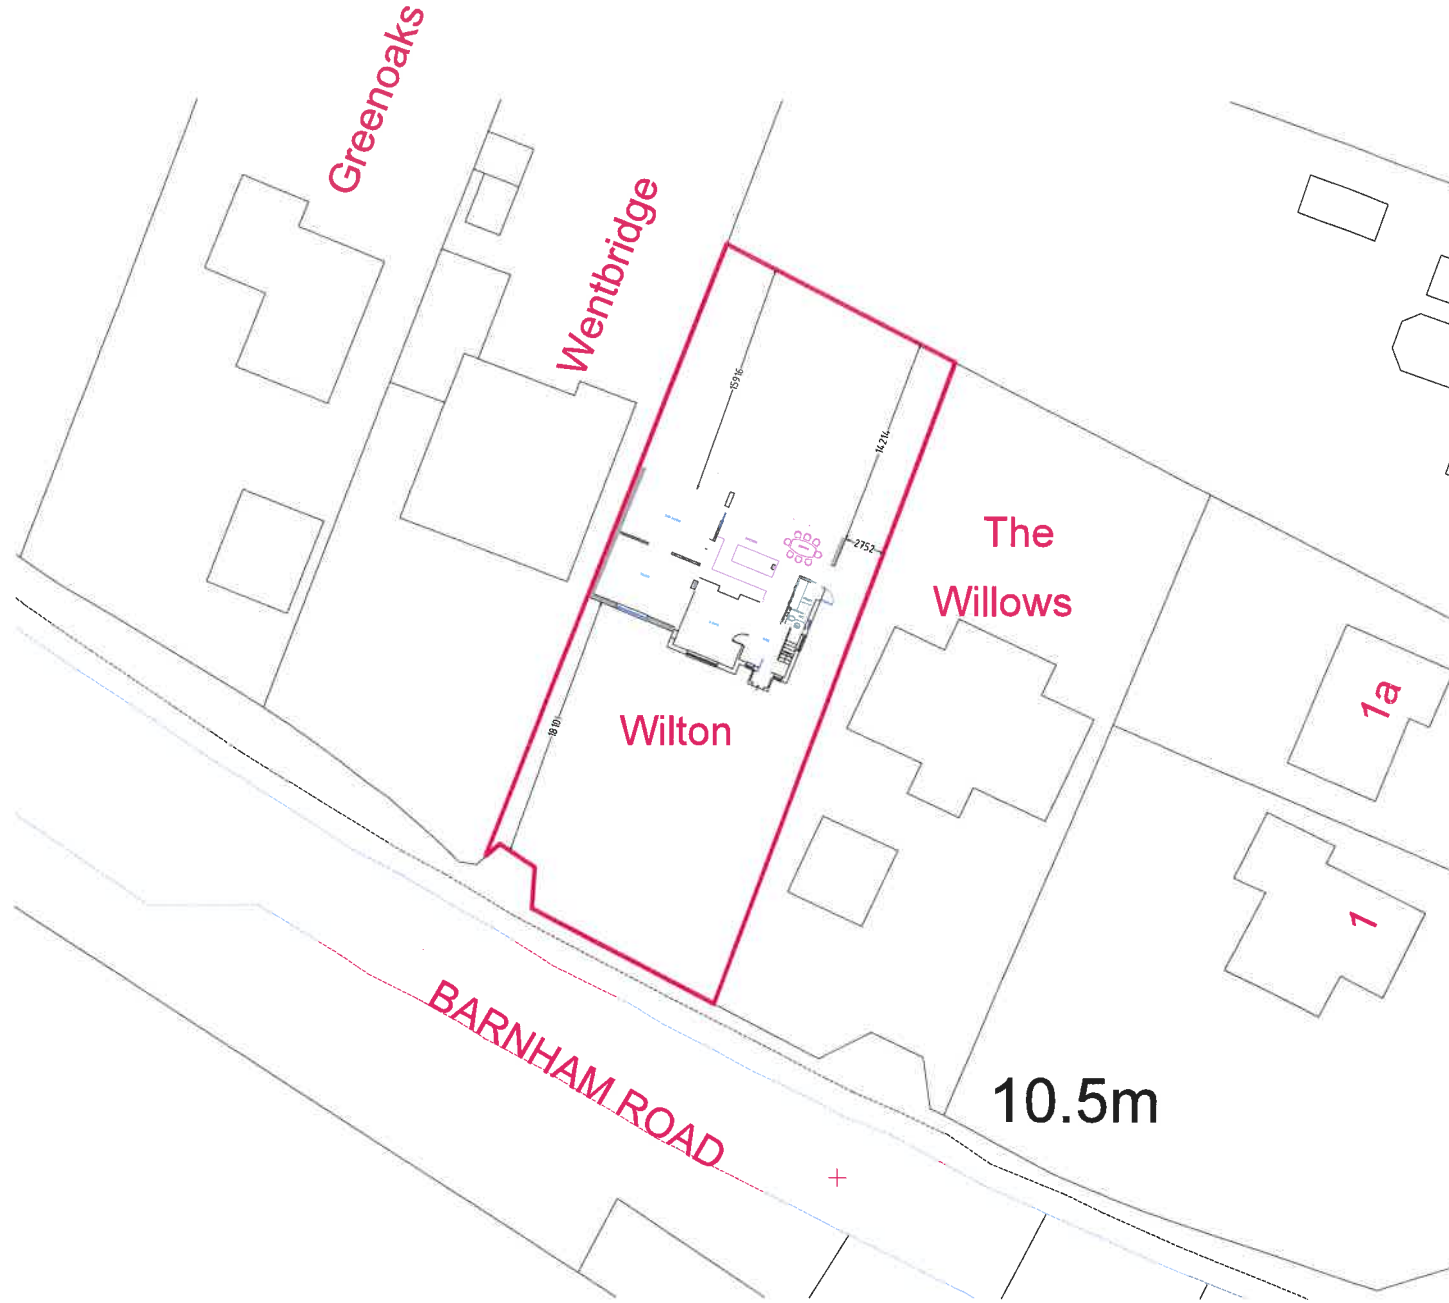

look. design | planning | build
 lookdesignandbuild.co.uk
 e:office@lookdesignandbuild.co.uk
 t:01243 512 278

OS License No
 100022432
 SCALE
 As noted @ A3
 DRAWN BY
 DE

PROJECT TITLE
 Proposed Development at
 Wilton
 Barnham Road, Barnham
 Bognor Regis, PO22 0EB

STATUS
 Planning Application
 DATE
 September 2019

PROJECT NO.
 PA-320-06
 DRAWING TITLE
 Proposed Site &
 Location Plan