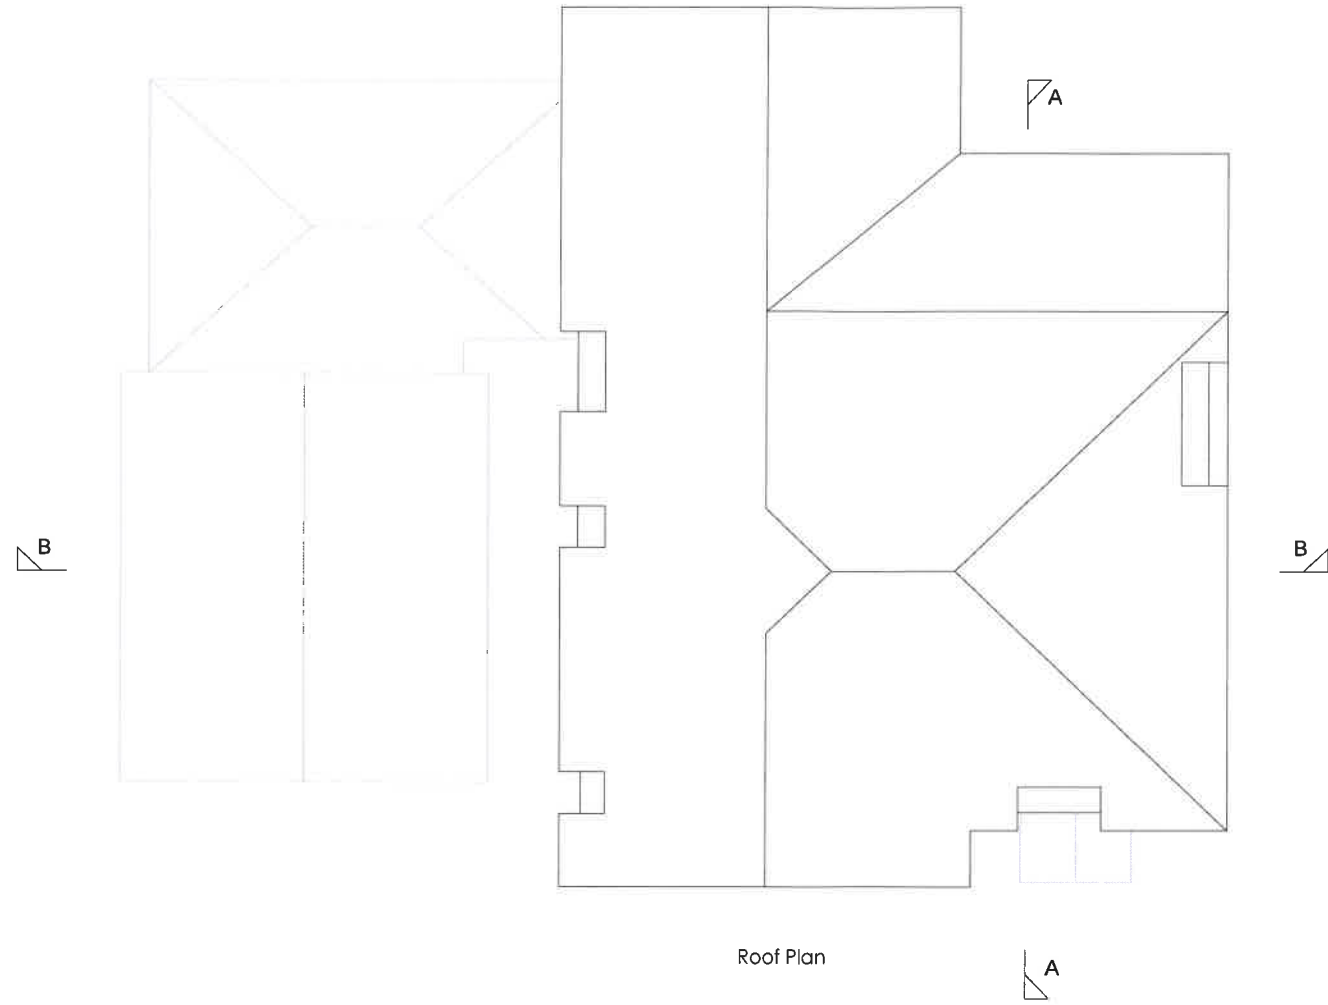


PROJECT NO. PA-320-03	STATUS Planning Application	PROJECT TITLE Proposed Development at Wilton	SCALE 1:100 @ A3	look. design planning build lookdesignandbuild.co.uk e:office@lookdesignandbuild.co.uk t:01243 512 278
DRAWING TITLE Existing Plans	DATE September 2019	Barnham Road, Barnham Bognor Regis, PO22 0EB	DRAWN BY JLB	