



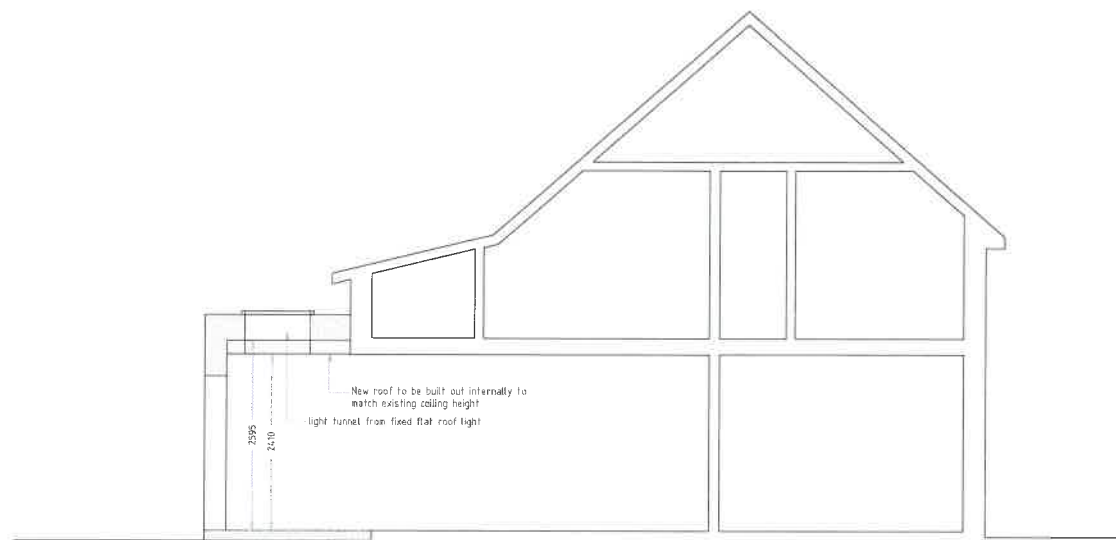

Section A-A

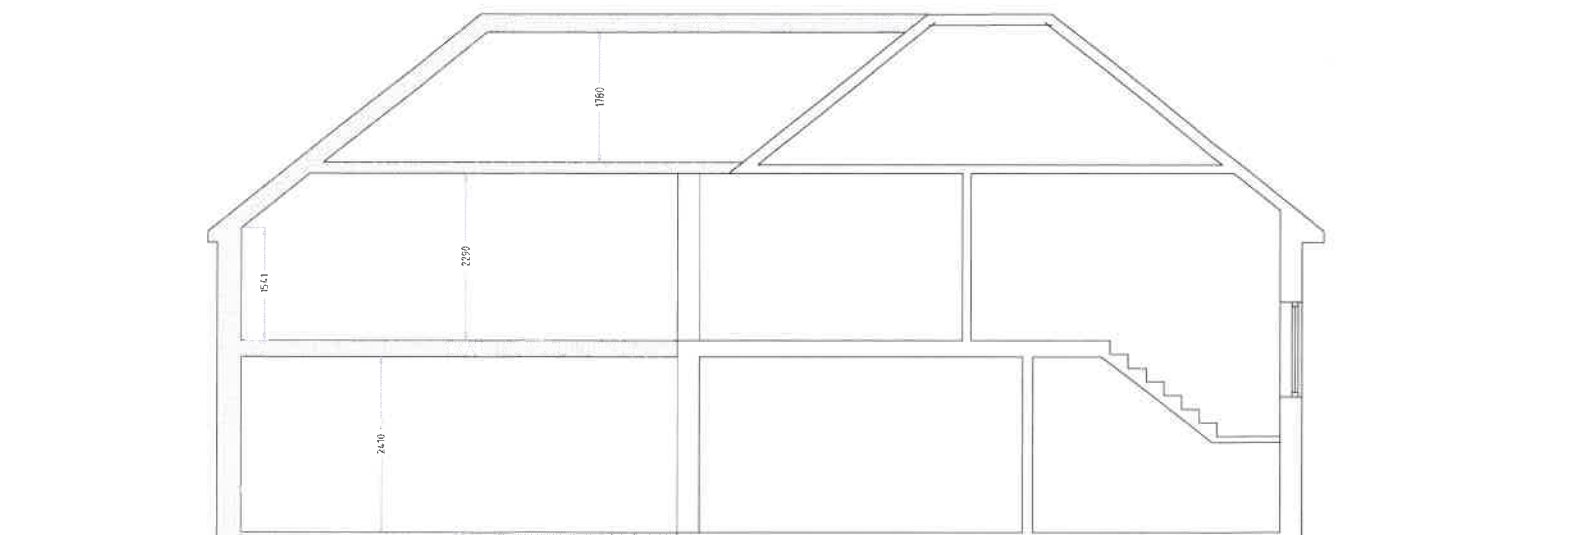

Section B-B



© this drawing is the copyright of look. design + build [l.db]. L.db design responsibility is limited to the design of the permanent works as finally constructed by l.db as part of the design + build service.

PROJECT NO. PA-320-11	STATUS Planning Application	PROJECT TITLE Proposed Development at Wilton	SCALE 1:100 @ A3	look. design planning build lookdesignandbuild.co.uk e:office@lookdesignandbuild.co.uk t:01243 512 278
DRAWING TITLE Proposed Sections	DATE September 2019	Bognor Regis, PO22 0EB	DRAWN BY DE	