



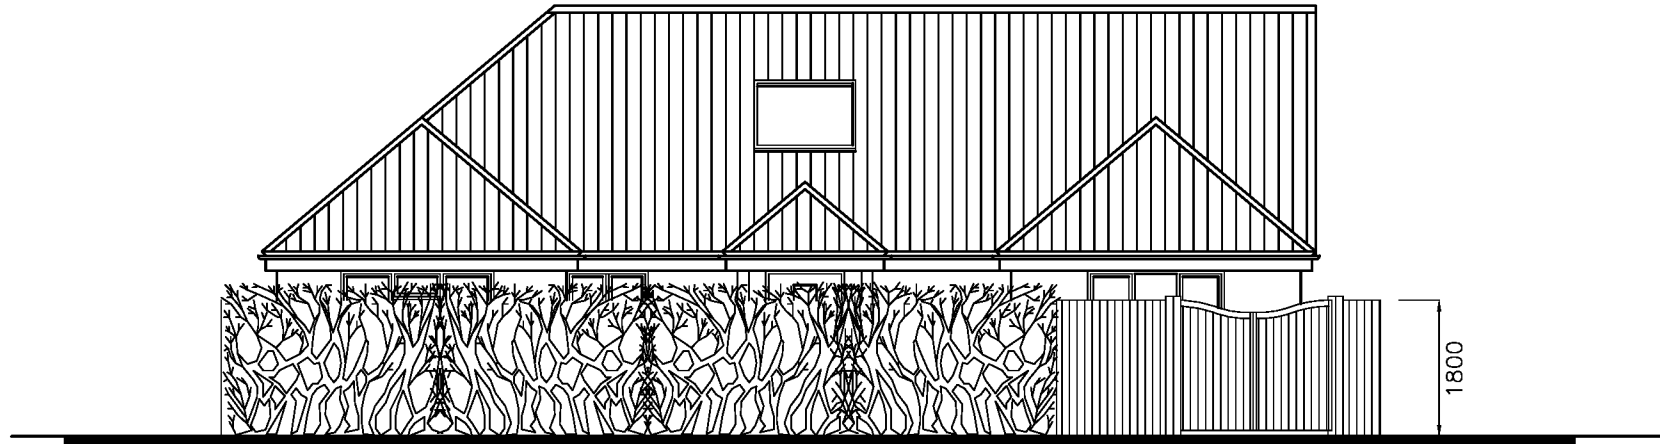

NORTH

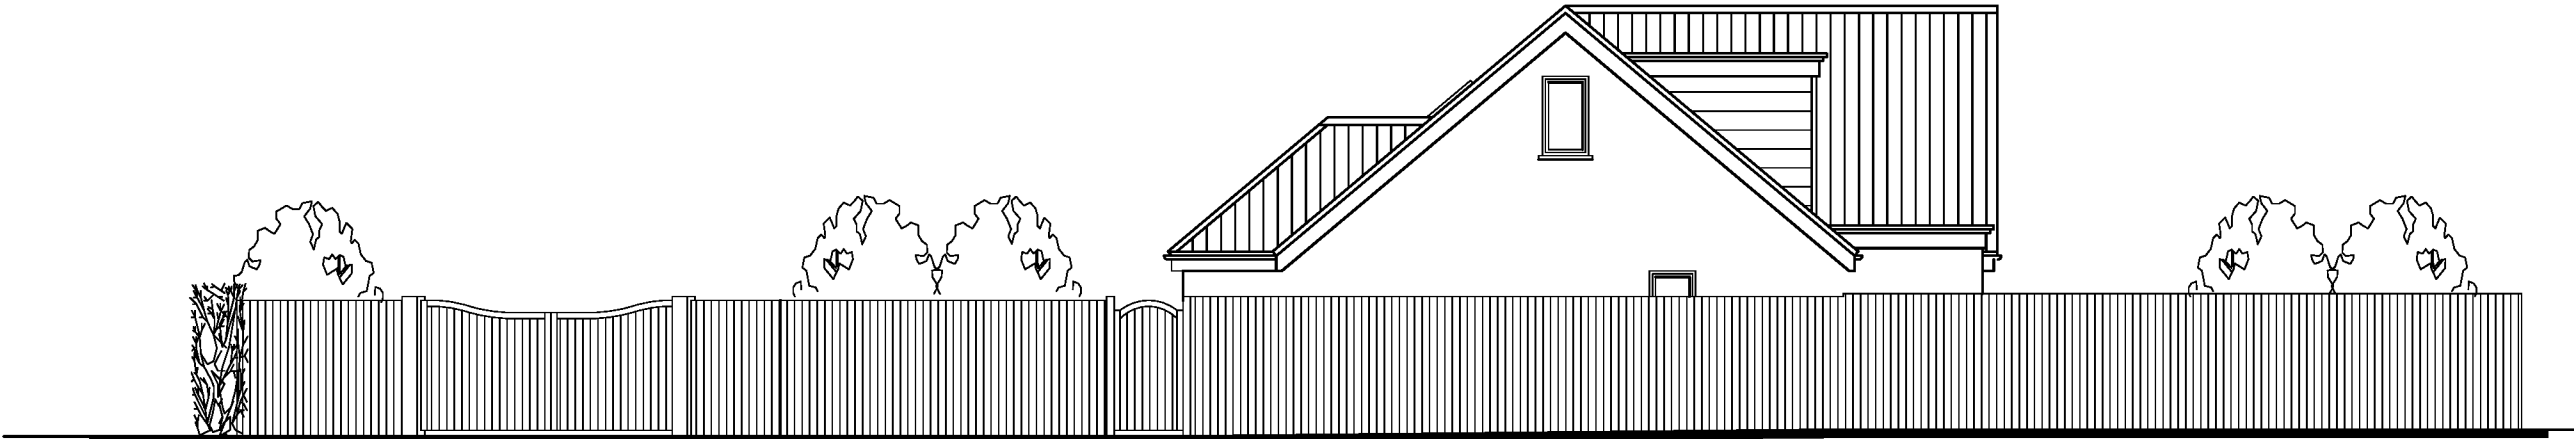

WEST

CAD

Critchley Architecture And Design Ltd.
Contact: 02392 474 918 | info@cadonline

The Old Brewery, 15E South Street, Havant, PO9 1BU

PROPOSED STREET ELEVATIONS

Revisions

- a)
- b)
- c)
- d)

3 Oriel Close
Bognor Regis,
PO22 0HN

Scale A1=1:50, A3=1:100
Drawn JHL
Date 17/10/19

19067-502⁰

10m

20m

30m

40m