


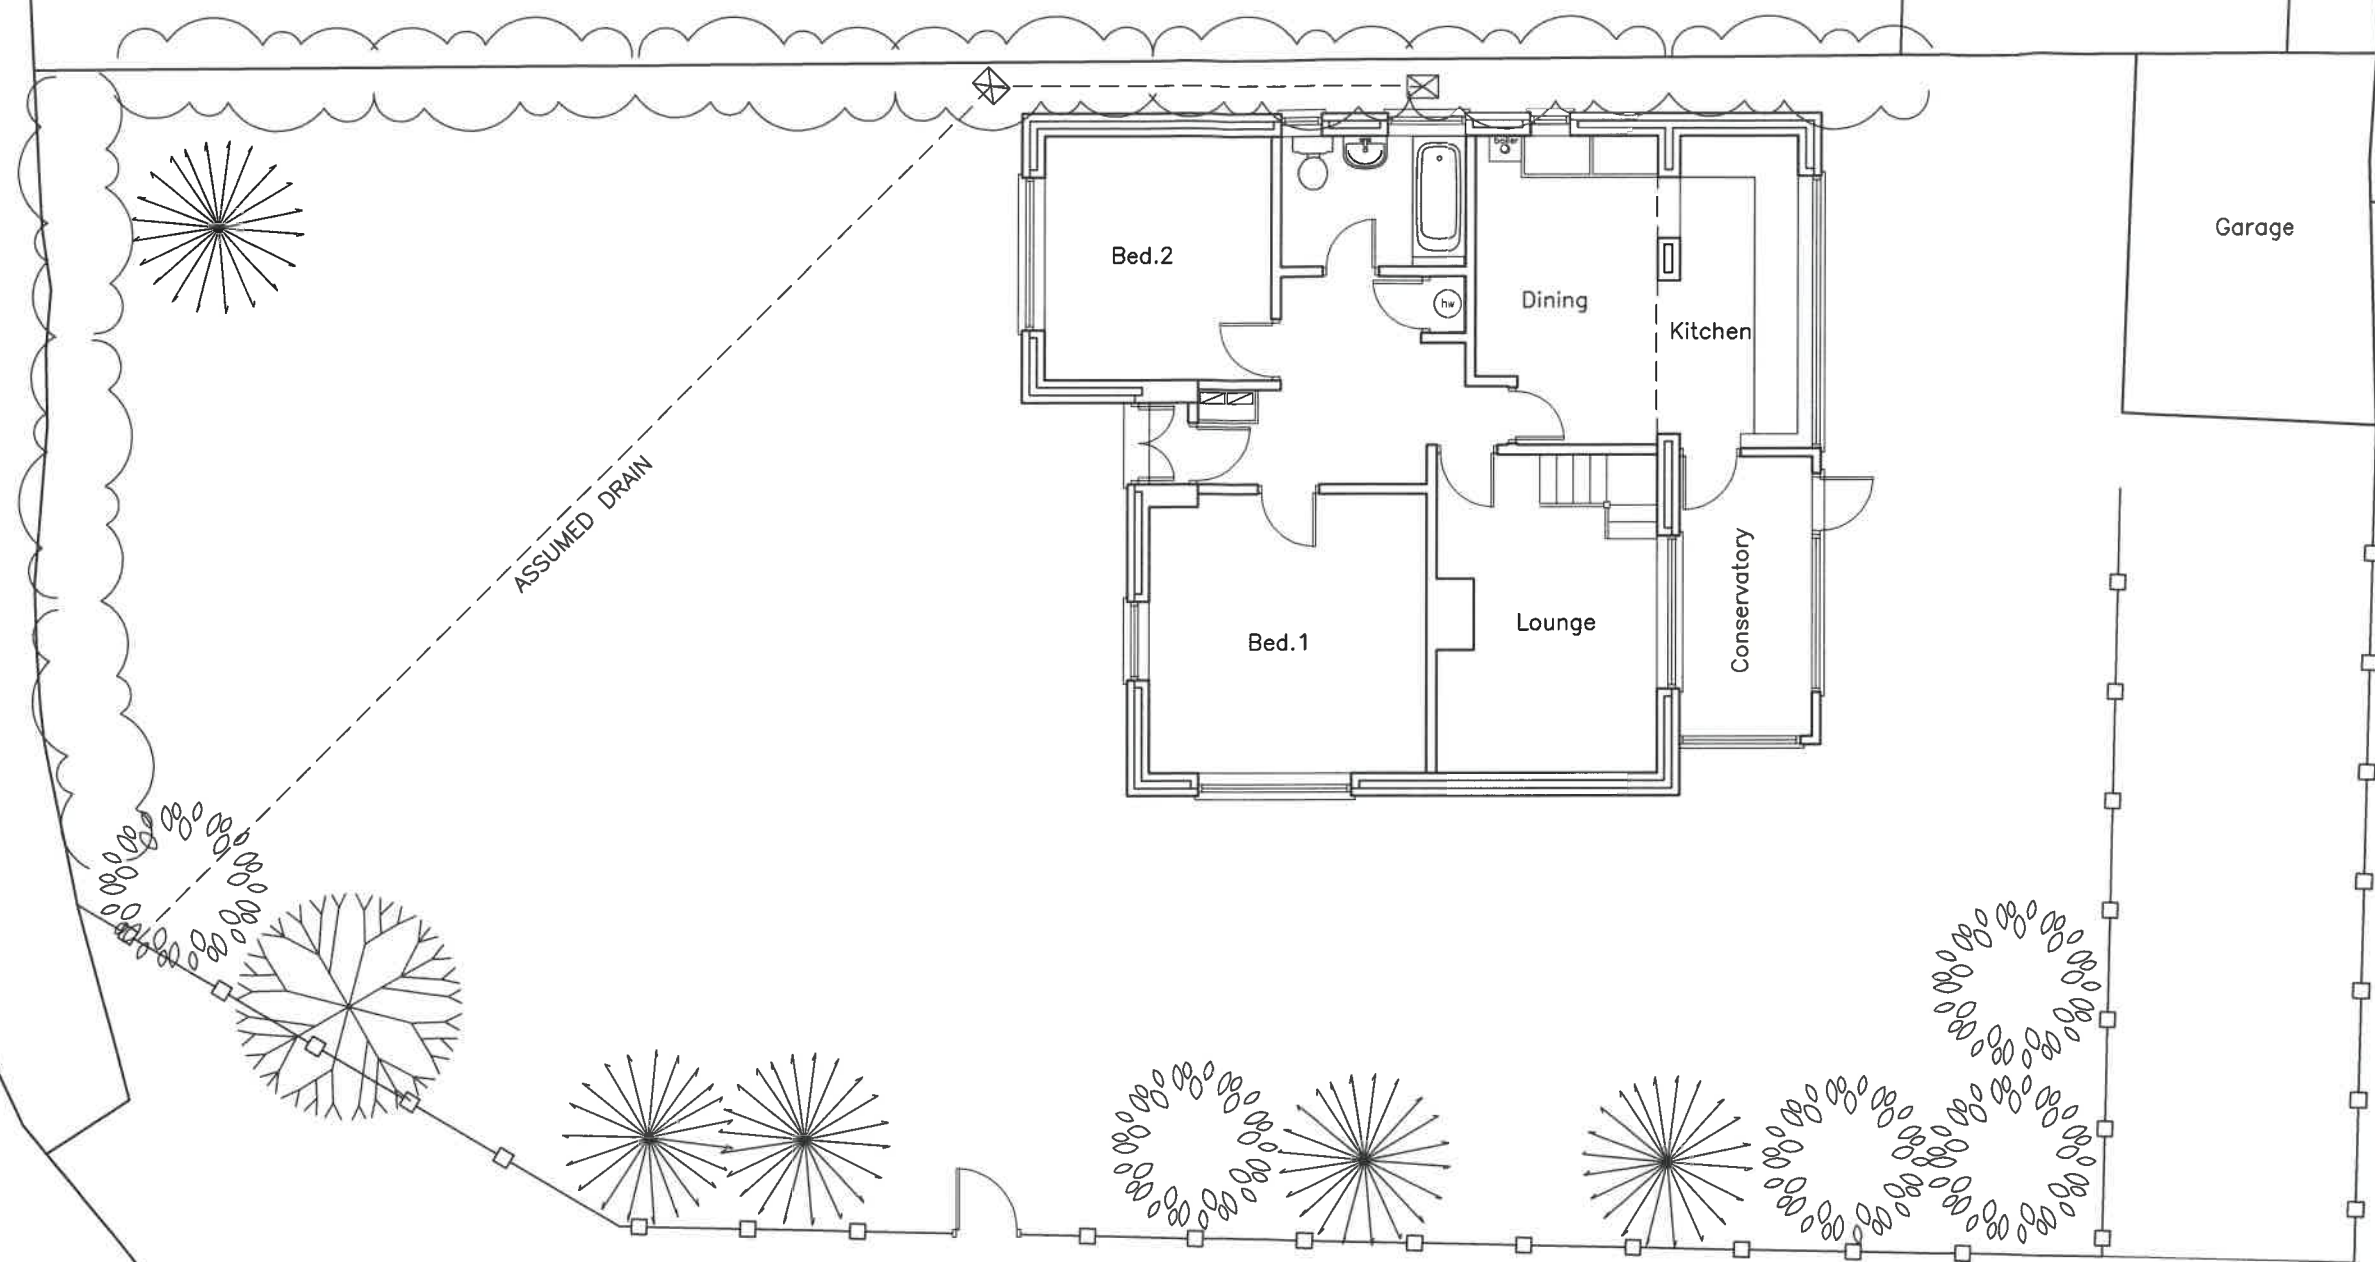

Oriol Close (Private Road)

CAD

Critchley Architecture And Design Ltd.
Contact: 02392 474 919 | info@caad.online

The Old Brewery, 15F South Street, Havant, PO9 1BU



EXISTING SITE PLAN

Revisions	a) Note/Date/Initial
b)	
c)	
d)	

3 Oriol Close
Barnham
Bognor Regis,
PO22 0HN

Scale A1=1:50, A3=1:100
Drawn JHL
Date 24/09/19

19067-102⁰

10m

20m

30m

40m