
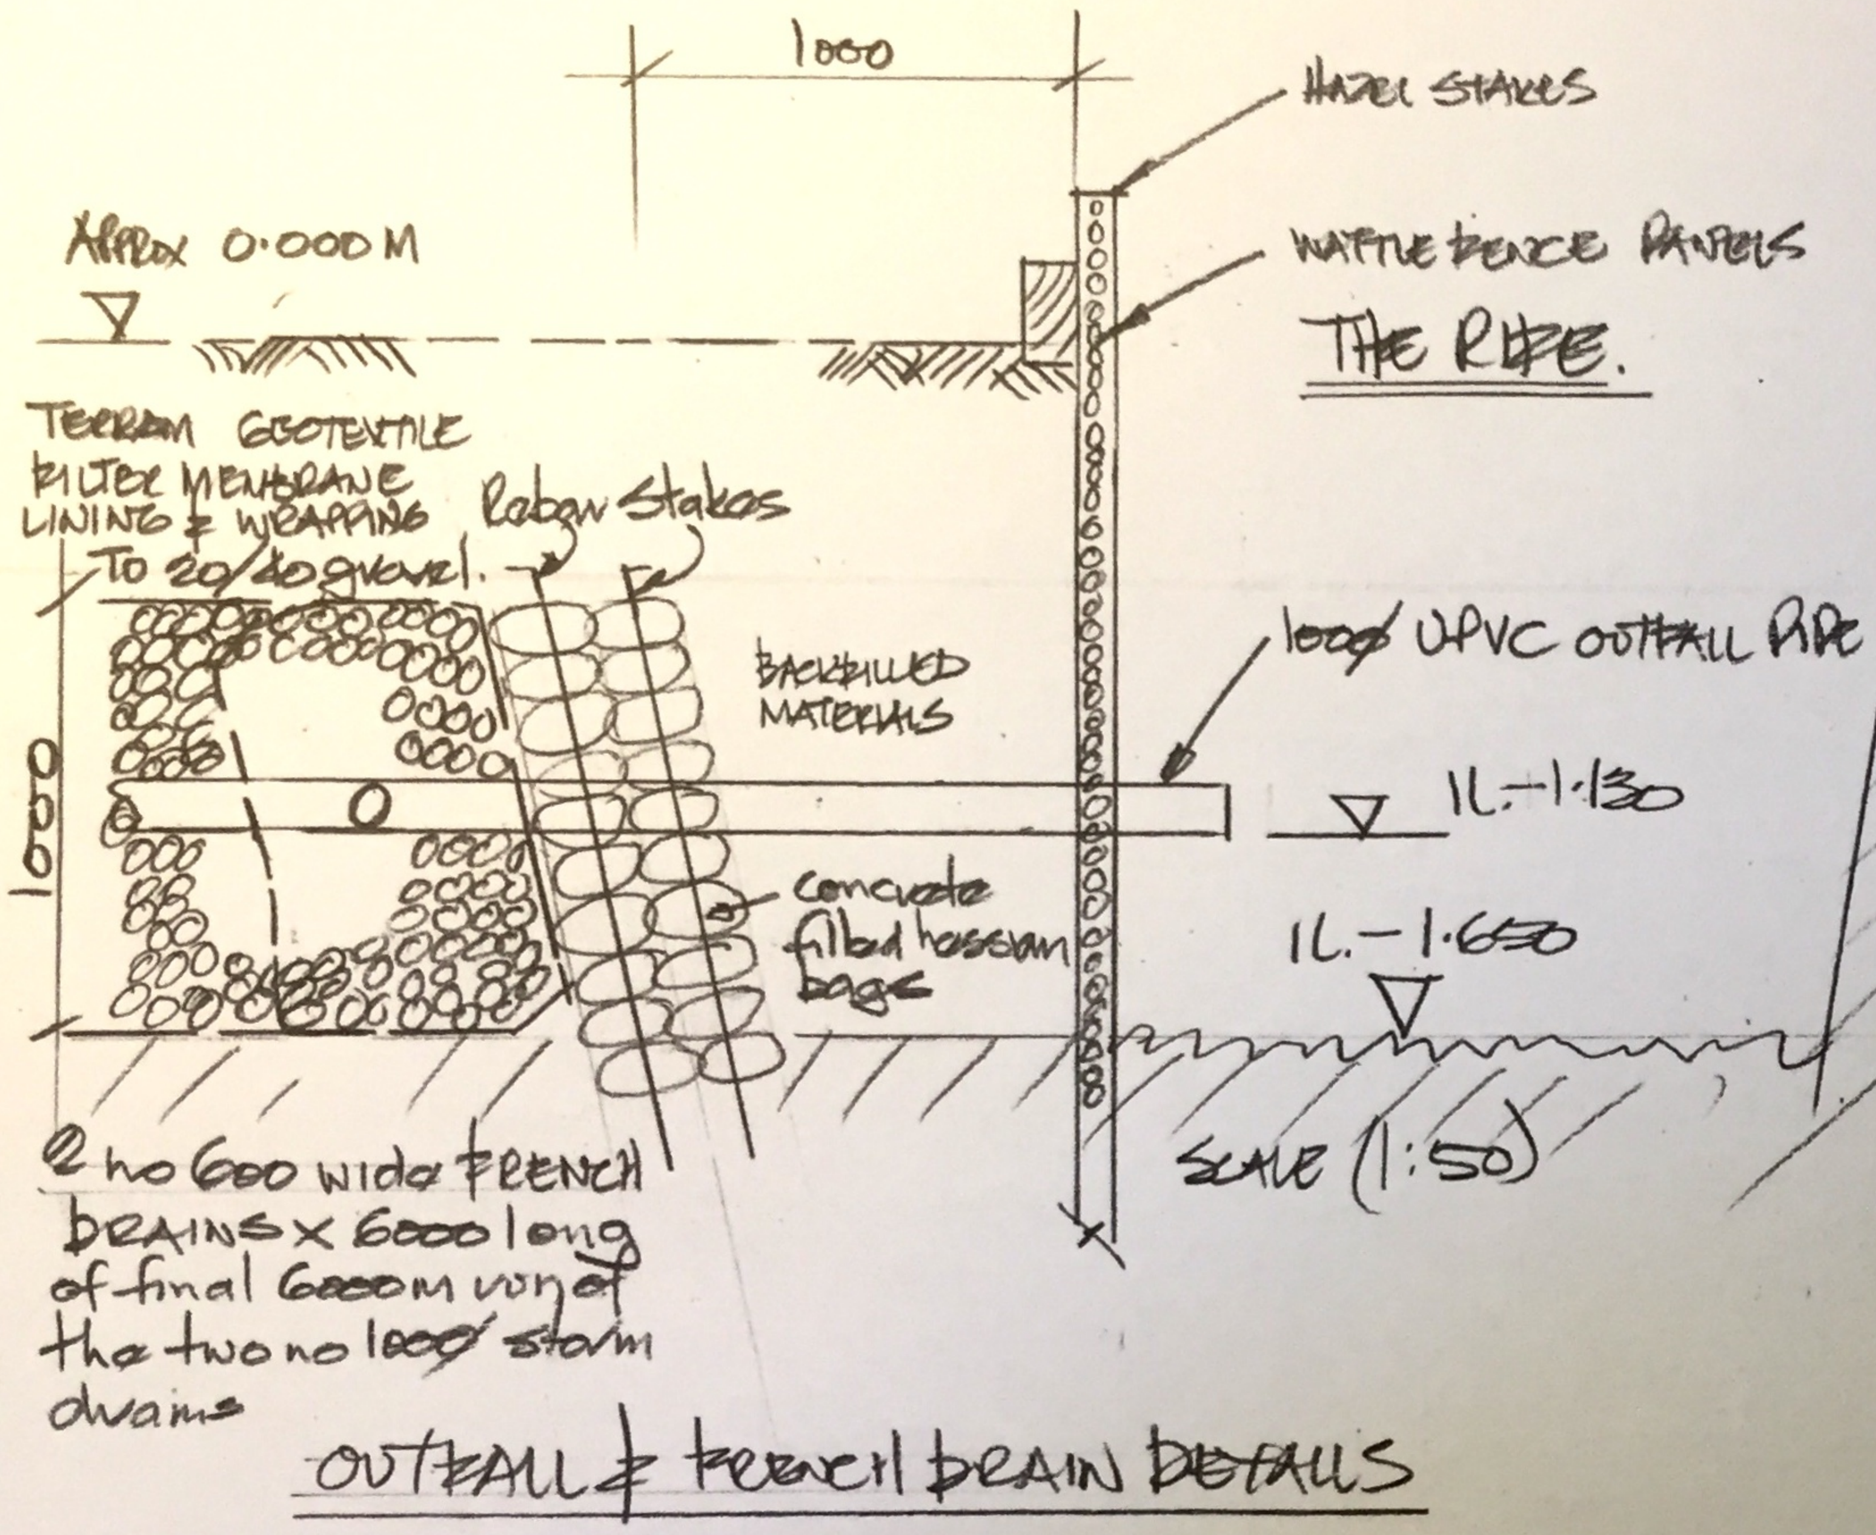


OUTFALL & FRENCH DRAIN DETAILS

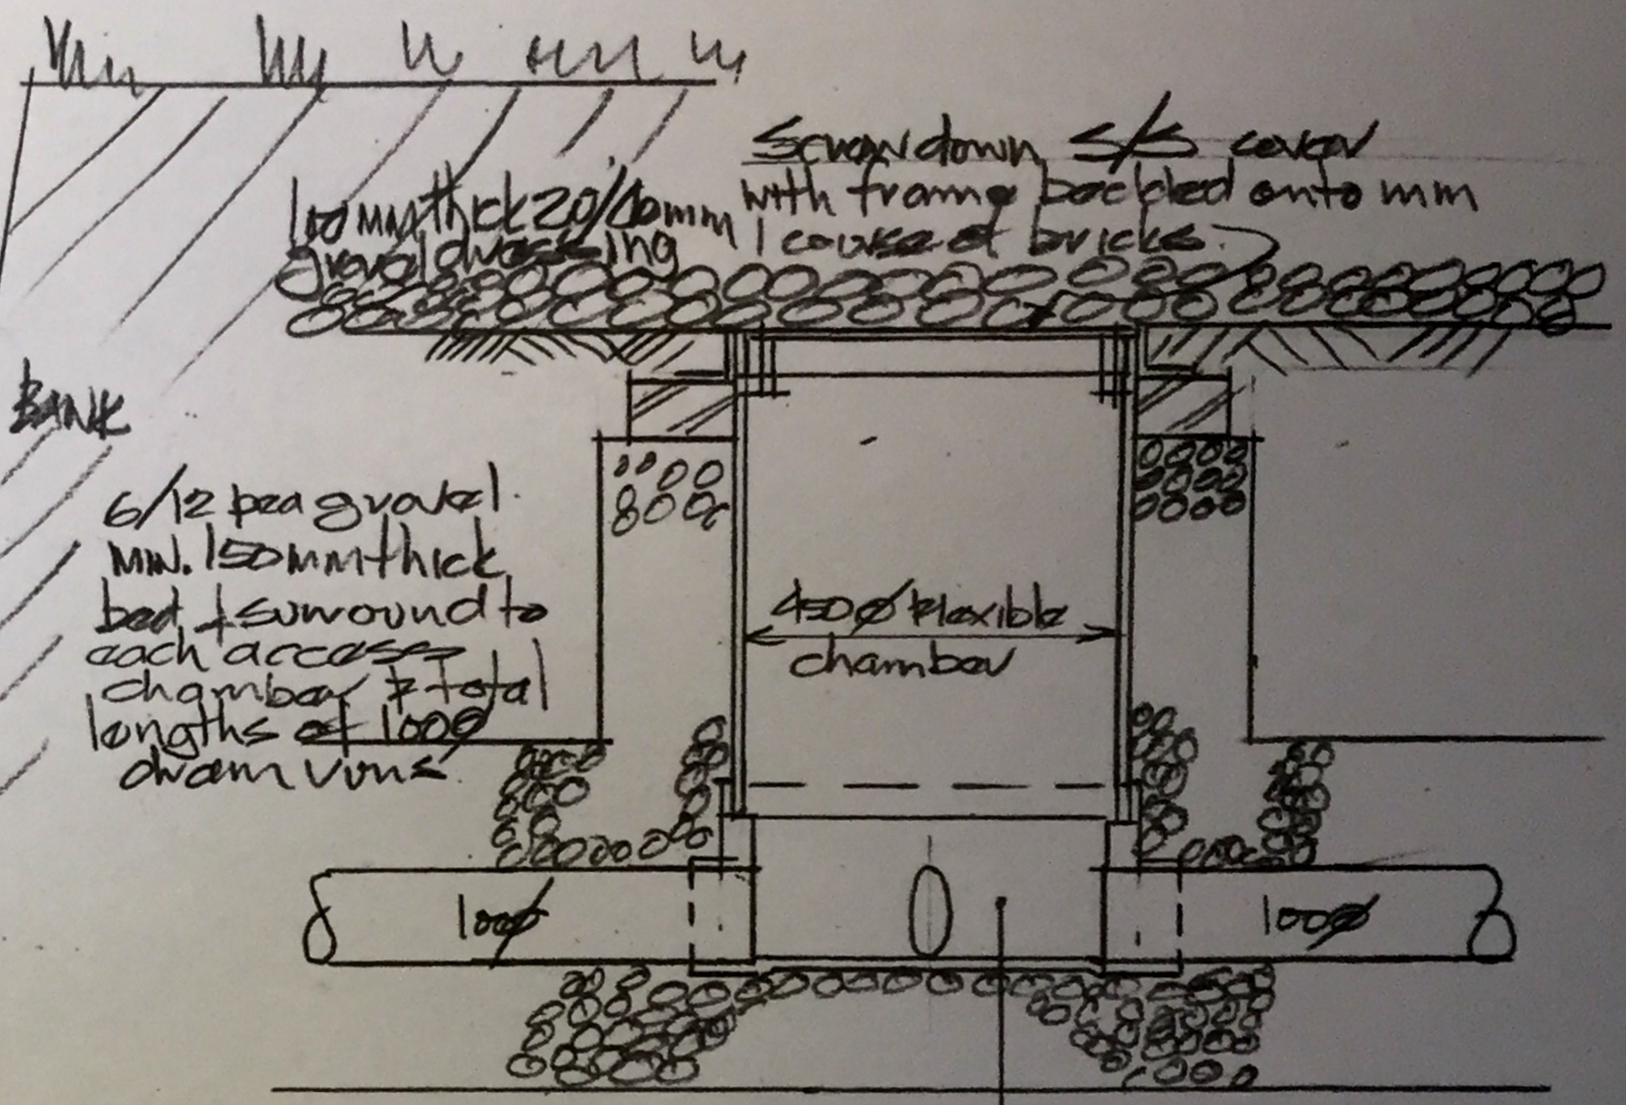

FLEXIBLE ACCESS CHAMBER IN DOMESTIC PATHS & GARDENS

SCALE (1:50)

Flexible base with moulded channel & connections

S.C.C. DESIGN DEVELOPMENT LTD
Consulting Structural and Civil Engineers
Mobile: 07971 404 033
Email: tonytrist@sccdesigndev.com

Title	Scale
DRAINAGE DETAILS & LAKE LANE BARNHAM.	1:50 @ A3
Date 09/11/16	Drawn by AT

Job no.	Drawing No.	Revision
535	02	-