
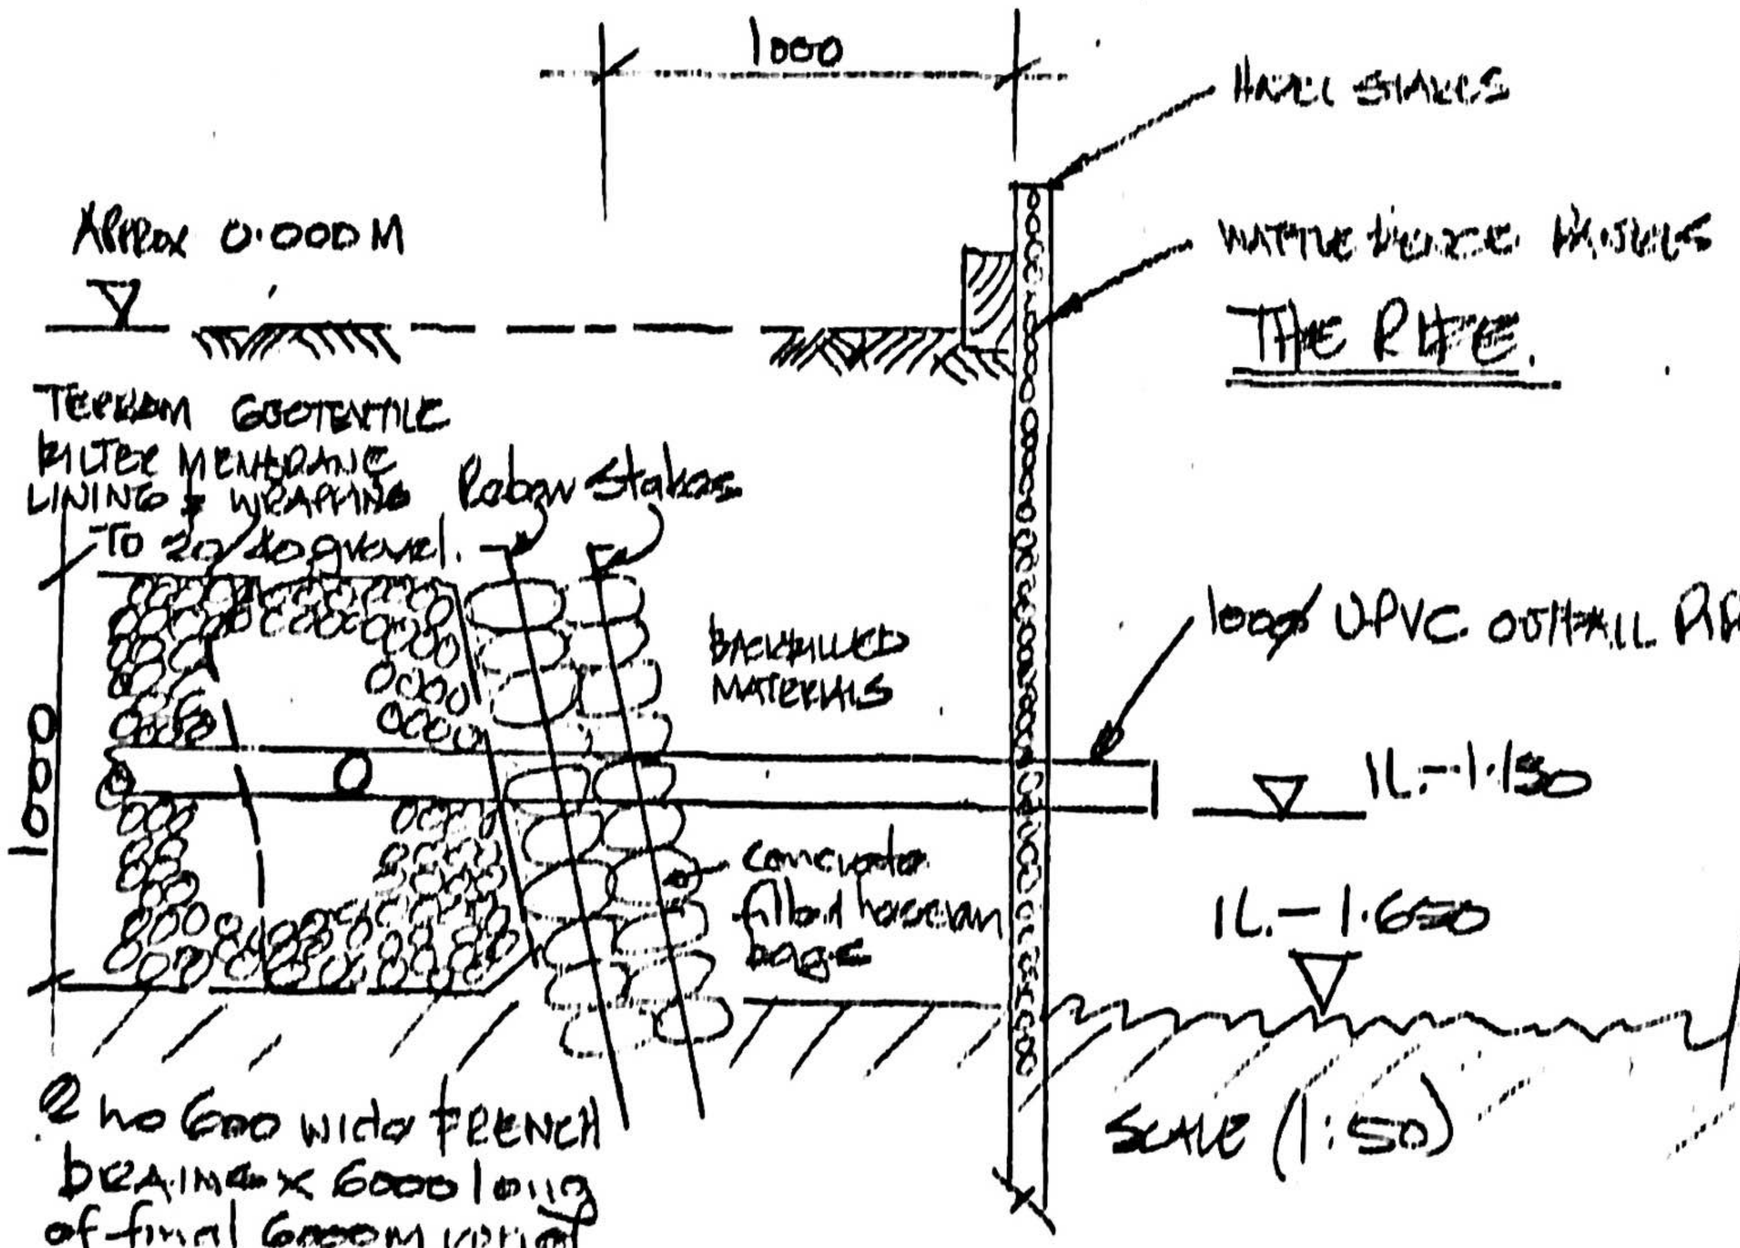


2 no 600 wide FRENCH DRAINS x 600 long of final 600mm min of the two no 1000 storm dvains

:OUTFALL & PERIMETER DRAIN DETAILS

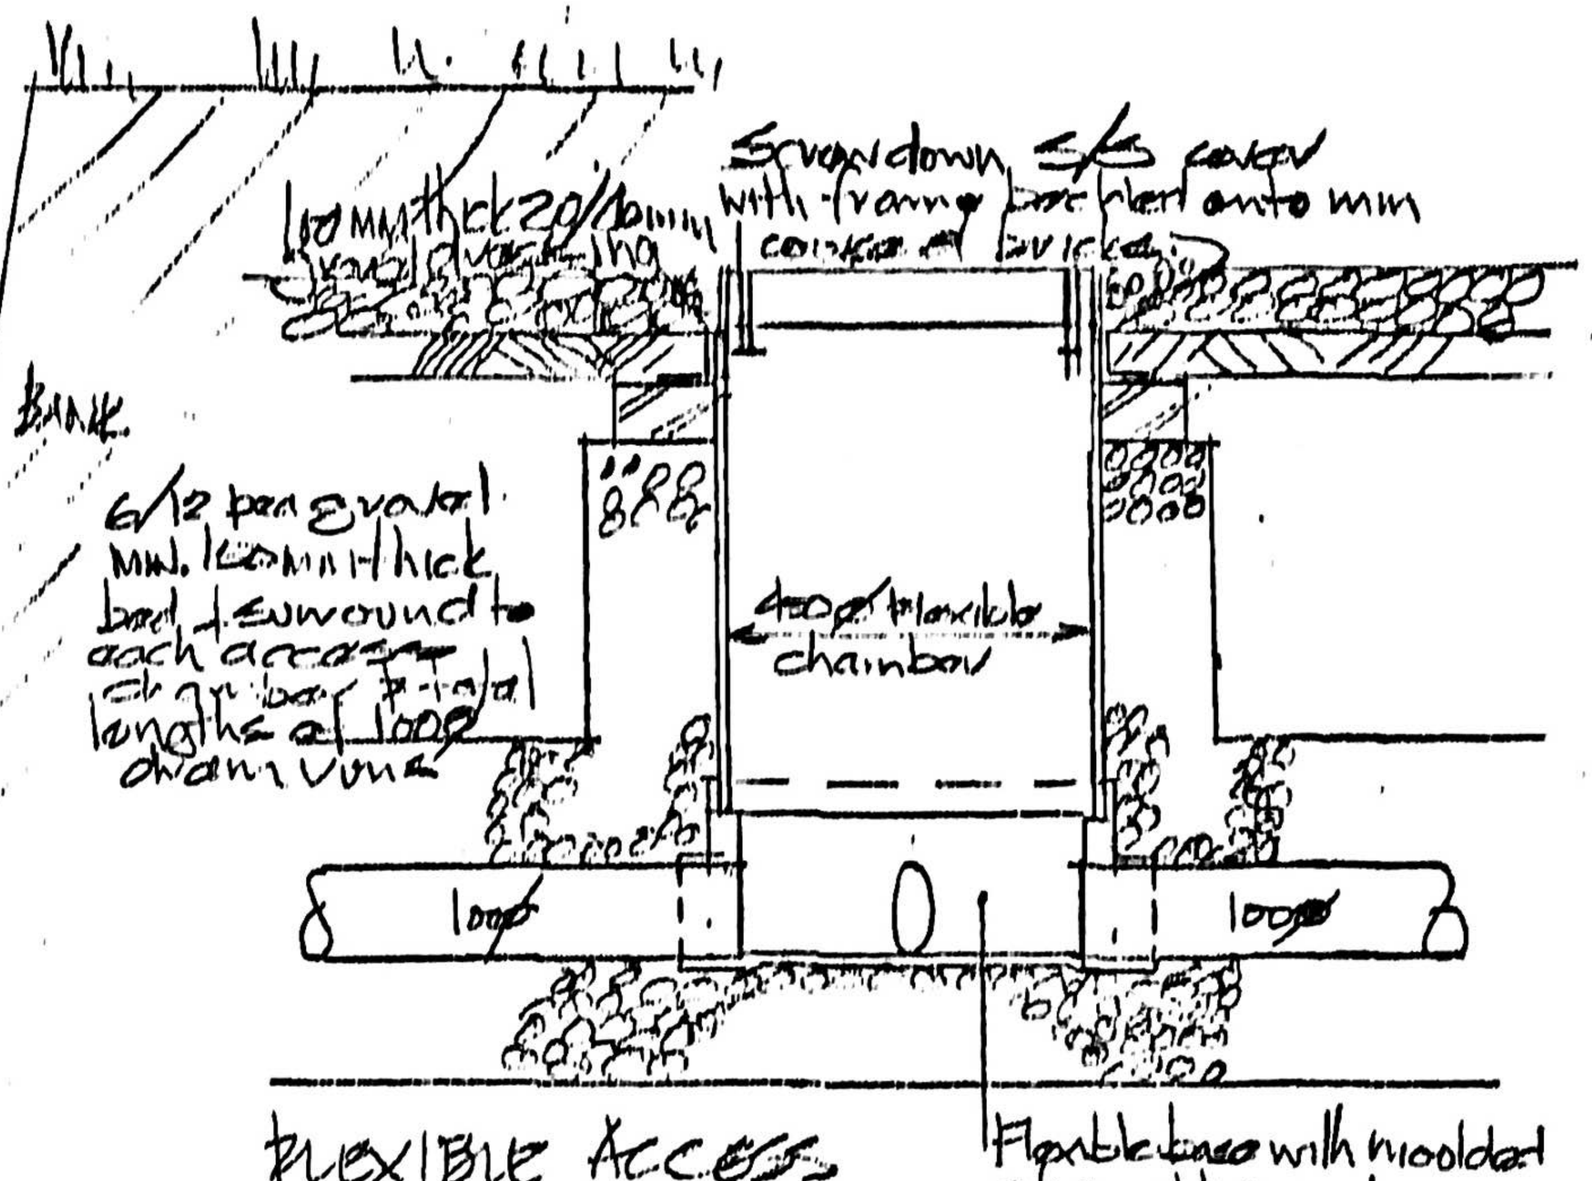

SCC DESIGN
Consulting Structural and Civil Engineers
Mobile: 07971 404 033
Email: tonytrist@sccdesigndev.com

Title: DRAINAGE DETAILS & LAKE LANE BRENTHAM.	Scale 1:50 @ A3	
Date 24/11/21	Drawn by TT	
Job no. 535	Drawing No. 02	Revision A