



ELEVATION 1:20

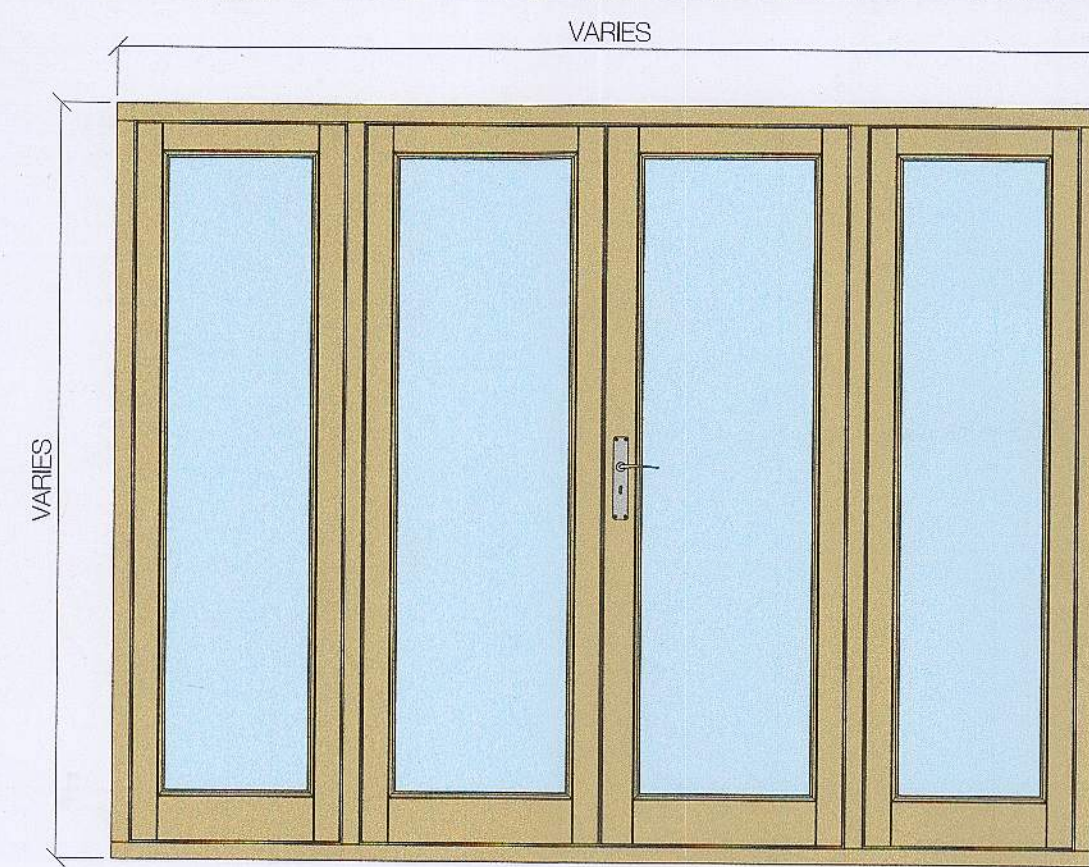


French Door size 1400mm x 2100mm

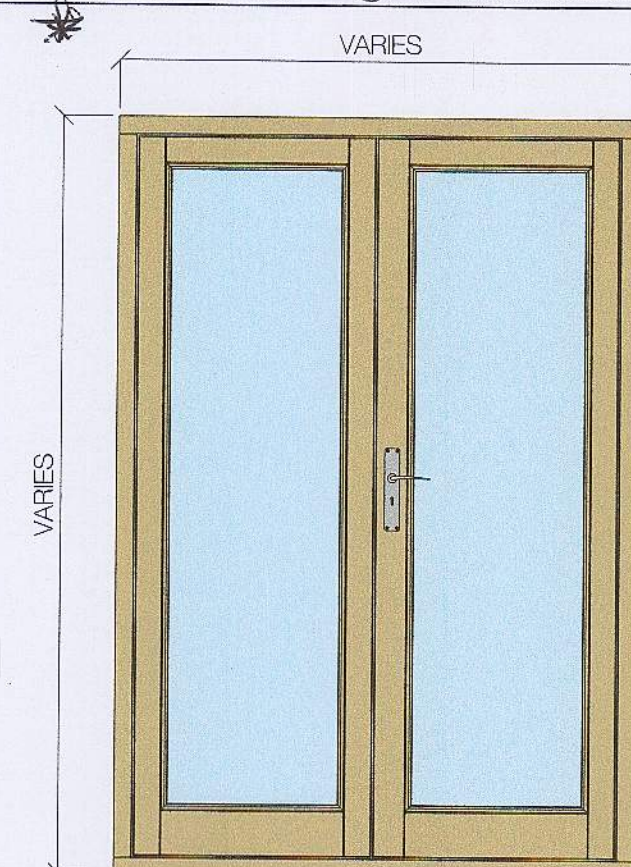


PROFILES 1:1


DOOR LEAF

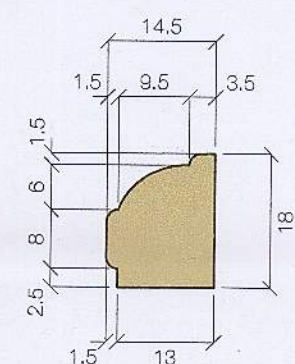


BEADING
14.5x18 FINISH SIZE

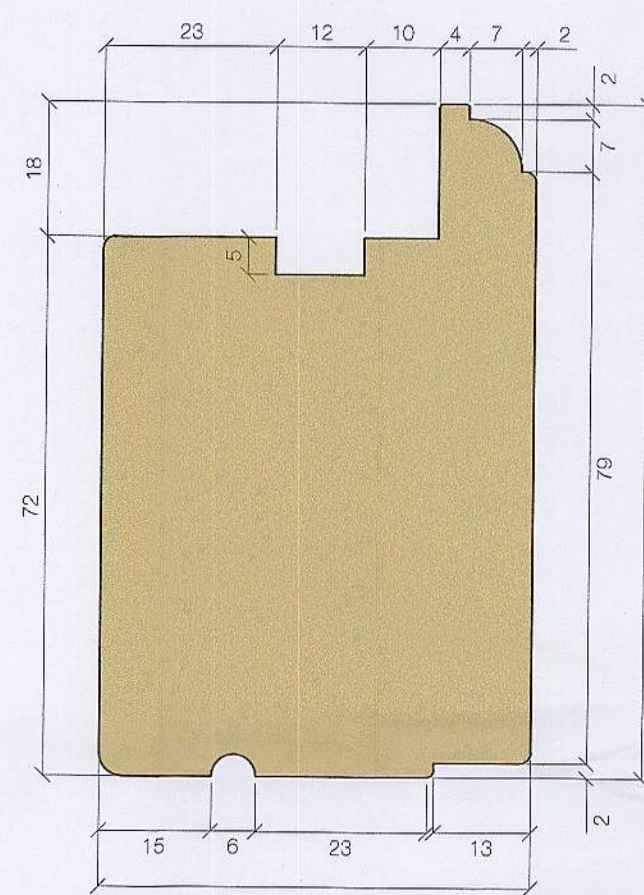


STILE 58x90 FINISH SIZE

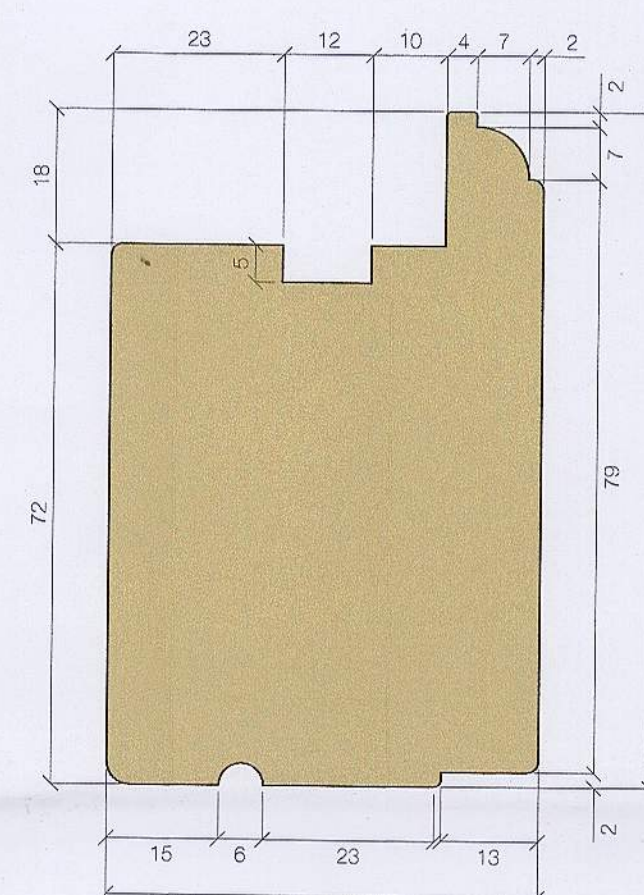


58
TOP RAIL
58x90 FINISH SIZE

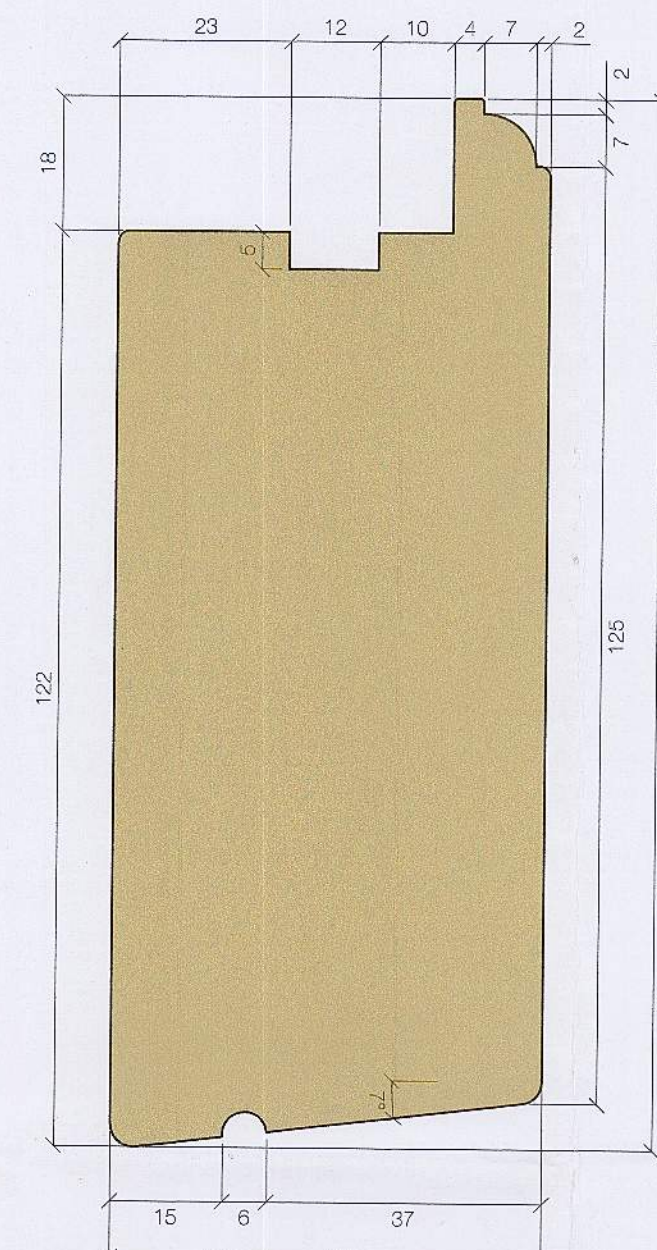

58
BASE RAIL
58x140 FINISH SIZE

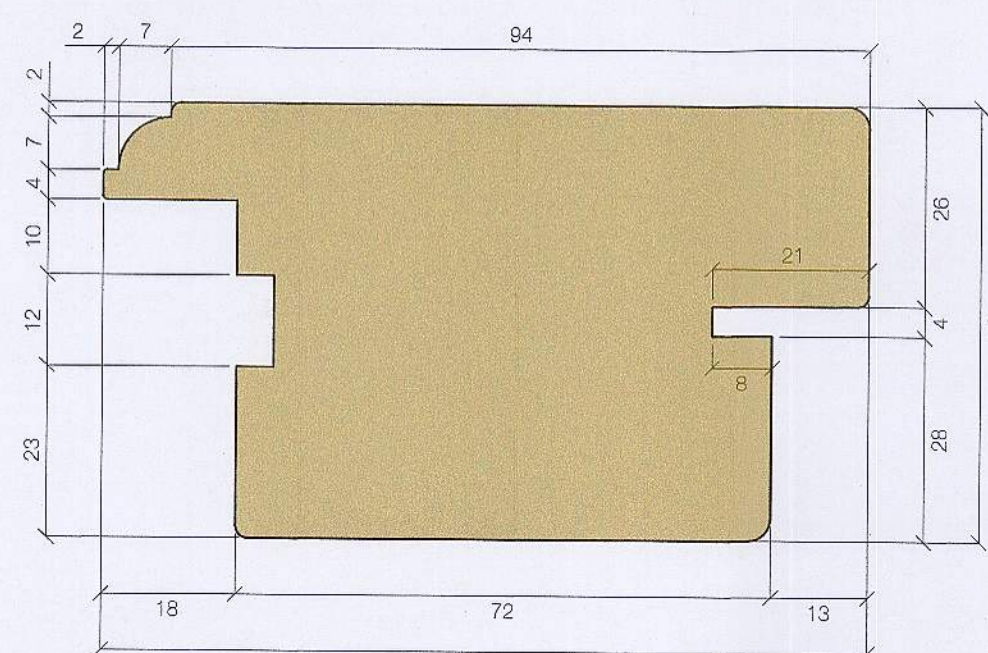


MEETING STILE
(SLAVE)
58x103 FINISH SIZE

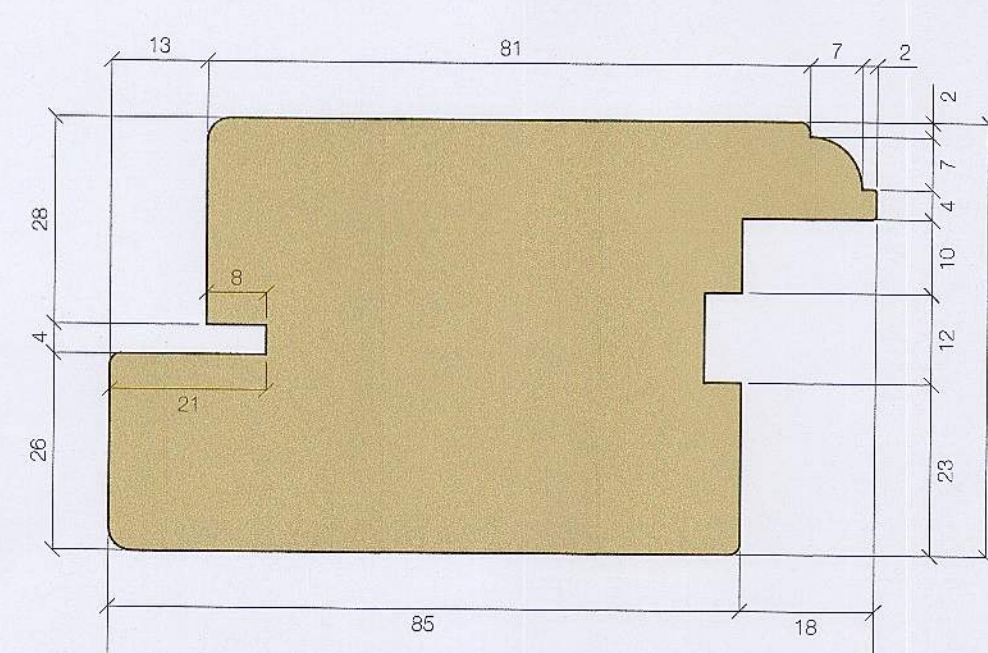


MEETING STILE
(MASTER)
58x103 FINISH SIZE


FRAME

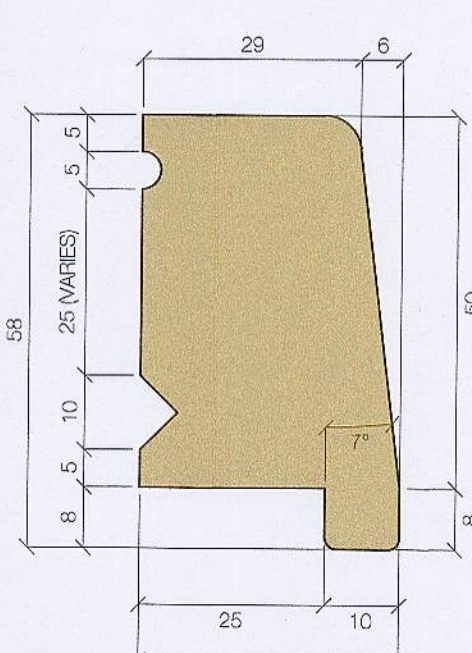


35
NOSING
58x35 (TYPICAL) FINISH SIZE

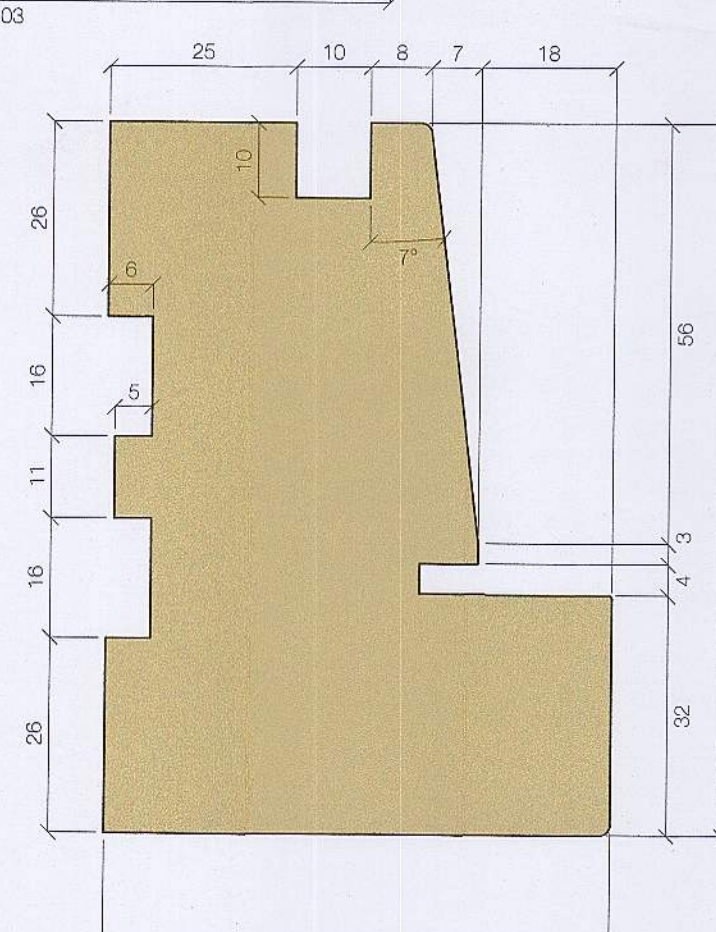

CILL
95x68 FINISH SIZE

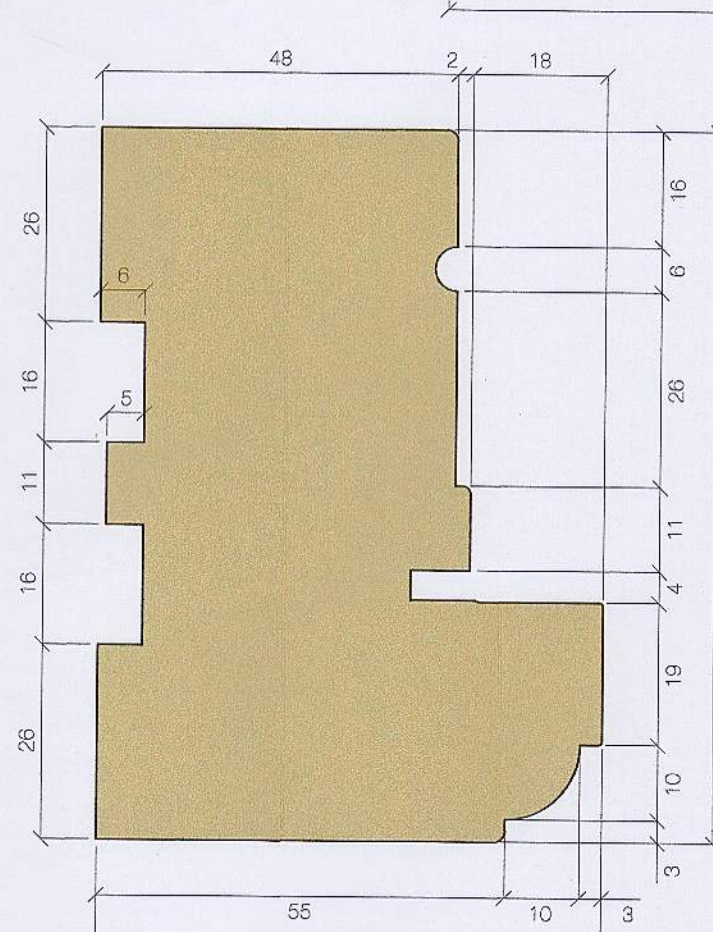



68
HEAD/JAMB
95x68 FINISH SIZE

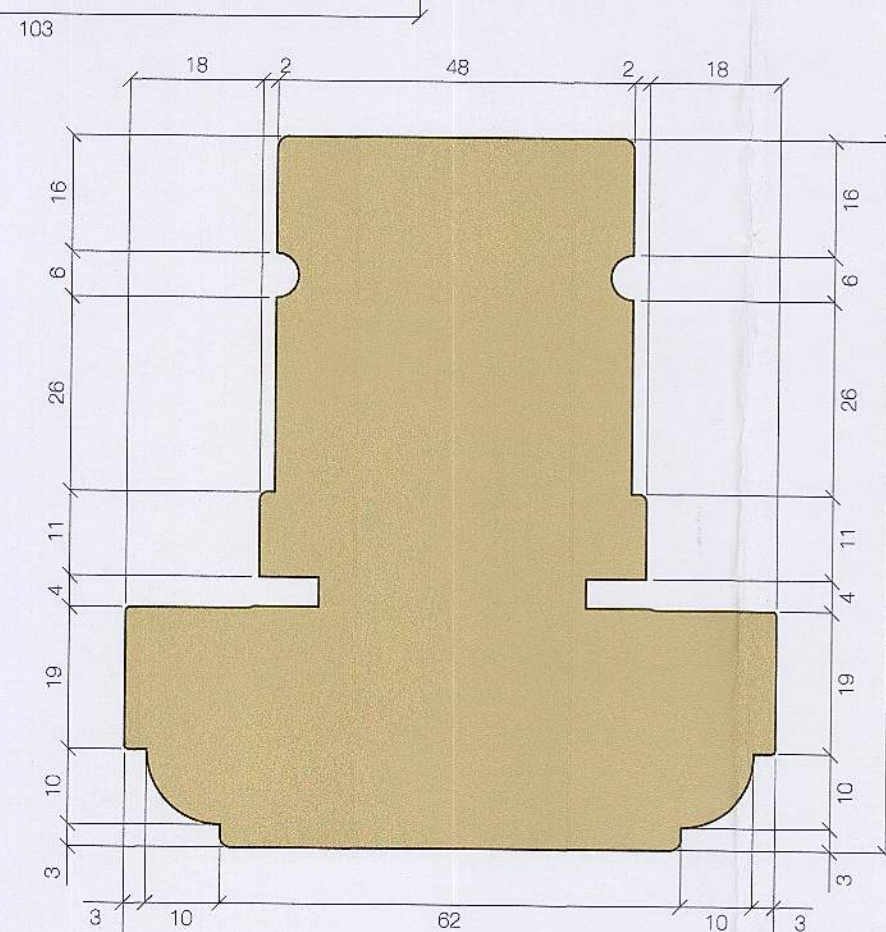


MULLION
95x88 FINISH SIZE

SECTION 1:2

HORIZONTAL
SECTION

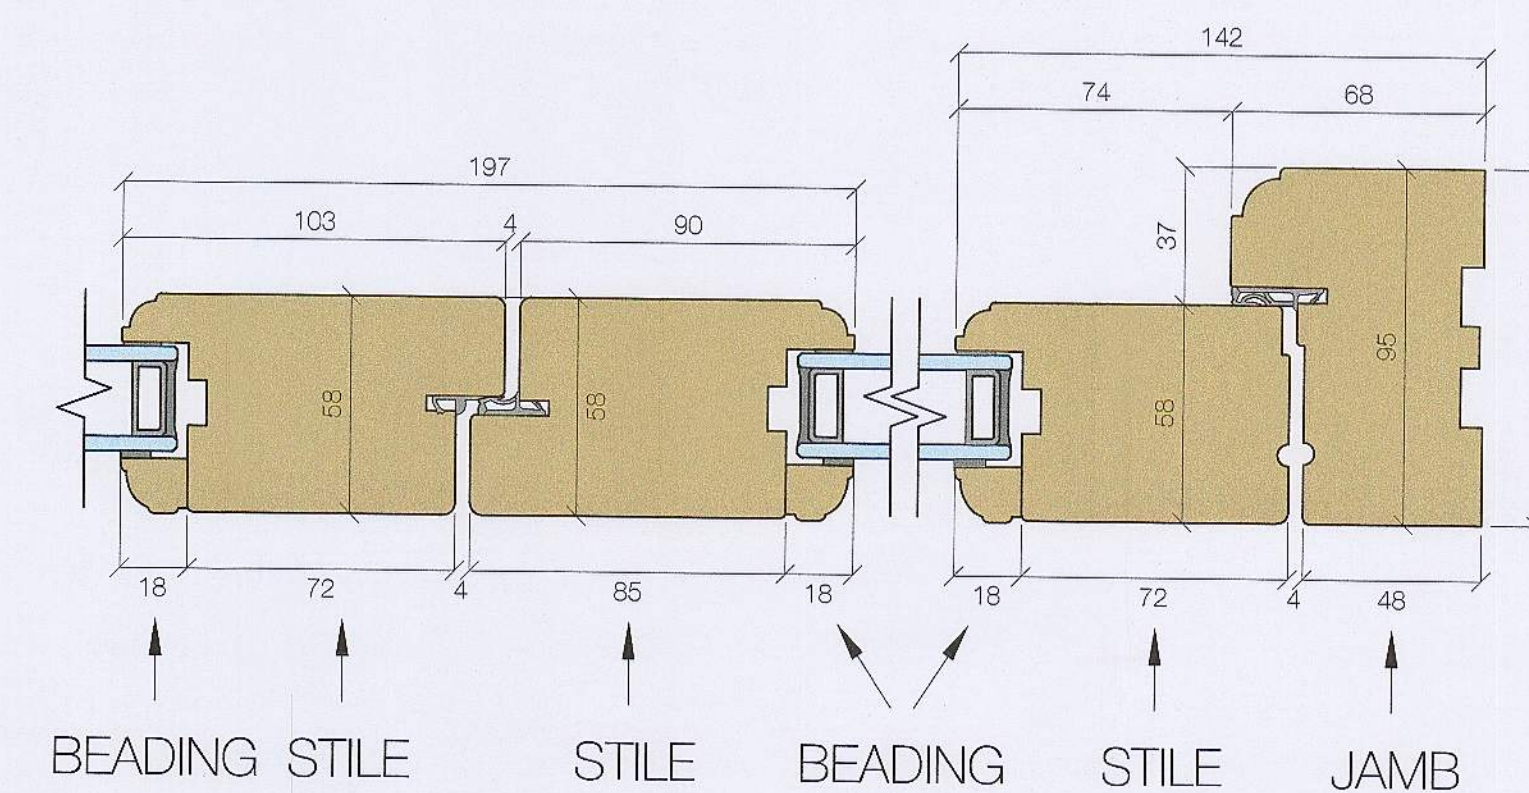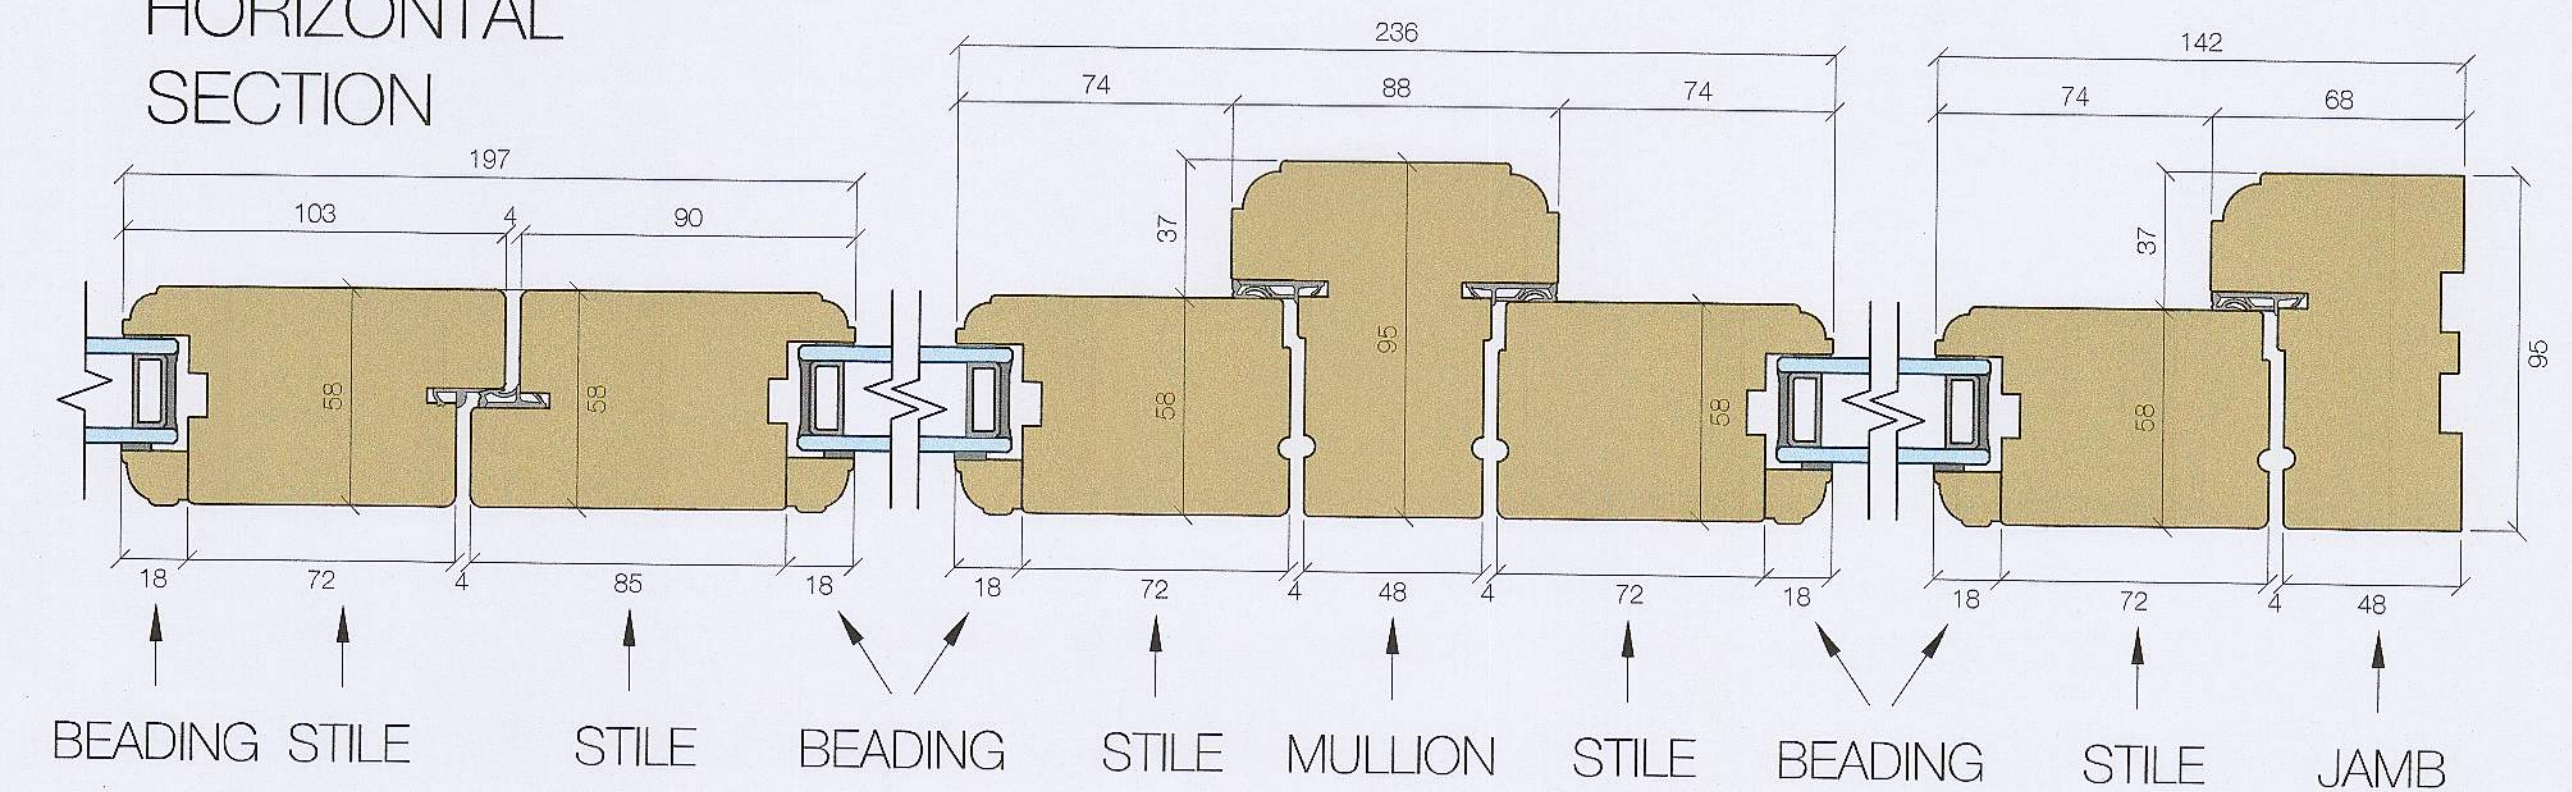

VERTICAL SECTION

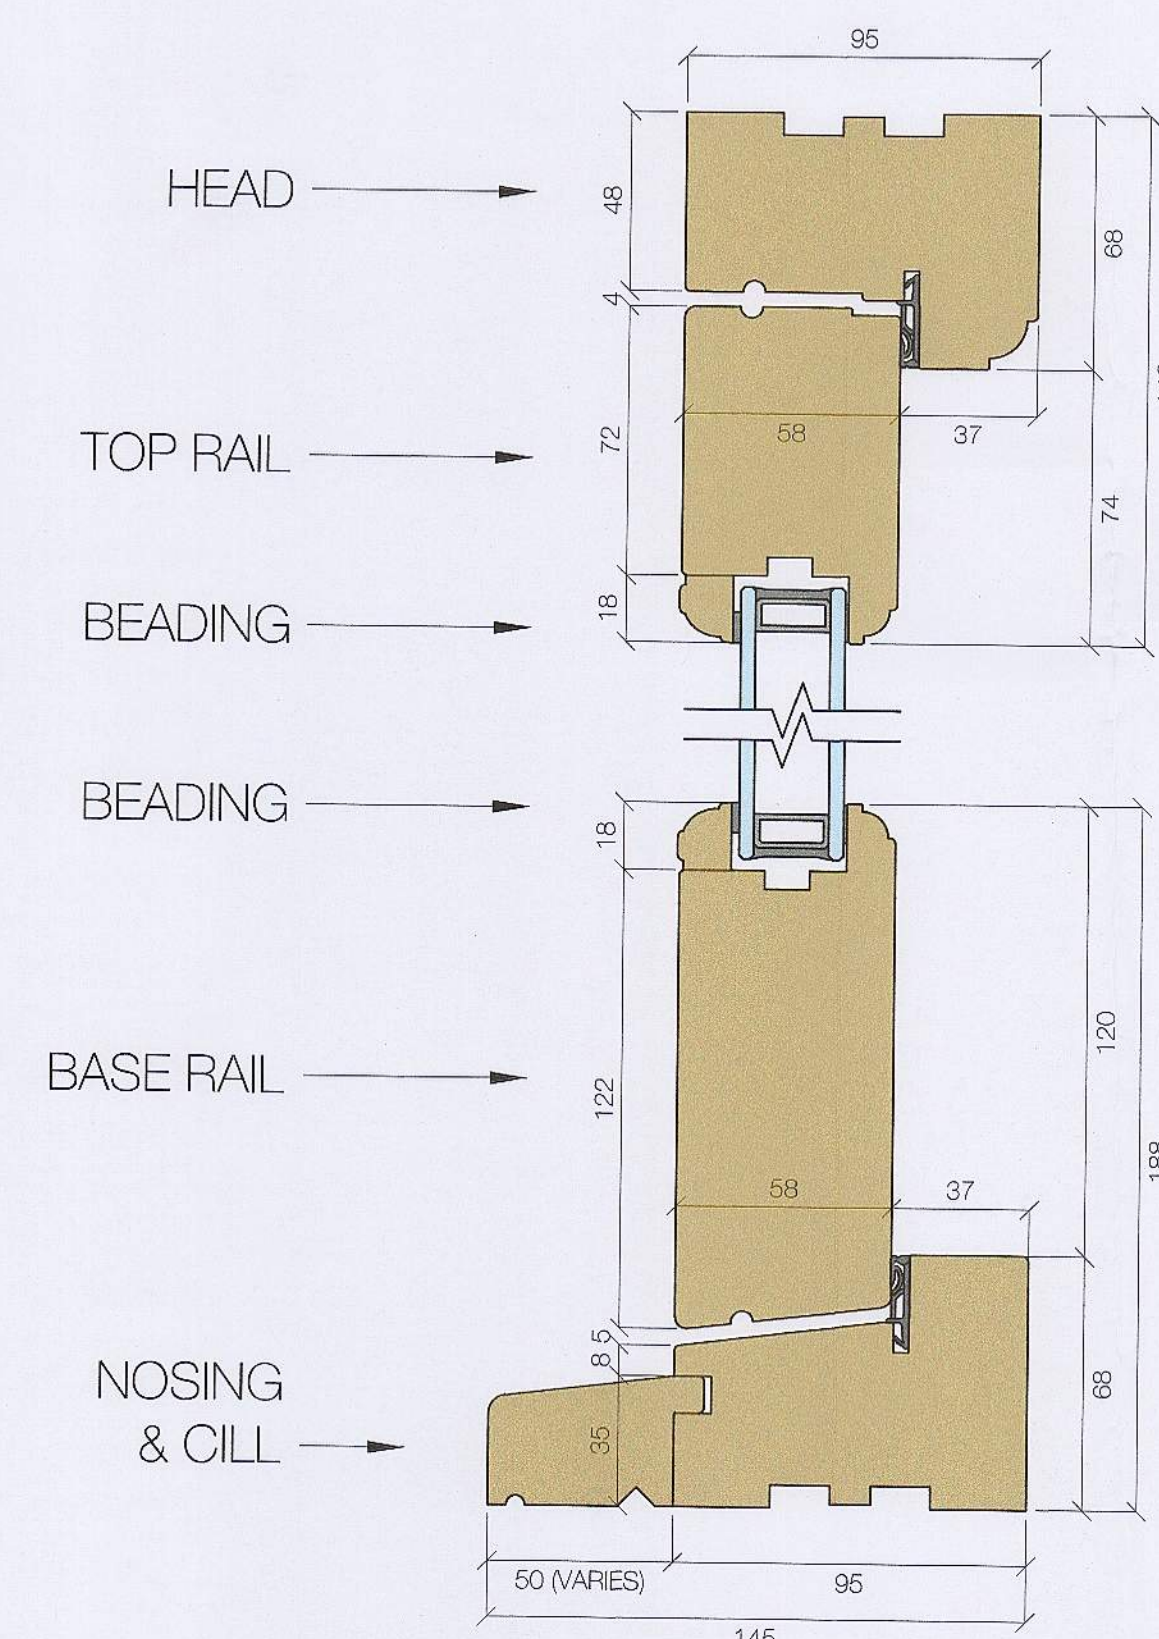

IF IN DOUBT - ASK!

NOTES:

NOT SCALE FROM DRAWINGS EXCEPT FOR PLANNING PURPOSES.

TO OAK'S NATURAL IRON CONTENT, AN INITIAL STAINING WILL OCCUR TO LESTONES, BRICKWORK AND OVERSITE. WILL DISAPPEAR NATURALLY IN TIME.

CRETE SLAB TO BE EXTENDED 30mm AND INDEPENDENT POSTS TO ALLOW FOR PADSTONE SLAY.

THIS DRAWING IS THE COPYRIGHT OF OAK BUILDINGS LTD & MUST NOT BE REPRODUCED IN PART OR WHOLE WITHOUT CONSENT.

SCREPPINGS IN THIS DRAWING TO BE FORCED PRIME OAK BUILDINGS LTD.

and 170mm Gauge : N/A
: N/A
: N/A
: N/A

0.0m
0.0m
RIGHT: 0.0m
CH: 00'
: 00'
: 00'

KEY :

- BRACE.
- WALL TIE BRACE
- TEE BRACE.
- WOOD BRACE.
- SOLEPLATE / STUDWORK.
- POSTS ON STADDLESTONES.
- POSTS ON SLAB/FFL BRICKWORK.
- POSTS ON SOLEPLATE.
- POSTS ON BRICKWORK.

STANDARD DETAILS
FRENCH DOORS
AS INDICATED @ A1
21/06/2017
Sam Tyler
PO, PD

NOTES:



Prime Oak Buildings Ltd.
Whitehouse Farm
Whitehouse Lane
Swindon
South Staffordshire
DY3 4PE
Tel:01384 296611
Fax:01384 273118
www.primeoak.co.uk