

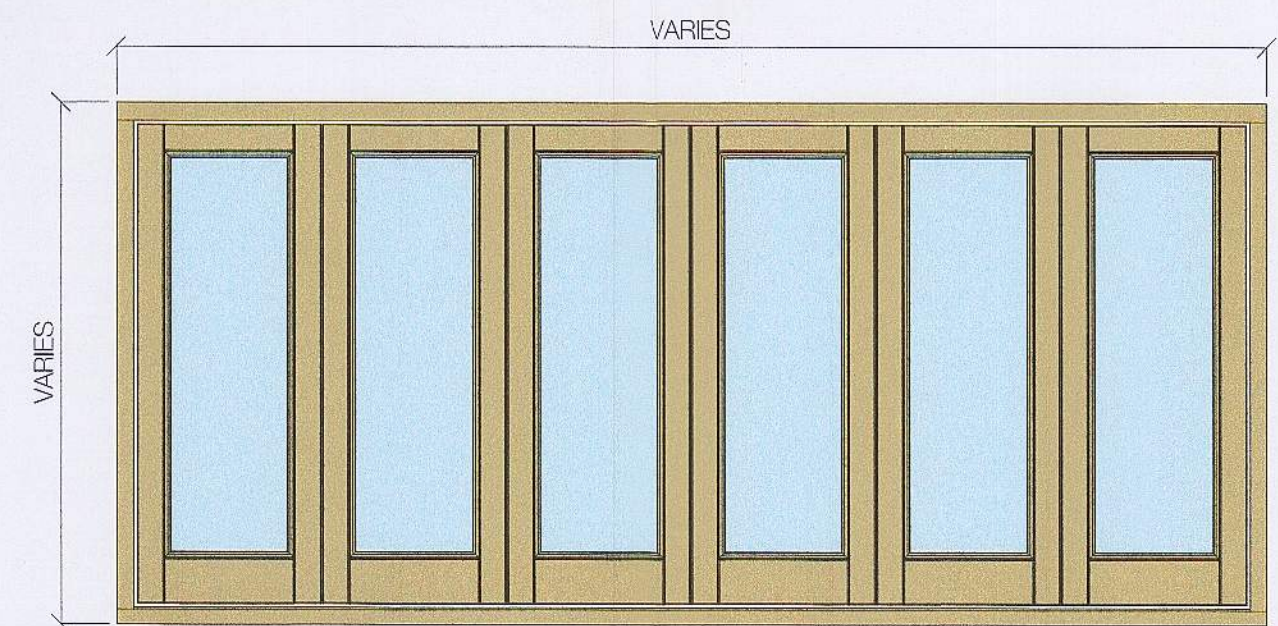
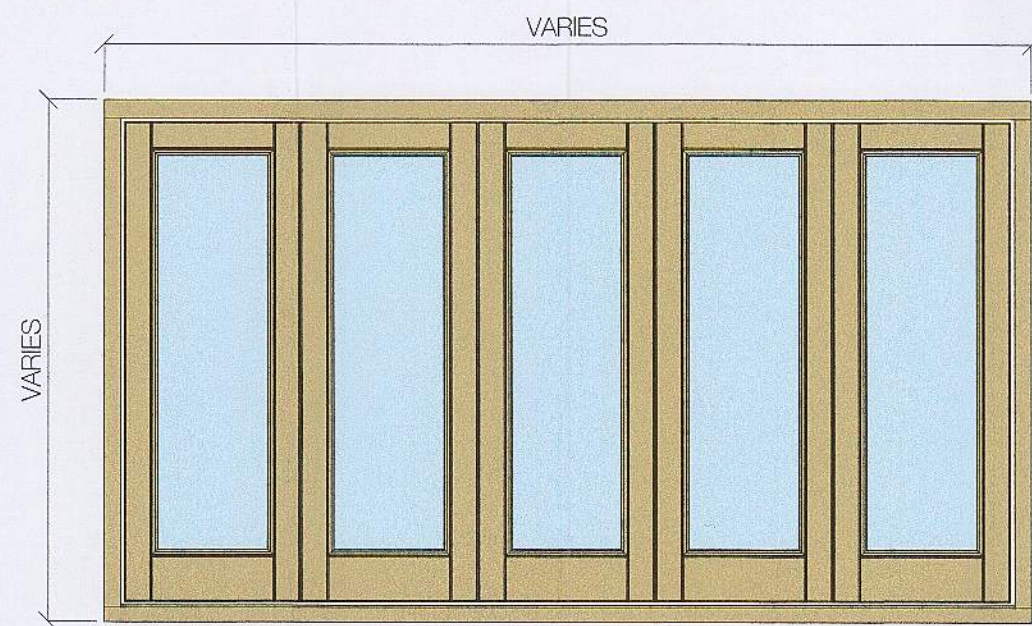


ELEVATION 1:20

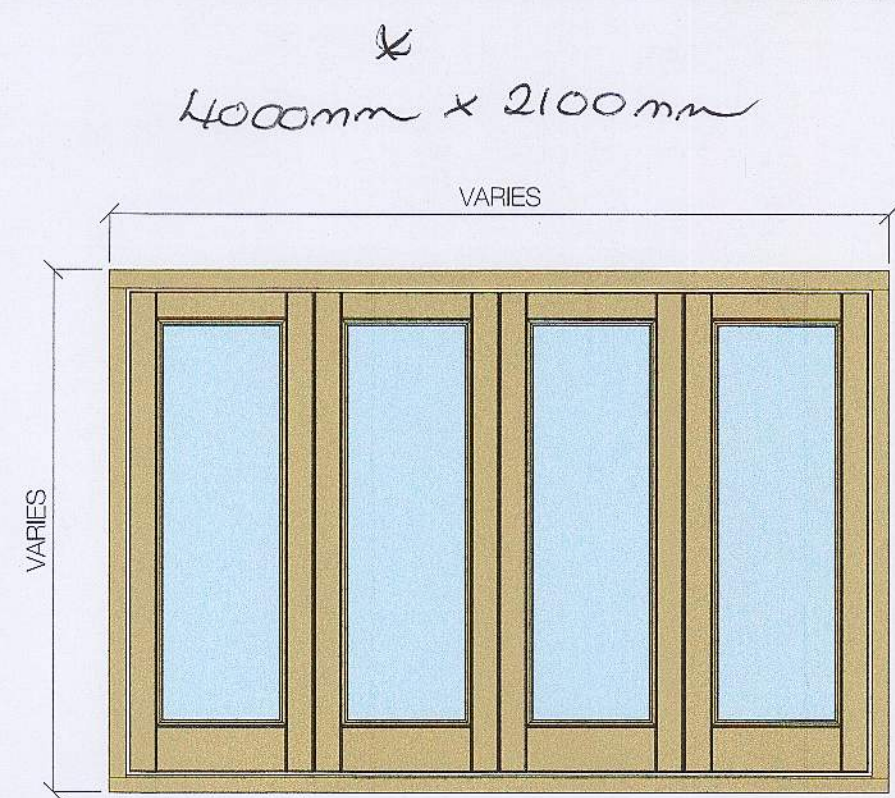


SECTION 1:2

VERTICAL SECTION

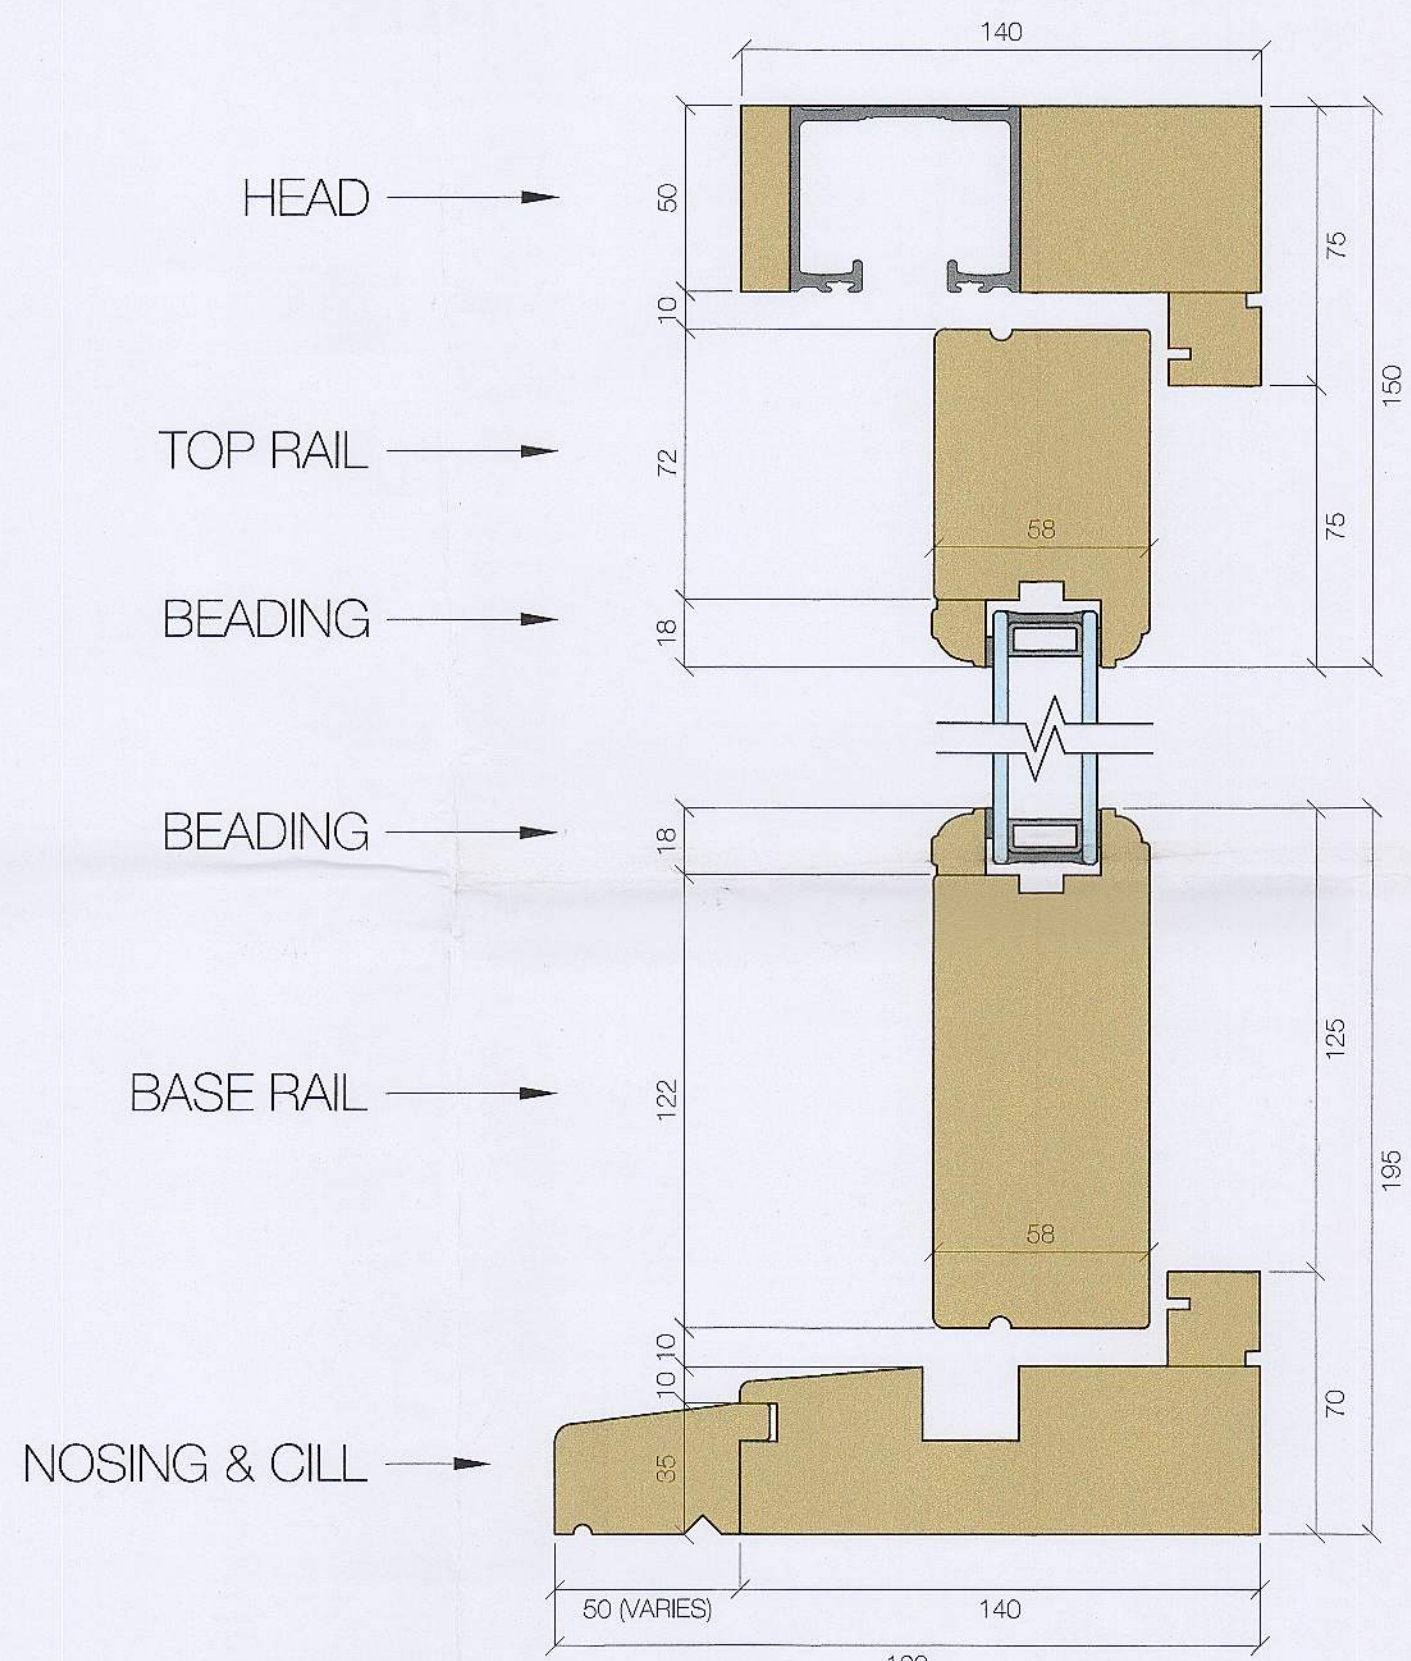


HORIZONTAL SECTION

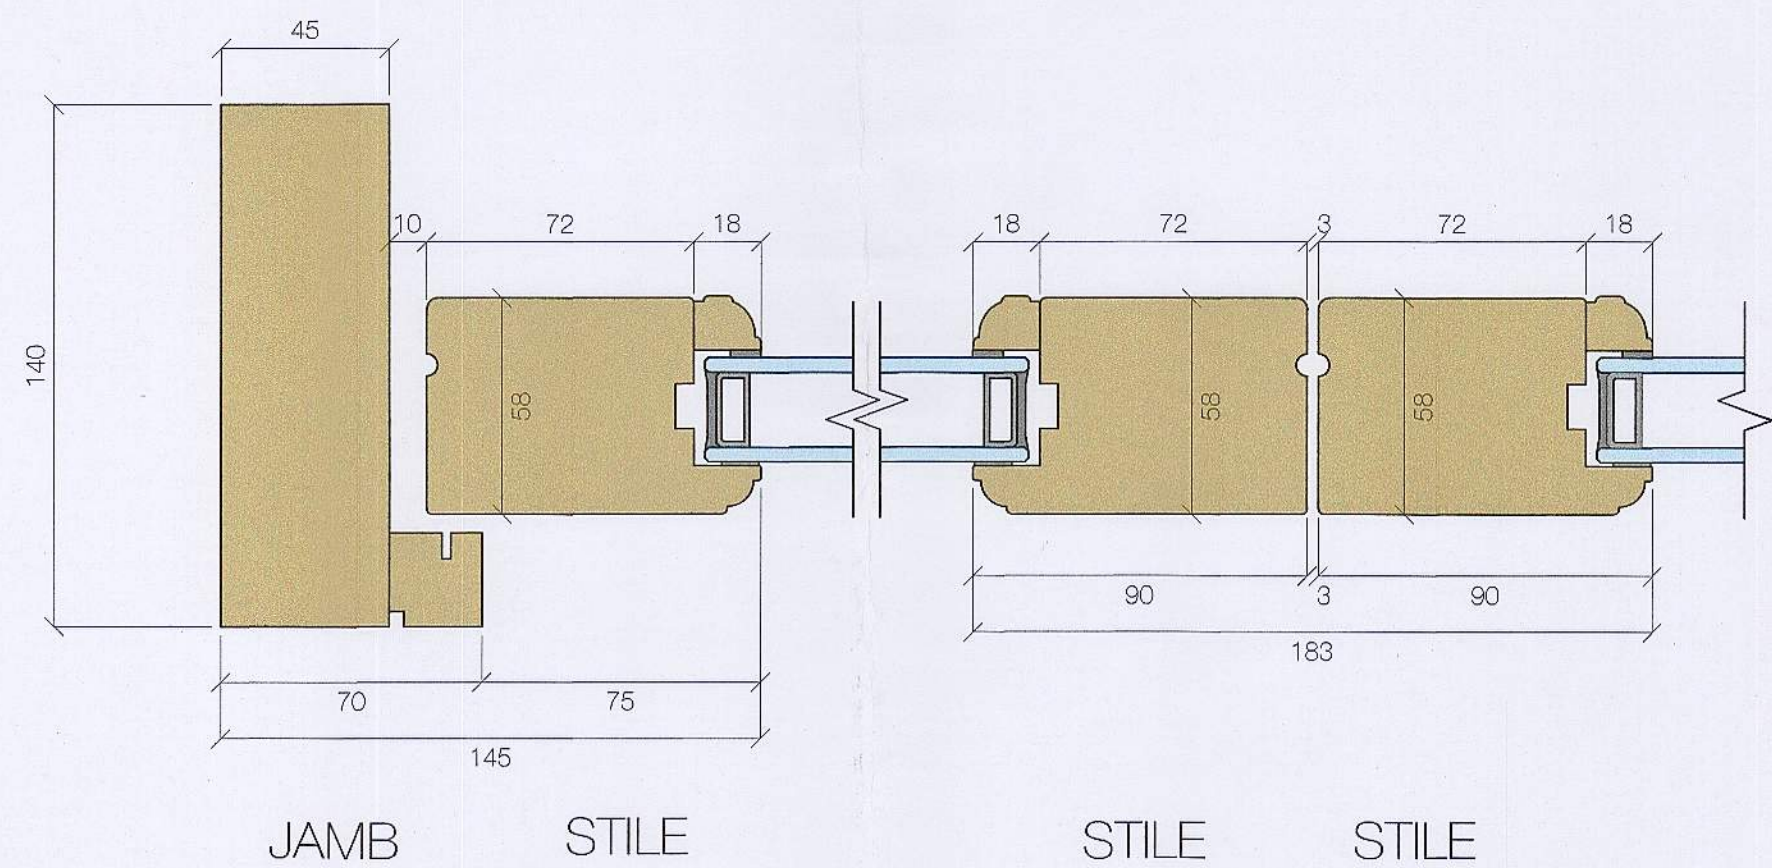


PROFILES 1:1

CASEMENT

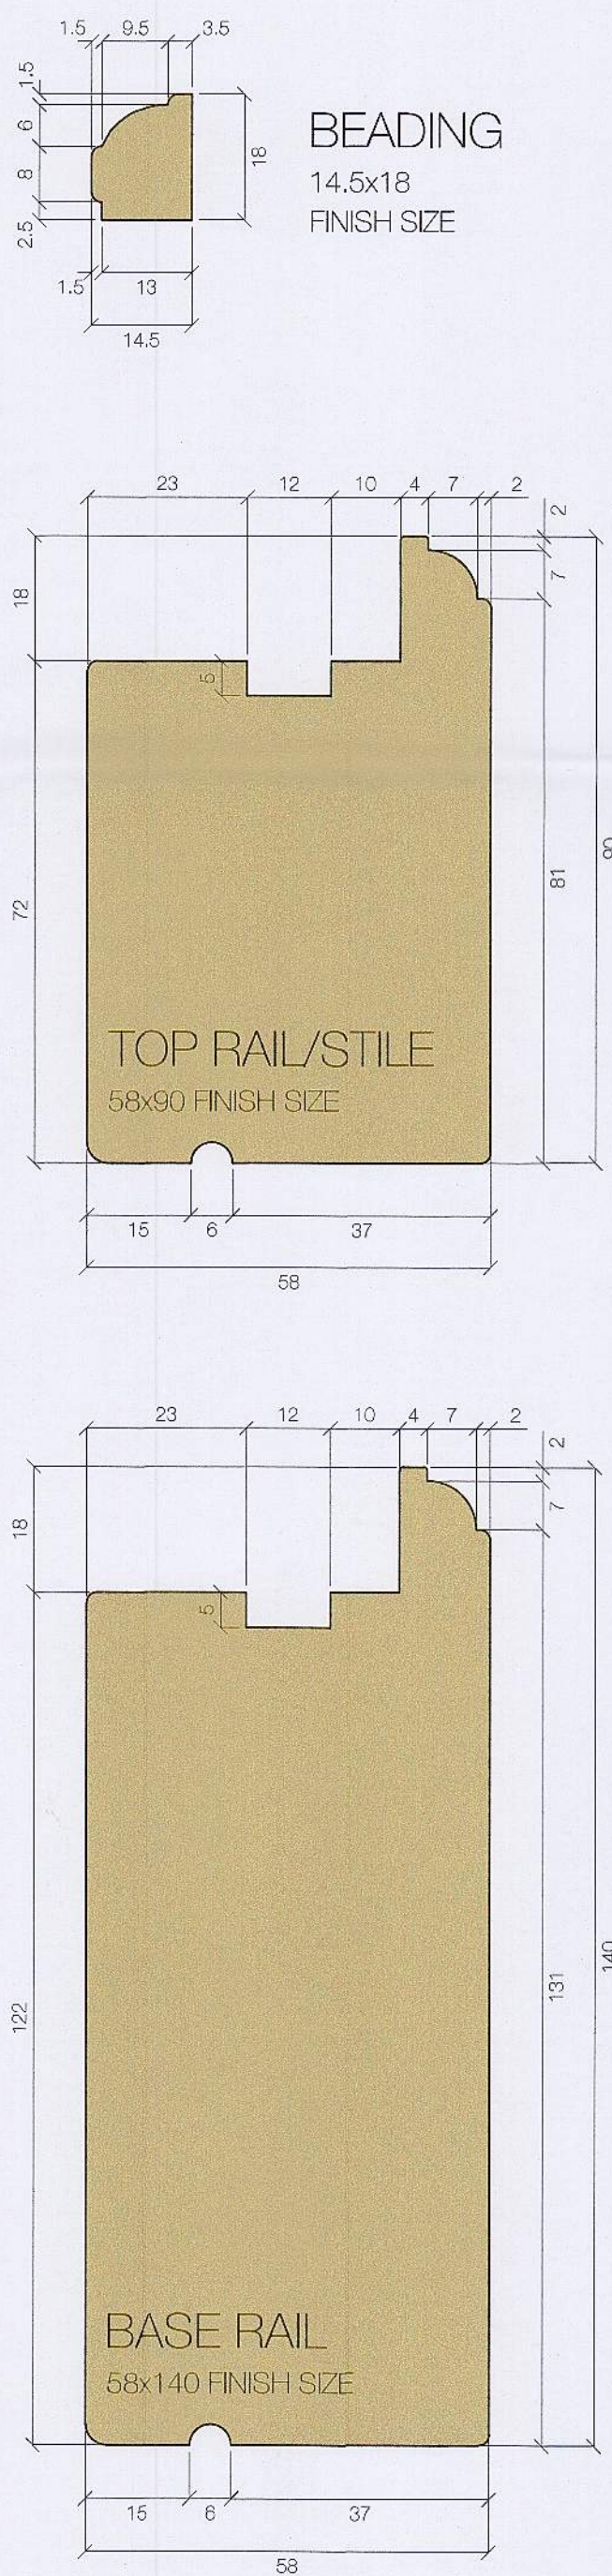

FRAME

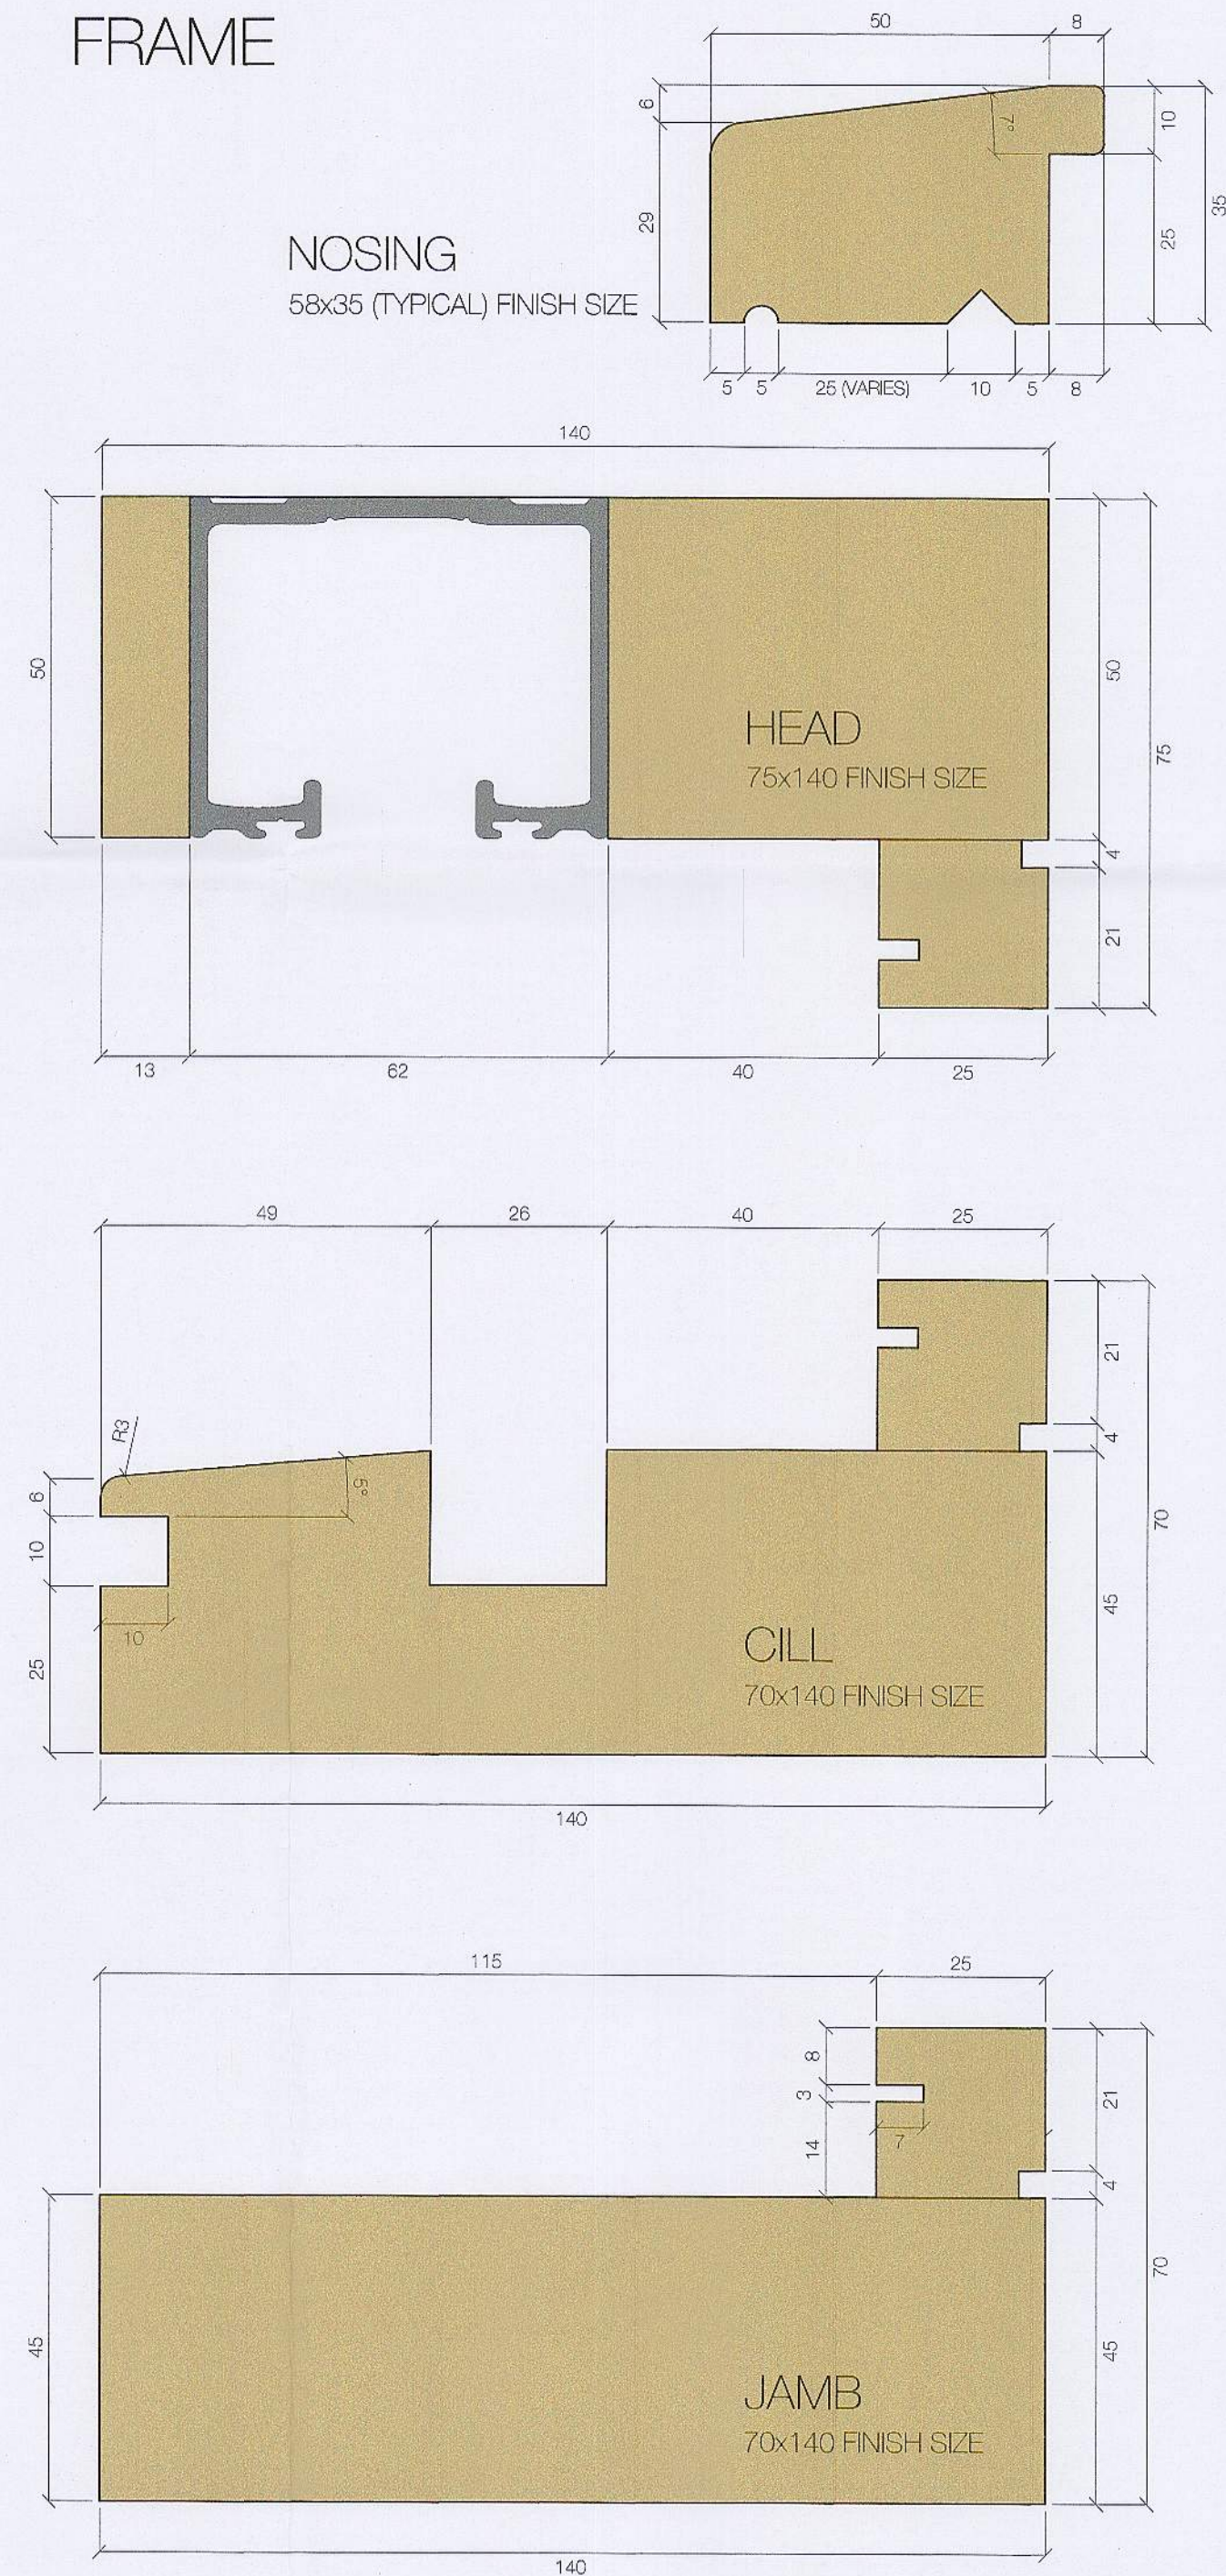

IF IN DOUBT - ASK!

NOTES:
DO NOT SCALE FROM DRAWINGS EXCEPT FOR PLANNING PURPOSES.
DUE TO OAK'S NATURAL BROWN CONTENT, AN INITIAL STAINING WILL OCCUR TO STADOLISTONES, BRICKWORK AND OVERSITE. THIS WILL DISAPPEAR NATURALLY IN TIME.
CONCRETE SLAB TO BE EXTENDED 50mm BEYOND INDEPENDENT POSTS TO ALLOW FOR PASTONET PLAY.
© THIS DRAWING IS THE COPYRIGHT OF PRIME OAK BUILDINGS LTD & MUST NOT BE REPRODUCED IN PART OR WHOLE WITHOUT CONSENT.
ANY DISCREPANCIES IN THIS DRAWING TO BE REPORTED PRIME OAK BUILDINGS LTD.

Weatherboard 175mm Gauge	: N/A
Roofing	: N/A
Studwork	: N/A
Skirting	: N/A

WIDTH: 0.0m
DEPTH: 0.0m
SAVES HEIGHT: 0.0m
ROOF PITCH: 0°
CATHODE: 0°
OUTSHOT: 0°

KEY:
TIE BRACE
SMALL TIE BRACE
KNEE BRACE
STUD BRACE
SOLEPLATE / STUDWORK
POSTS ON STADOLISTONES
POSTS ON SLAB/FFL BRICKWORK
POSTS ON SOLEPLATE
POSTS ON BRICKWORK

CLIENT: STANDARD DETAILS
JOB No.: BFOLD DOORS
SCALE: AS INDICATED @ A1
DATE: 21/06/2017
DRAWN BY: Sam Tyler
DRAWING No.: PD_BFD
REVISION No.:
REVISION NOTES:

PRIME OAK
TURNING IDEAS INTO REALITY

Prime Oak Buildings Ltd.
Whitehouse Farm
Whitehouse Lane
Swindon
South Staffordshire
DY3 4PE
Tel: 01384 296611
Fax: 01384 273118
www.primeoak.co.uk